

2 Castlestead Close, Oxenholme

Kendal

£285,000

ARNOLD GREENWOOD

2 Castlestead Close

Oxenholme, Kendal

This charming two-bedroom semi-detached bungalow presents an excellent opportunity for those seeking comfortable single-storey living within the desirable village of Oxenholme, bordering Kendal town. Designed specifically for the over 55s, the property combines modern convenience with a welcoming community atmosphere, making it an ideal choice for independent living. The spacious open-plan living, dining and kitchen is flooded with natural light, providing a bright and versatile space perfect for both relaxing and entertaining guests. The modern fitted kitchen is equipped with integrated appliances, offering a stylish and practical environment for everyday cooking and dining. Both bedrooms are well-proportioned, and the property features a contemporary, spacious bathroom finished to a high standard to create a comfortable and inviting space. Ample storage is thoughtfully incorporated throughout the bungalow, ensuring that the home remains organised and clutter-free. Additional benefits include driveway parking for two vehicles, providing convenient and practical parking solutions for residents and visitors alike along with a low maintenance private garden. Residents also have access to onsite amenities, including a café and hairdressers (ideal for socialising and everyday needs), further enhancing the appeal of this friendly and supportive community.

ARNOLD GREENWOOD











ARNOLD GREENWOOD










ARNOLD GREENWOOD

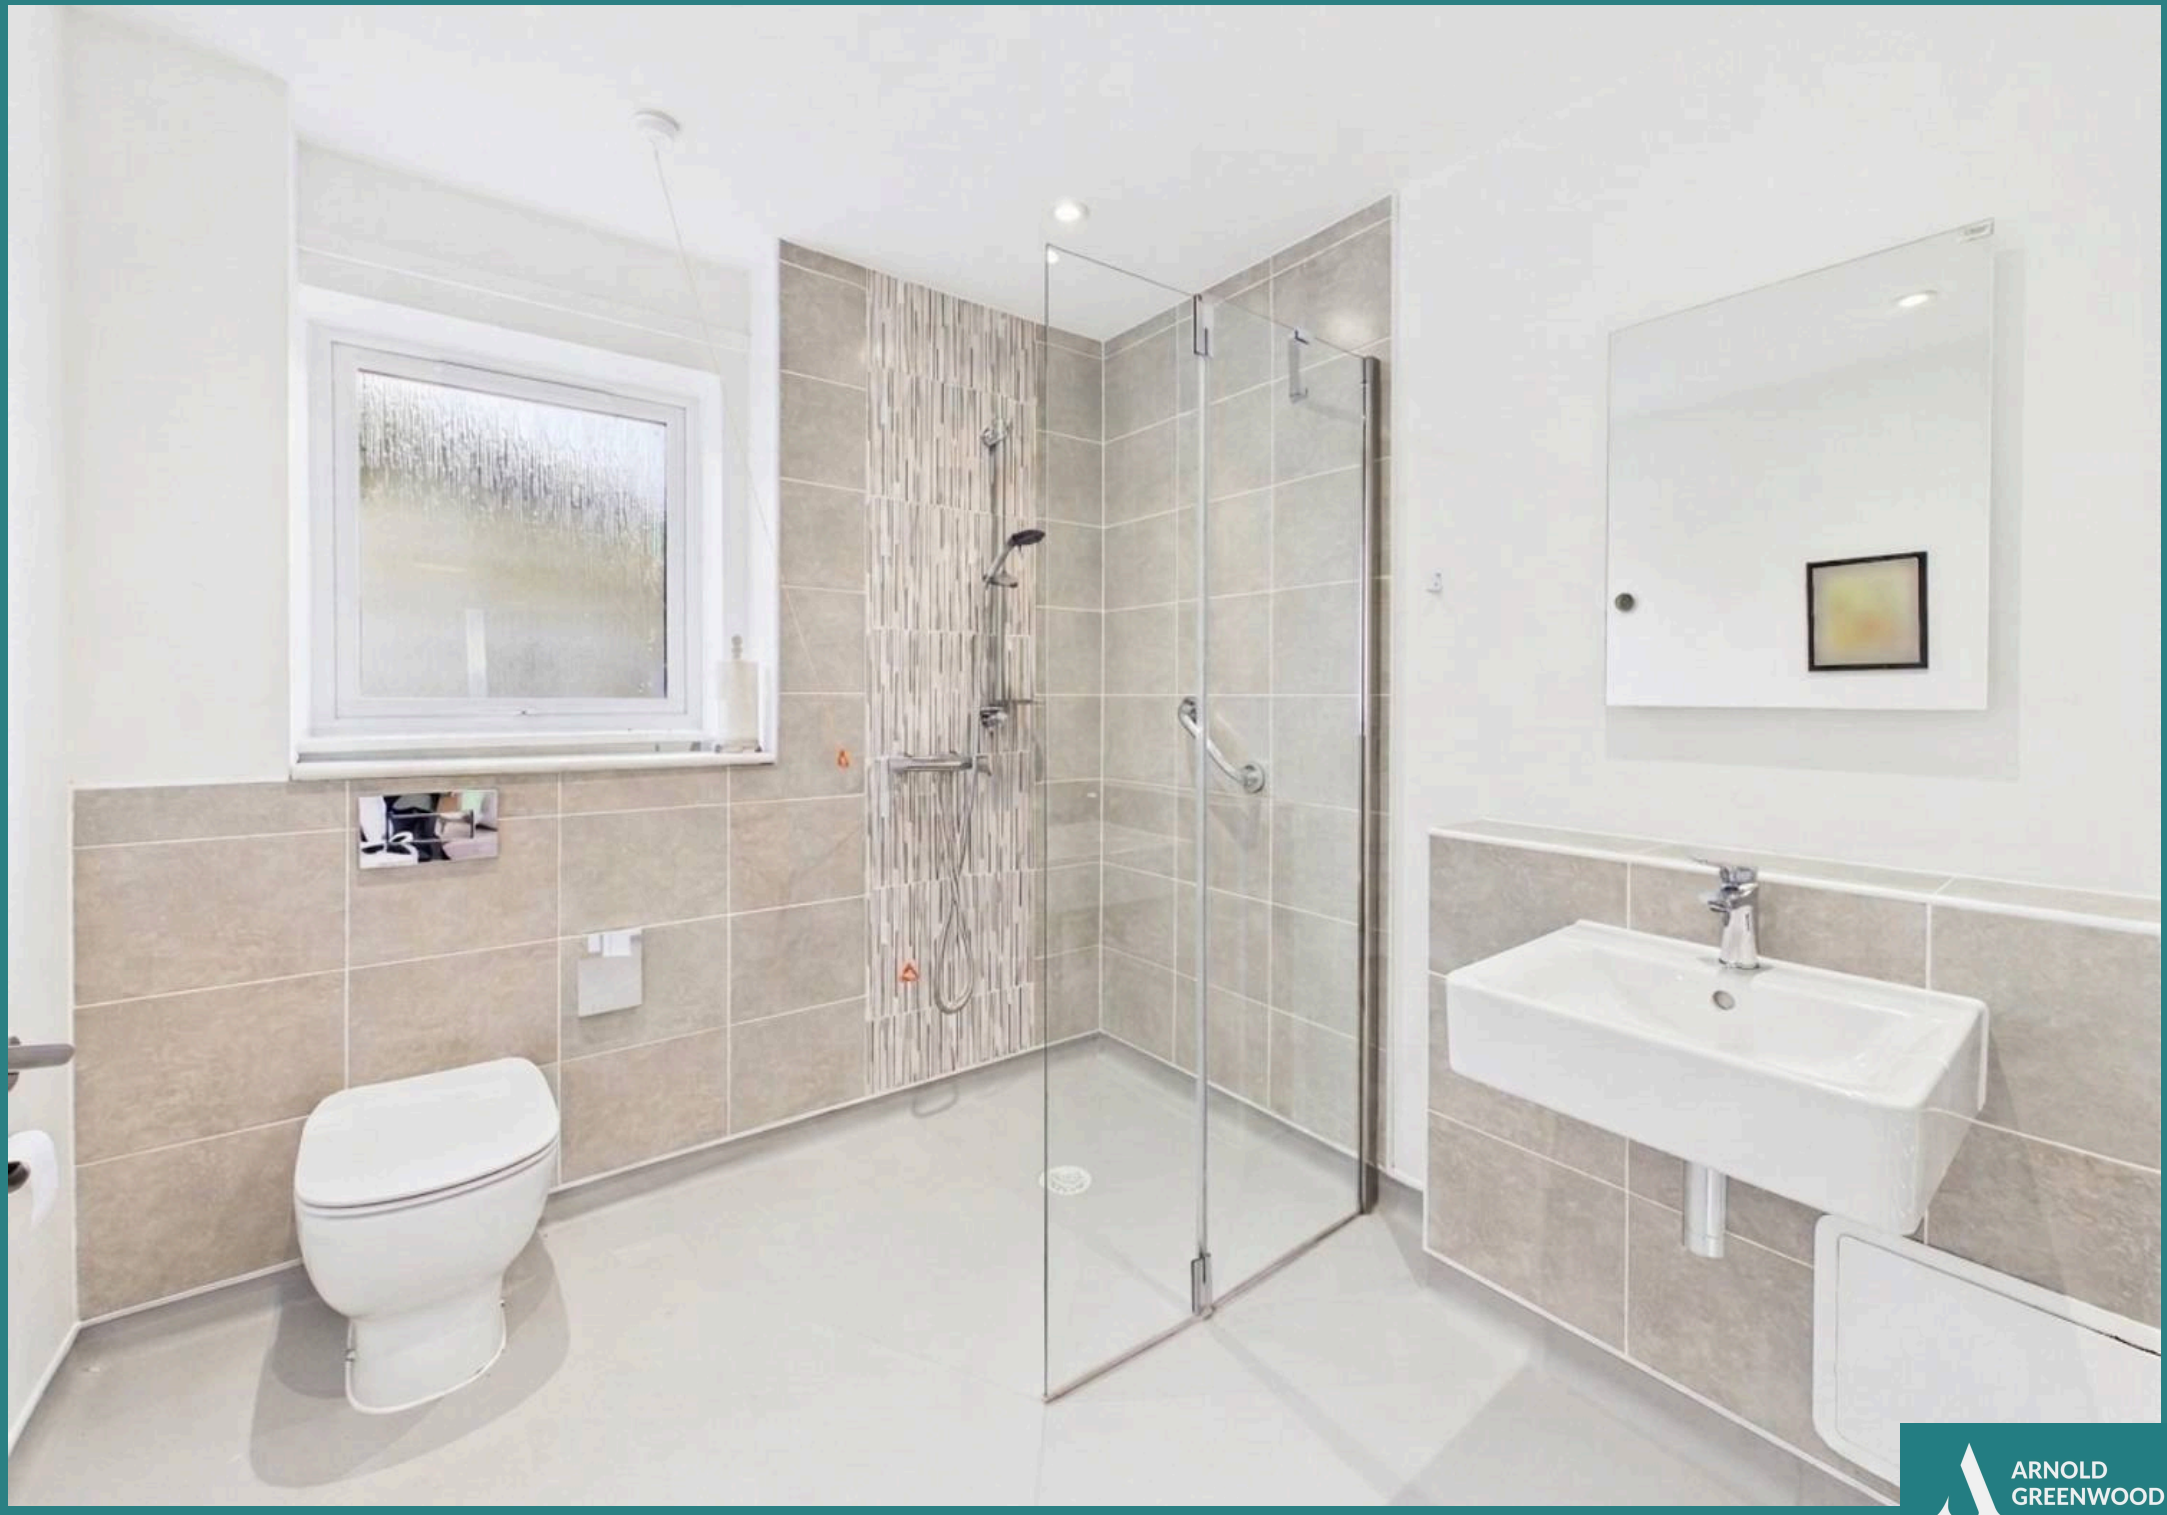
ARNOLD
GREENWOOD

GARDEN

Enclosed low maintenance private garden

DRIVEWAY


2 Parking Spaces







ARNOLD GREENWOOD

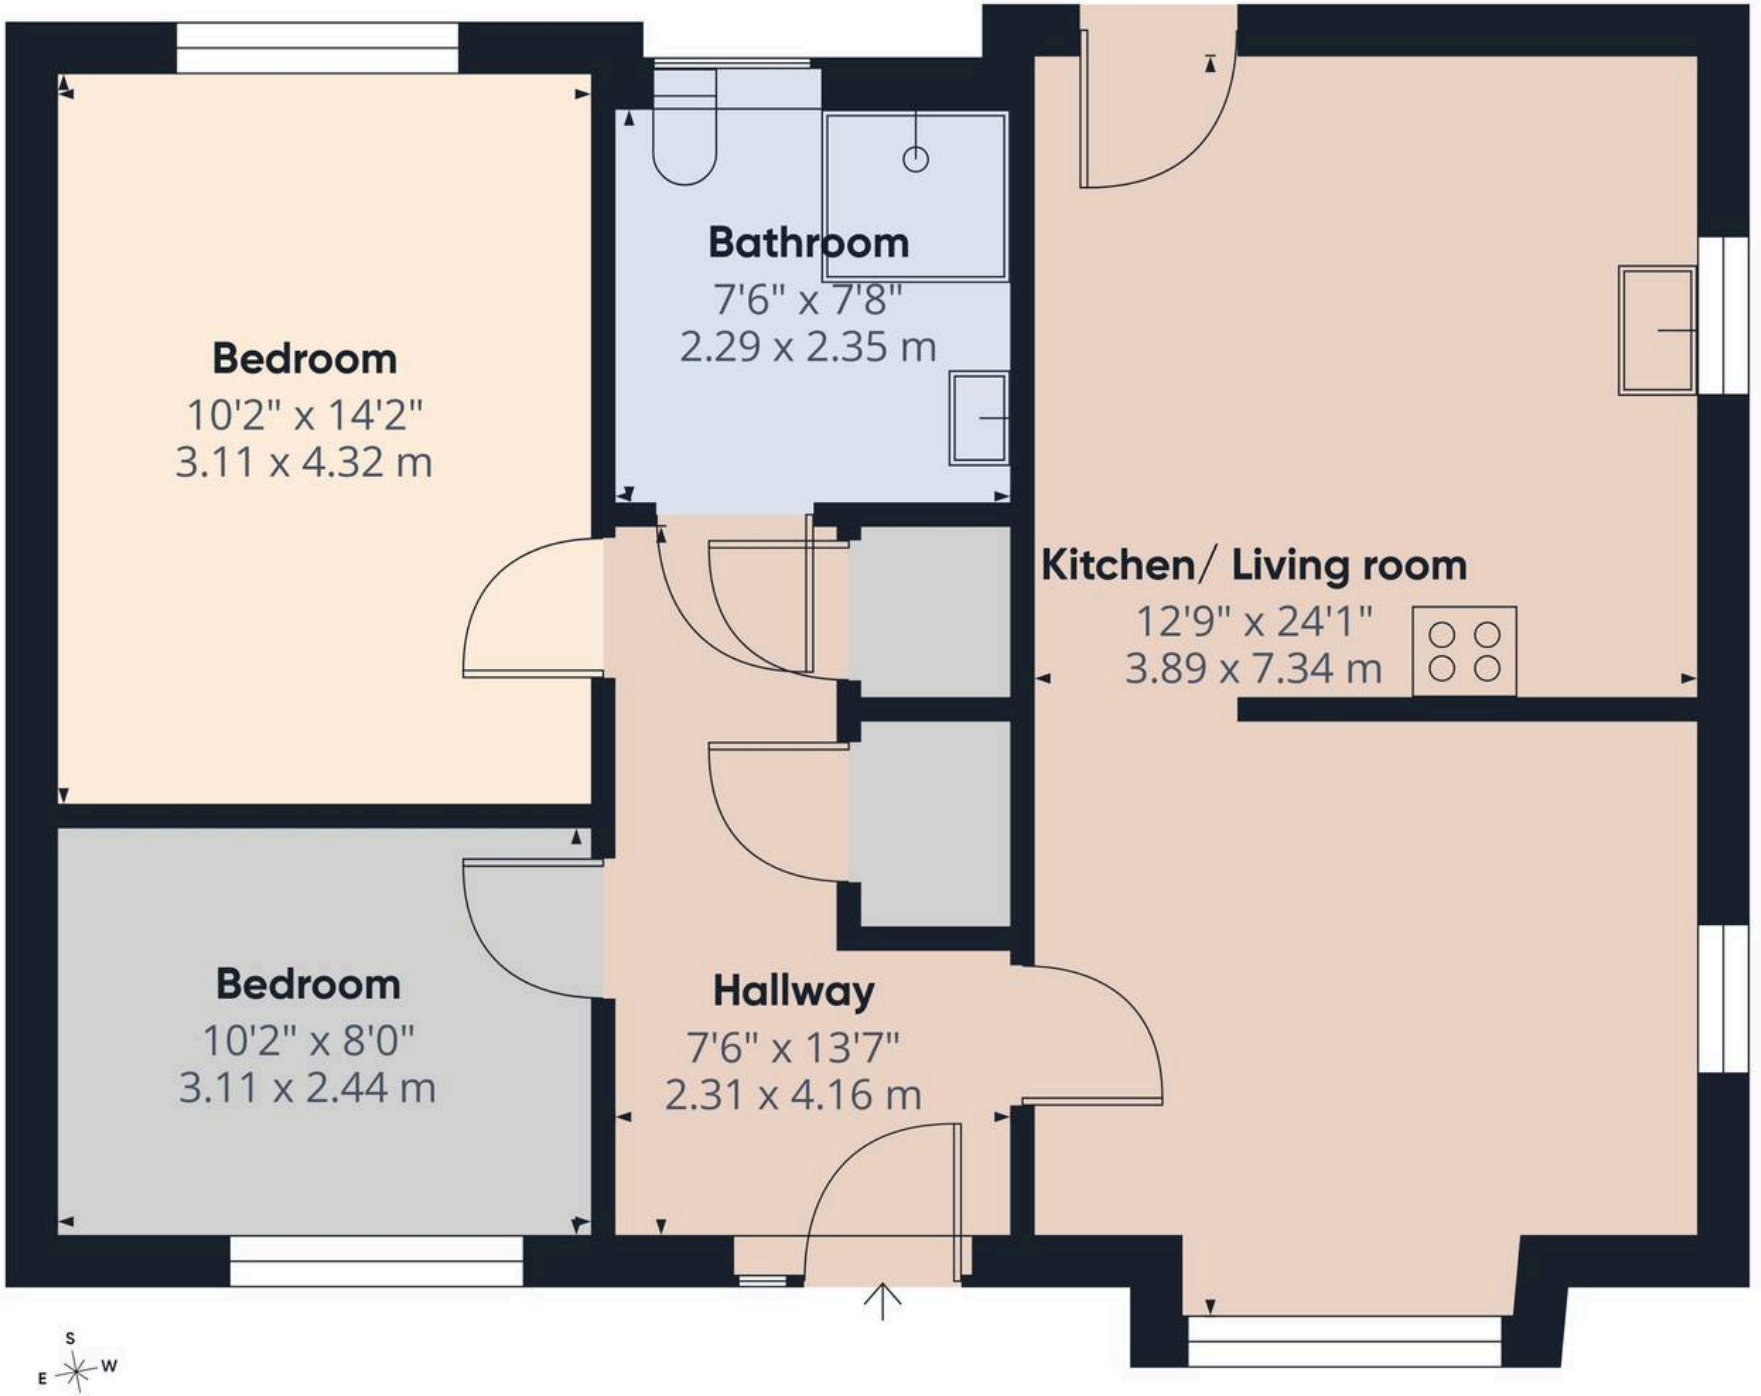

ARNOLD GREENWOOD

Approximate total area(1)

692 ft²

64.3 m²

(1) Excluding balconies and terraces

Calculations reference the RICS IPMS 3C standard. Measurements are approximate and not to scale. This floor plan is intended for illustration

ARNOLD GREENWOOD



Arnold Greenwood Estate Agents

Arnold Greenwood Solicitors, 8-10 Highgate - LA9 4SX

01539733383

kendal@arnoldgreenwood.co.uk

www.arnoldgreenwoodestateagency.co.uk/

Whilst care has been taken to prepare the sales particulars, they are for guidance purposes only and no guarantee can be given as to the working condition of the various services and appliances. Measurements have been taken as accurately as possible but slight discrepancies may occur. Interested applicants are advised to make their own enquiries and investigation before finalising their offer purchase. Should you wish to proceed with an offer on this property, we are obligated by HMRC to conduct mandatory Anti-Money Laundering Checks. We outsource these checks to our compliance partners at Coadjute. Please note there is a non-refundable fee for this service of £36 + VAT.