



1 HIGH STREET

MEIFOD | POWYS | SY22 6DD



This large four bedroom detached family home is situated in the village of Meifod close to local amenities. The accommodation comprises of an entrance hall, kitchen/diner, lounge, dining room, study, pantry, W.C., conservatory, landing, principle bedroom, bedroom two, shower room, two further bedrooms and bathroom. The house has off road parking, carport, lawned rear garden with shed, greenhouse, workshop and views over farmland to the rear. The property is fitted with solar PV panels.

Offers in the region of £375,000



- Large four bedroom detached home
- Situated in the village of Meifod close to local amenities
- Ideal for family living with accommodation including family room, kitchen, dining room, study and conservatory
- Off road parking, carport and lawned rear garden with shed
- Lovely rear farmland views
- The property is fitted with solar PV panels

Panel glazed entrance door leading into

ENTRANCE HALL

Stairs off, tiled flooring, exposed ceiling beams, smoke alarm.

KITCHEN

Fitted with a range of wall and base units with work surfaces, sink drainer unit, mixer tap, induction electric hob, extractor fan, tiled flooring, under unit lighting, integrated dishwasher, double glazed windows to both front and side elevation, exposed ceiling beams, inset Rayburn Royal providing heating, three wall light points, integrated fridge, tiled splashbacks, exposed brickwork and wall timbers to one wall.

DINING ROOM

Brick fire surround with Living Flame gas fire and oak mantelpiece, exposed ceiling beams, double glazed window to front elevation, radiator, opening into

FAMILY ROOM

Expose wall timbers and ceiling beams, fireplace recess with tiled hearth, panel glazed French doors leading into Conservatory, radiator.



LAUNDRY ROOM

Double glazed window to side.

W.C.

Low level W.C., wash hand basin set on vanity unit, tiled flooring, double glazed window to side elevation, plumbing and space for washing machine.

REAR HALLWAY

Tiled flooring, door to Conservatory.

STUDY/ OFFICE

Tiled flooring, exposed ceiling beams, two wall light points, radiator, double glazed window to the rear elevation, under stairs storage cupboard, electric heater providing hot water.

CONSERVATORY

Double glazed windows to three elevations, tiled flooring.

LANDING

Oak flooring, exposed ceiling beams, exposed wall timbers.

BEDROOM

Double glazed window to rear elevation, loft access, shelved airing cupboard, oak flooring.

SHOWER ROOM

Walk in corner shower, low level W.C., pedestal wash hand basin, heated chrome towel rail, tiled flooring, tiled walls, double glazed window to side elevation.

PRINCIPLE BEDROOM

Double glazed windows to front and side elevations, oak flooring, two built in double wardrobes, exposed ceiling beams, storage cupboard, two radiators.



BEDROOM

Double glazed window to front elevation, oak flooring, radiator, exposed wall timbers and ceiling beams, storage cupboard, loft access.

LANDING

Double glazed window to side elevation.

BATHROOM

Fitted with a white three piece suite comprising of low level W.C., pedestal wash hand basin, bath with shower over and screen, heated chrome towel rail, recess spotlights, extractor fan, expose ceiling beams, tiled walls, tiled flooring, double glazed roof light, shaver point.

BEDROOM

Double glazed window to rear elevation, oak flooring, exposed ceiling beams, radiator, built in wardrobe, television point.

EXTERNALLY

To the front, the property has off road parking, car port and lawned area with planted borders. To the rear there is a paved patio area, lawn, greenhouse, shed, courtesy light, workshop and oil tank.

AGENTS NOTES

This property is fitted with solar photovoltaic panels.

SERVICES

Mains electricity, water, drainage and oil central heating are connected at the property. None of these services have been tested by Halls.

LOCAL AUTHORITY/TAX BAND

Powys County Council, Ty Maldwyn, Brook Street, Welshpool, SY21 7PH. Telephone: 01938 553001
The property is in band 'E'



VIEWINGS

Strictly by appointment only with the selling agents:
Halls, 14 Broad Street, Welshpool, Powys, SY21 7SD.
Tel No: 01938 555552.
Email: welshpool@halls.gb.com

DIRECTIONS

Postcode for the property is SY22 6DD

What3Words Reference is dusty.capillary.cherry

ANTI MONEY LAUNDERING CHECKS

We are legally obligated to undertake anti-money laundering checks on all property purchasers. Whilst we are responsible for ensuring that these checks, and any ongoing monitoring, are conducted properly; the initial checks will be handled on our behalf by a specialist company, Movebutler, who will reach out to you once your offer has been accepted.

The charge for these checks is £36 (including VAT) per purchaser, which covers the necessary data collection and any manual checks or monitoring that may be required. This cost must be paid in advance, directly to Movebutler, before a memorandum of sale can be issued, and is non-refundable. We thank you for your cooperation.

WEBSITES


Please note all of our properties can be viewed on the following websites:
www.halls.gb.com
www.rightmove.co.uk
www.onthemarket.com

Approximate Area = 2165 sq ft / 201.1 sq m

Outbuilding = 123 sq ft / 11.4 sq m

Total = 2288 sq ft / 212.5 sq m

For identification only - Not to scale

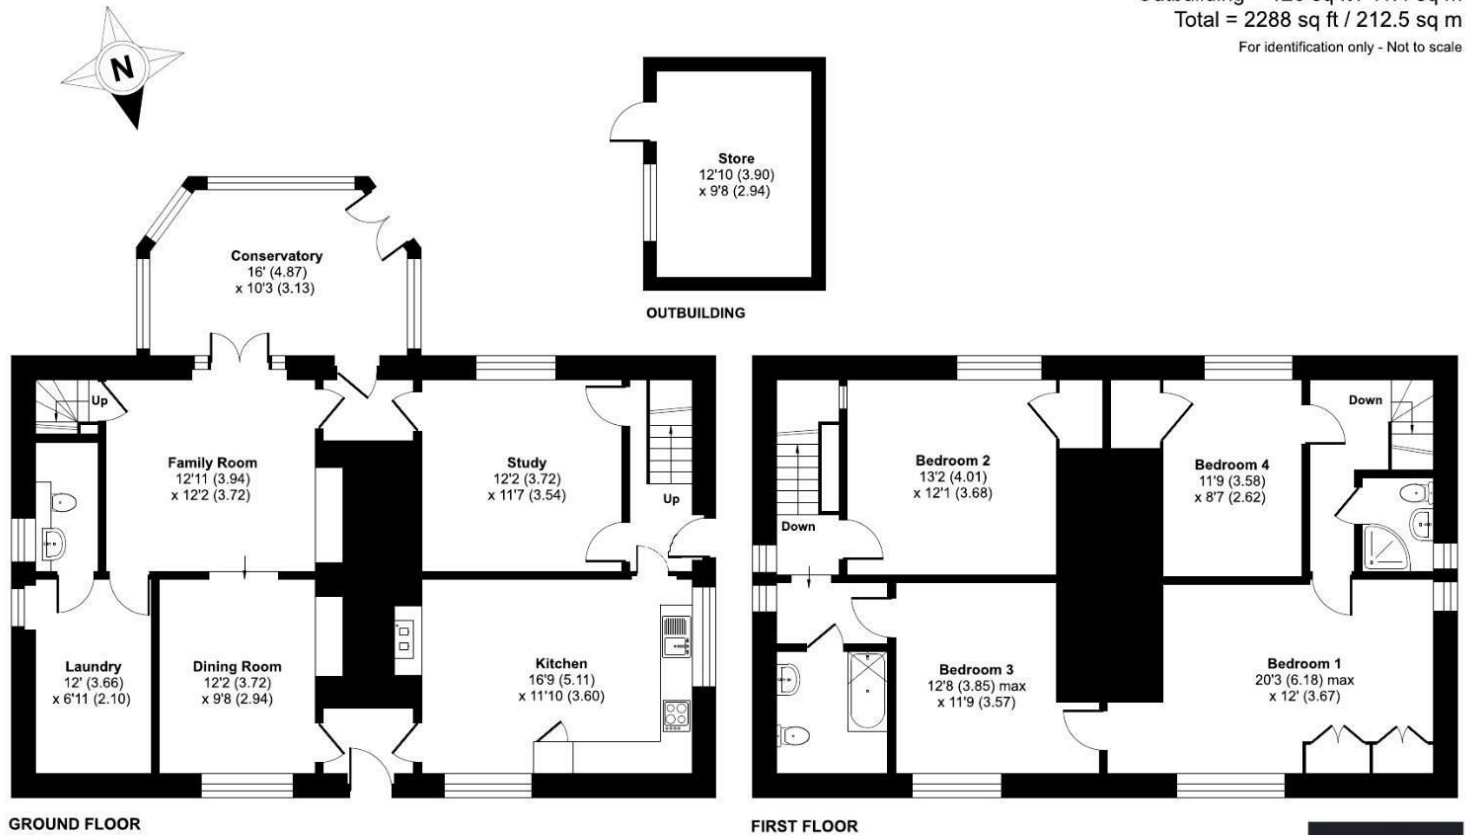


GROUND FLOOR

FIRST FLOOR



Floor plan produced in accordance with RICS Property Measurement 2nd Edition, Incorporating International Property Measurement Standards (IPMS2 Residential). © nñchecom 2025. Produced for Halls. REF: 1319775

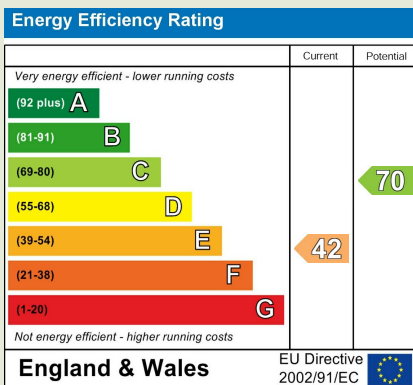

Property to sell? We would be delighted to provide you with a free no obligation market assessment of your existing property. Please contact your local Halls office to make an appointment.

Do you require a mortgage/financial advice? We are able to recommend an independent financial advisor, who is authorised and regulated by the FCA. Details can be provided upon request.

Do you require a surveyor? We can recommend an independent chartered surveyor. Details can be provided upon request.

Do you require a solicitor? We can recommend reputable local solicitors. Details can be provided upon request.



WELSHPOOL SALES

14 Broad Street | Welshpool | Powys | SY21 7SD

01938 555552 ✉ welshpool@halls.gb.com

www.halls.gb.com



1. These sale particulars have been prepared in all good faith to give a fair overall view of the property. If any points are particularly relevant to your interest in the property, please ask for further information. 2. Nothing in these particulars shall be deemed to be a statement that the property is in good structural condition or otherwise, nor that any of the services, appliances, equipment or facilities are in good working order. Purchasers should satisfy themselves of this prior to purchasing. 3. The photograph(s) depict only certain parts of the property. It should not be assumed that any contents/furniture etc. photographed are included in the sale. It should not be assumed that the property remains as displayed in the photograph(s). No assumptions should be made with regard to parts of the property that have not been photographed. 4. Any areas, measurements, aspects or distances referred to are given as a GUIDE ONLY and are NOT precise. If such details are fundamental to a purchase, purchasers must rely on their own enquiries.

5. Where any references are made to planning permission or potential uses, such information is given by HALLS in good faith. Purchasers should make their own enquiries into such matters prior to the purchase. 6. Descriptions of the property are subjective and are used in good faith as an opinion and NOT as a statement of fact. Please make further enquiries to ensure that our description is likely to match any expectations you may have. 7. We are legally obligated to undertake Anti-Money Laundering (AML) checks on all property purchasers. The charge for these checks is £30 (including VAT) per purchaser. 8. We may receive referral fees or commissions for recommending or introducing third-party services, including but not limited to financial services, surveyors, solicitors, and tradespeople. These fees are disclosed in accordance with relevant legal and regulatory requirements. Please note that any referral fees will not affect the cost of services provided to you.