
CityZEN Property Group
CityZEN, SQB, 77 Marsh Wall,
London, E14 9SH

T: 020 7790 1818
E: info@cityzenproperties.co.uk

www.cityzenproperties.co.uk

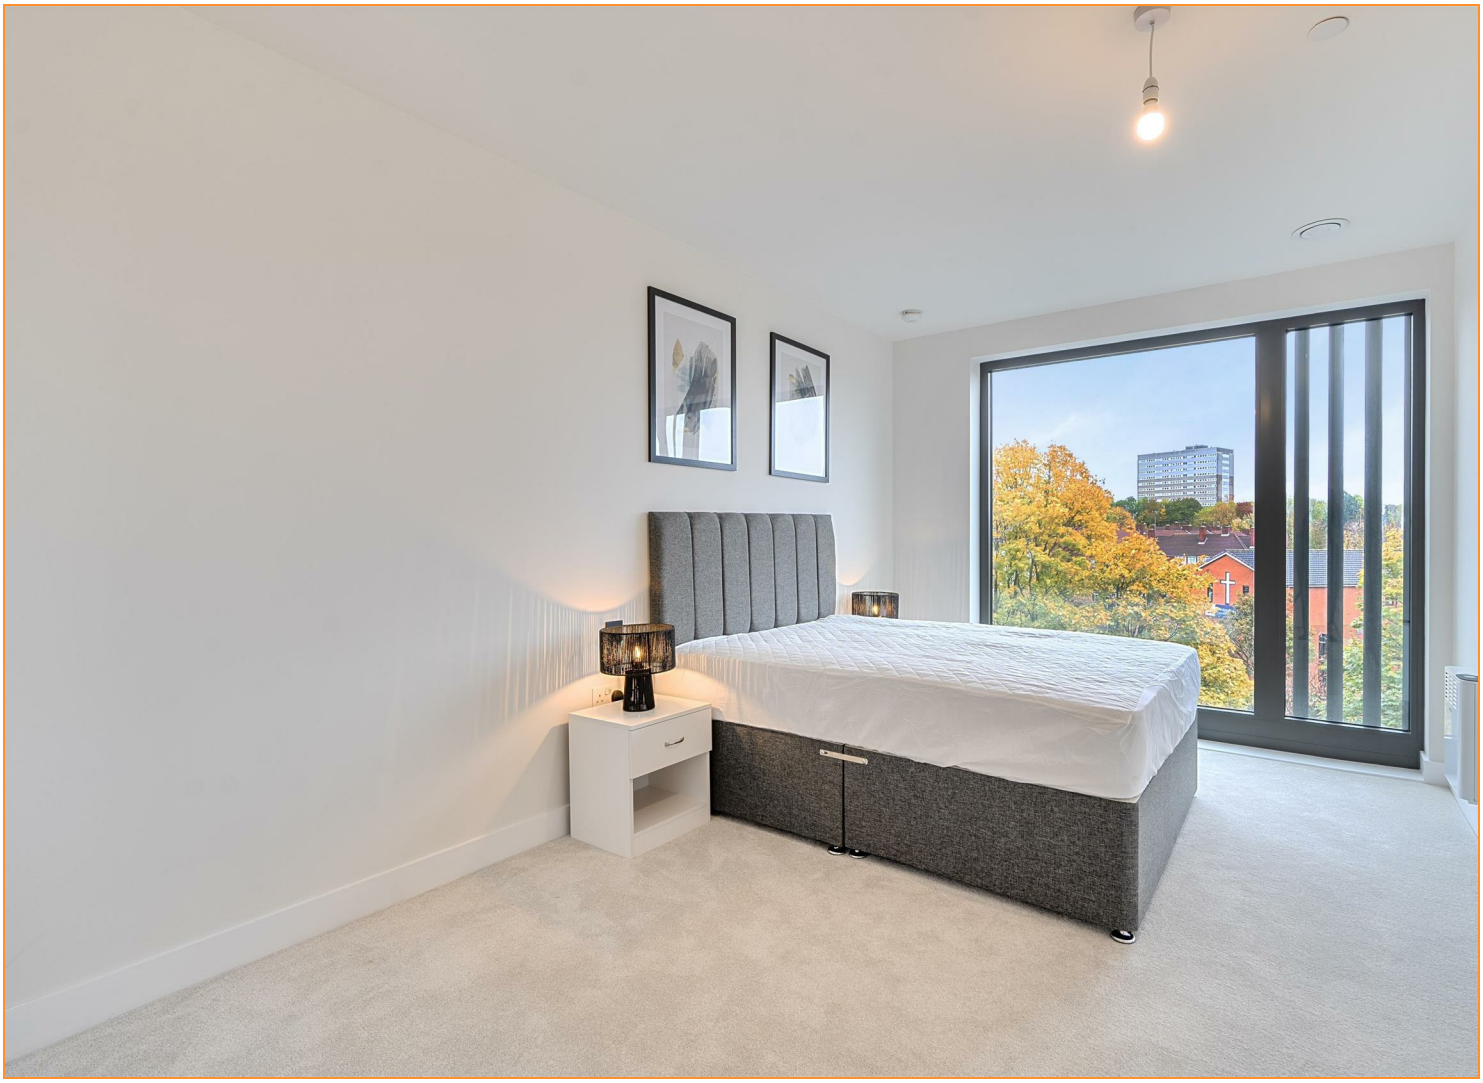

1 Pitt Street, Birmingham, B4 7FH

£248 Per Week

STUNNING NEW BUILD APARTMENT IN GLASSWATER LOCKS

This exceptional one-bedroom apartment at Glasswater Locks offers a perfect blend of contemporary design and a sought-after city centre location. On the second floor, the property provides thoughtfully arranged living space.

Residents enjoy facilities such as: 24 hour concierge, residents business lounge, games room & cinema

Available NOW
FURNISHED


Marketing of On-Site Amenities and Agent Indemnity.
The Agent is authorised to market the building's on-site amenities by their client (the landlord), including but not limited to the concierge services and gym facilities (collectively, the "Amenities"), based strictly on descriptions and specifications provided by the Client & or the developer. The Agent acts solely as a marketing representative and exercises no operational control, management, or oversight over the Amenities and as such the amenities are subject to change or withdrawal by the freeholder/developer or their representatives.

- GLASSWATER LOCKS
- 2ND FLOOR
- CANAL SIDE DEVELOPMENT
- WELL FURNISHED
- CITY CENTER LOCATION
- RESIDENTS LOUNGE, GAMES ROOM & CINEMA
- FURNISHED & AVAILABLE NOW
- ONE BED APARTMENT
- 24 HOUR CONCIERGE
- EAST FACING ASPECT


1 Pitt Street, Birmingham, B4 7FH



BUILDING ENTRANCE

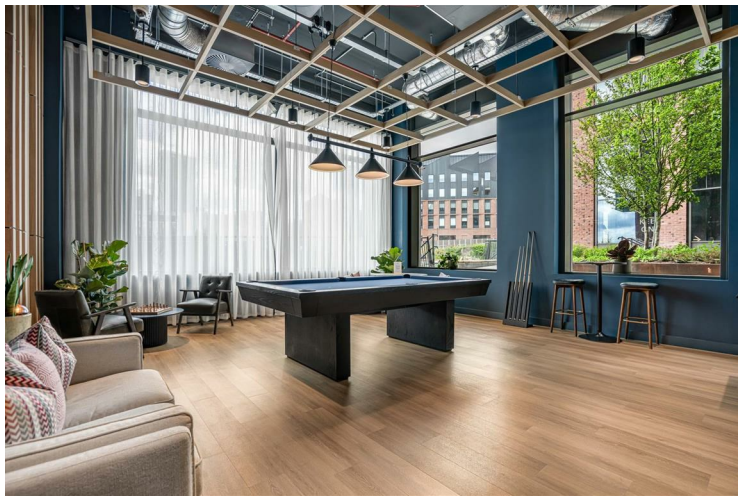

RESIDENTS GAMES ROOM

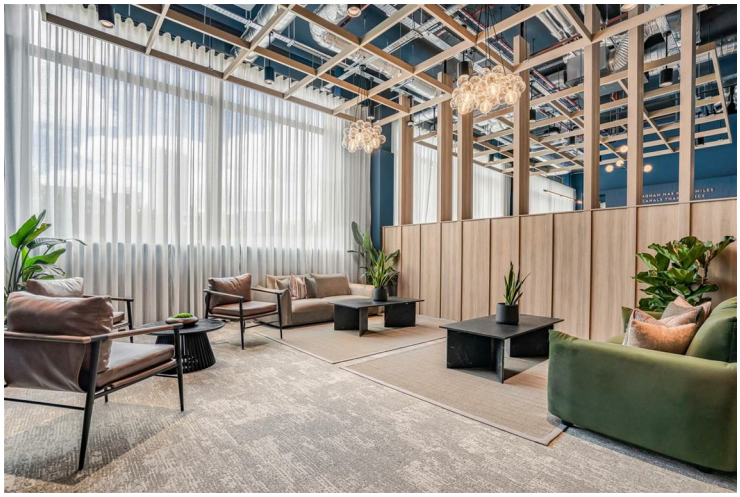


COMMUNAL LOUNGE AREA



RESIDENTS GAMES ROOM




COMMUNAL LOUNGE AREA

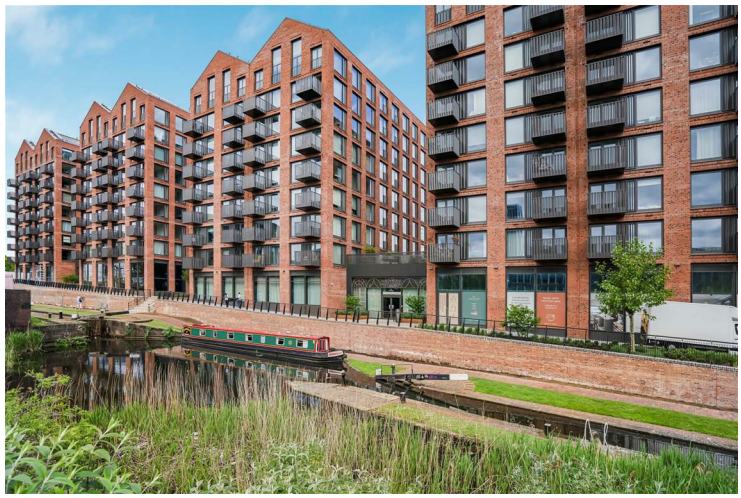

GLASSWATER LOCKS

1 Pitt Street, Birmingham, B4 7FH

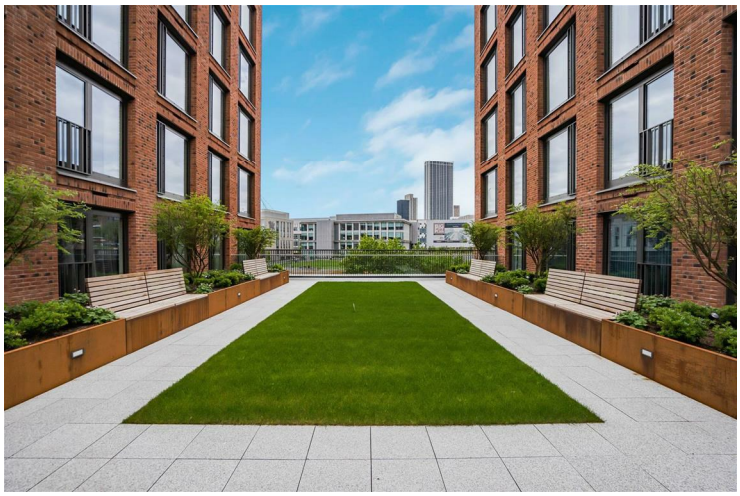

COMMUNAL GARDENS

BUILDING ENTRANCE



BATHROOM



RECEPTION



COMMUNAL LOUNGE AREA




BEDROOM



COMMUNAL LOUNGE AREA


1 Pitt Street, Birmingham, B4 7FH

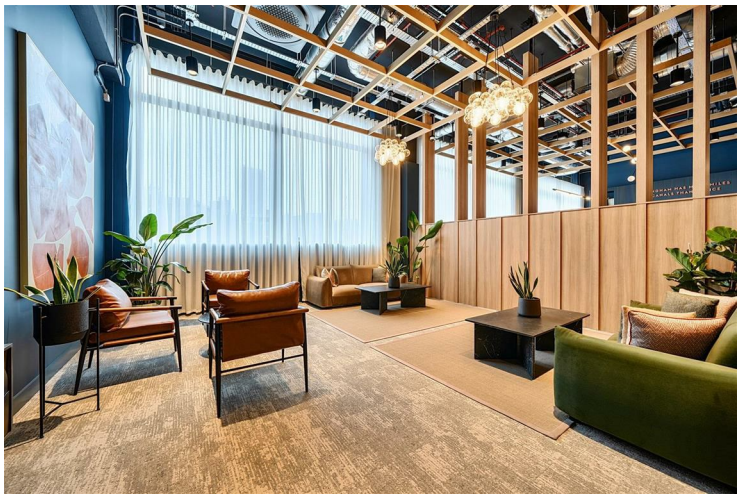

COMMUNAL LOUNGE AREA



RECEPTION

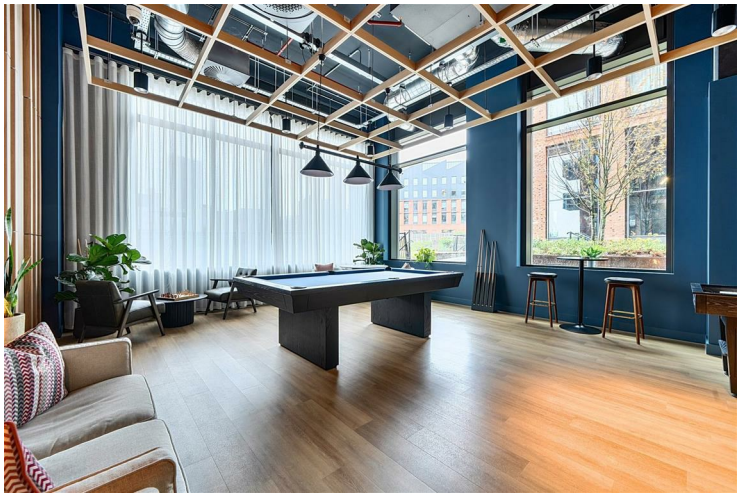

RESIDENTS GAMES ROOM



KITCHEN



RECEPTION



KITCHEN/RECEPTION

1 Pitt Street, Birmingham, B4 7FH



HALLWAY




BEDROOM

Pitt Street, Birmingham, B4


Approximate Area = 488 sq ft / 45.3 sq m


For identification only - Not to scale

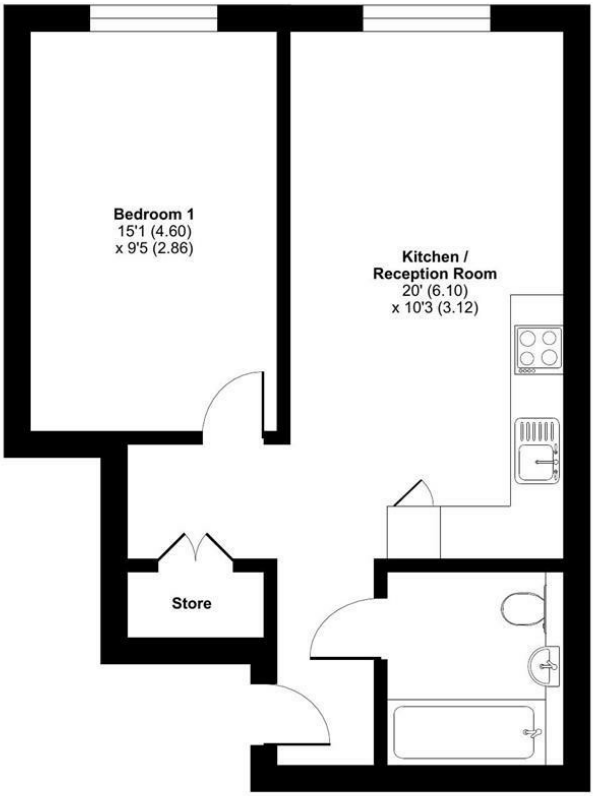

SECOND FLOOR

Floor plan produced in accordance with RICS Property Measurement 2nd Edition, Incorporating International Property Measurement Standards (IPMS2 Residential). ©nichecom 2026. Produced for Cityzen Property London Limited. REF: 1539414

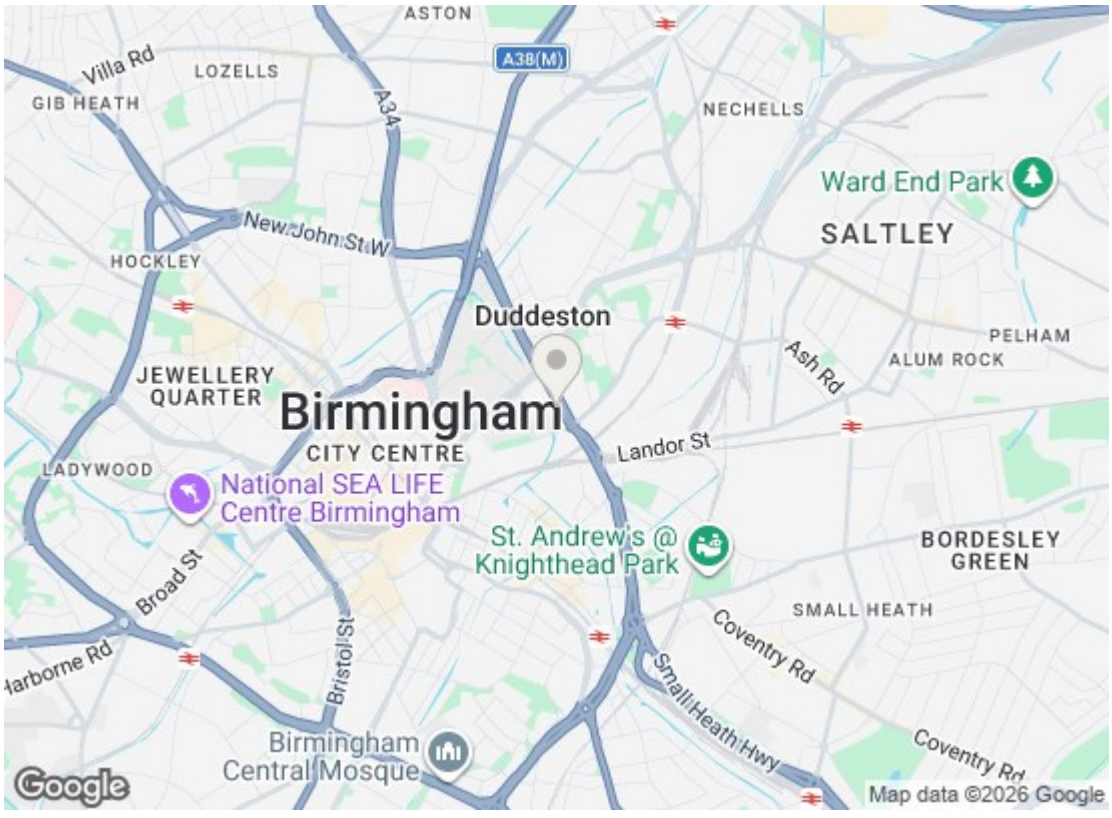

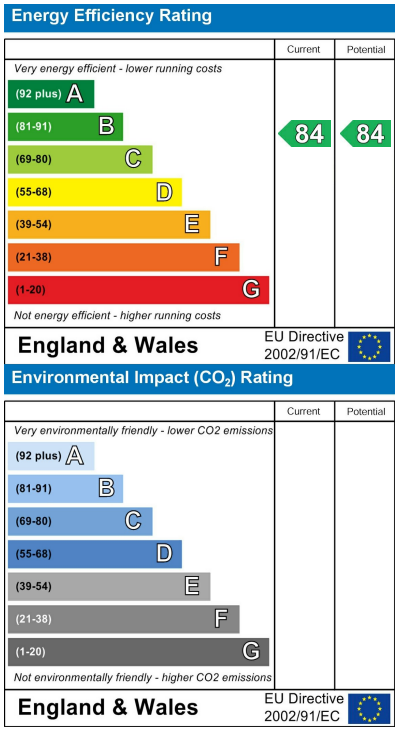

We have prepared these property particulars as a general guide to a broad description of the property. They are not intended to constitute part of an offer or contract. We have not carried out a structural survey and the services, appliances and specific fittings have not been tested. All photographs, measurements, floorplans and distances referred to are given as a guide only and should not be relied upon for the purchase of carpets or any other fixtures or fittings. Lease details, service charges and ground rent (where applicable) and council tax are given as a guide only and should be checked and confirmed by your Solicitor prior to exchange of contracts.