

17 Bilberry Grove Taunton TA1 3XN

£375,000

robert cooney



A well presented and extended 5 bedroomed semi-detached house situated in this popular location on the South side of town with superb light and airy open plan fitted Kitchen / Sun Room, South facing enclosed garden to rear and driveway parking.













Features

- Living Room
- Open Plan fitted Kitchen / Sun Room with Velux windows and bi-fold doors to garden
- Utility Room
- Cloakroom
- Bedroom 2
- Shower Room
- Master Bedroom with Ensuite Shower Room
- 3 further Bedrooms, Bedrooms 3 and 4 with fitted wardrobes
- Family Shower Room
- Enclosed South facing garden to rear with useful shed
- Driveway parking
- Gas central heating
- Double glazing
- Owned solar panels
- Council tax band C
- What3words: ///habits.growl.resold







17 Bilberry Grove, Taunton, TA1 3XN

Approximate Area = 1250 sq ft / 116.1 sq m

For identification only - Not to scale

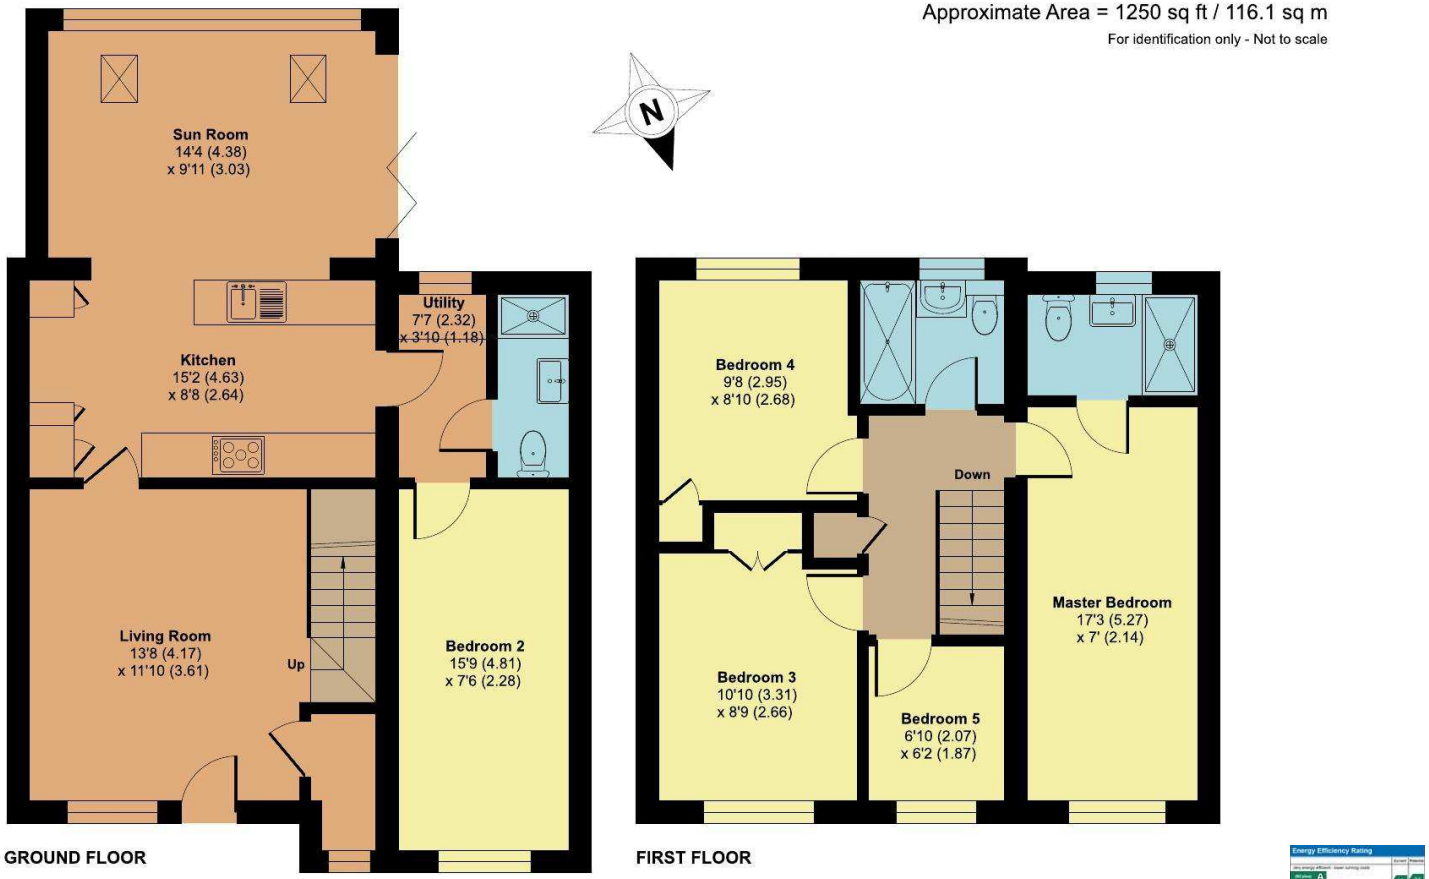

Floor plan produced in accordance with RICS Property Measurement 2nd Edition, Incorporating International Property Measurement Standards (IPMS2 Residential). © nichecom 2026. Produced for Robert Cooney. REF: 1540403

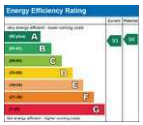



Viewing strictly through the selling agents:

Robert Cooney
Corporation Street, Taunton,
Somerset TA1 4AW

Telephone 01823 230 230

E-mail taunton@robertcooney.co.uk

Website www.robertcooney.co.uk



For clarification, we wish to inform prospective purchasers that: these particulars are set out as a general outline only for the guidance of intended purchasers, and do not constitute, nor constitute part of, an offer or contract; all descriptions, dimensions, references to condition and necessary permission for use and occupation, and other details, are given without responsibility and any intending purchasers should not rely on them as statements or representation of fact, but must satisfy themselves by inspection or otherwise as to the correctness of each of them; no person in the employment of Robert Cooney has any authority to make or give any representation or warranty whatever in relation to this property; we have not carried out a detailed survey nor tested the services, appliances and specific fittings.

robert cooney