HOBARTS

Oakfield Road, Stroud Green, N4 4QH — £2,150 pcm

Beautifully presented throughout, this two double bedroom first-floor flat is set within a charming period house on one of Stroud Green's premier roads. The property offers a fully fitted kitchen open to a bright and inviting reception room, a luxurious modern shower room, and two generously sized double bedrooms, complemented by elegant wooden flooring, double-glazed windows, inbuilt shutters, and stylish designer wardrobes. Ideally located just a short stroll from the vibrant shops, cafés, bars, and restaurants of Stroud Green Road, the property also benefits from excellent transport links via Finsbury Park Station and Harringay Overground, providing easy access into the City and West End. Residents can enjoy nearby green spaces including Finsbury Park and the picturesque Parkland Walk.

Hobarts Estate Agents
23 Ferme Park Road, Stroud Green, London, N4 4DS
stroudgreen@hobarts.co.uk
www.hobarts.co.uk
442083429000

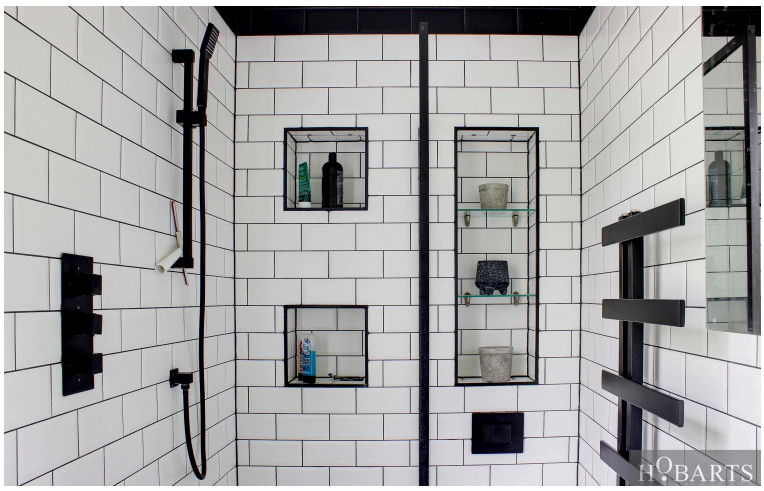

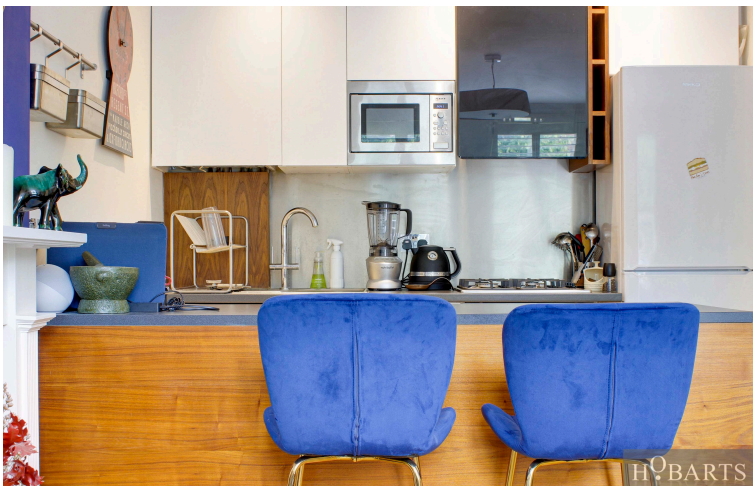

- Two double bedrooms
- Fully fitted kitchen open to reception
- Wooden floors throughout
- Designer wardrobes
- Premier Stroud Green road location
- First-floor period flat
- Modern luxury shower room
- Inbuilt shutters
- Double-glazed windows
- Close to shops, cafes, Finsbury Park, and transport links

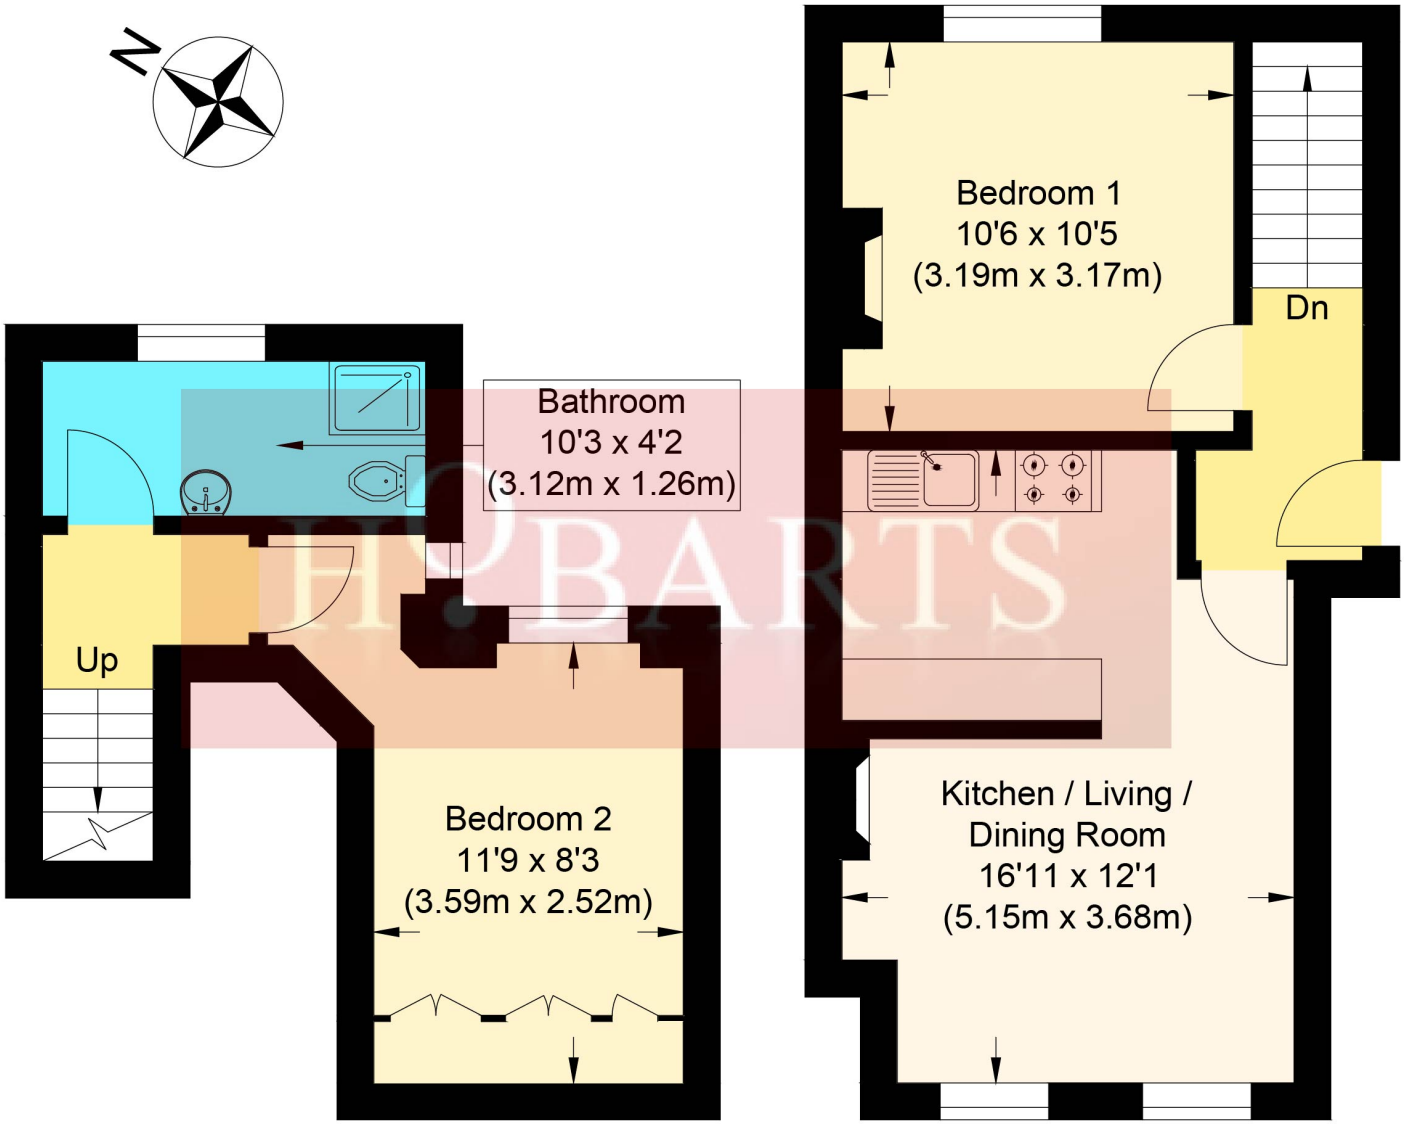

Ground Floor **First Floor**

Oakfield Road N4

Approximate Gross Internal Floor Area : 51.10 sq m / 550.03 sq ft

Illustration for identification purposes only, measurements are approximate, not to scale.

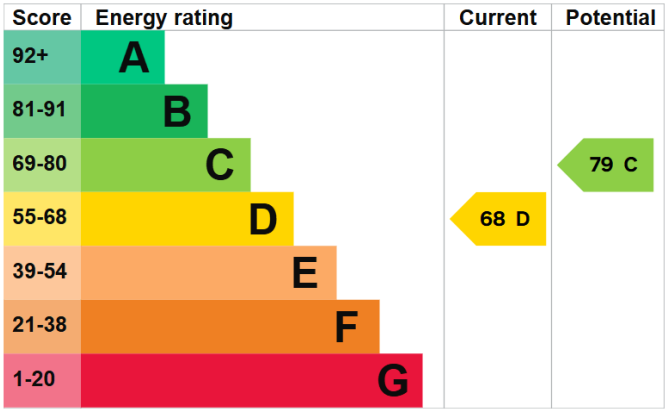

Tenure:

Ground rent:

Service Charges:

Local Authority:

Viewings:
Strictly by appointment via HOBARTS ESTATE AGENTS 442083429000

Contact:
23 Ferme Park Road, Stroud Green, London, N4 4DS

stroudgreen@hobarts.co.uk
www.hobarts.co.uk

rightmove PrimeLocation.com homes24.co.uk Zoopla.co.uk propertyfinder.com

These property details, including measurements, floor plans and items depicted in photographs etc. are intended only as a brief guide to prospective purchasers and are not intended to be relied upon for any purpose whatsoever. Any interested party should satisfy themselves by inspection or otherwise as to the correctness of each statement contained in these details.