

Ellerbrook Drive, Burscough

Ormskirk

Offers Over £185,000

79 Ellerbrook Drive

Burscough, Ormskirk

Extended two bedroom bungalow in Burscough with en-suite, private garden, carport, utility room, and scope to modernise. Rare opportunity in a sought-after location. Early viewing advised.
Council Tax band: C

Tenure: Freehold

EPC Energy Efficiency Rating: D

EPC Environmental Impact Rating: C

- Extended two bedroom semi-detached bungalow
- Requiring some updating
- Early viewing is highly recommended
- Driveway
- Gardens to the front and rear
- No Chain













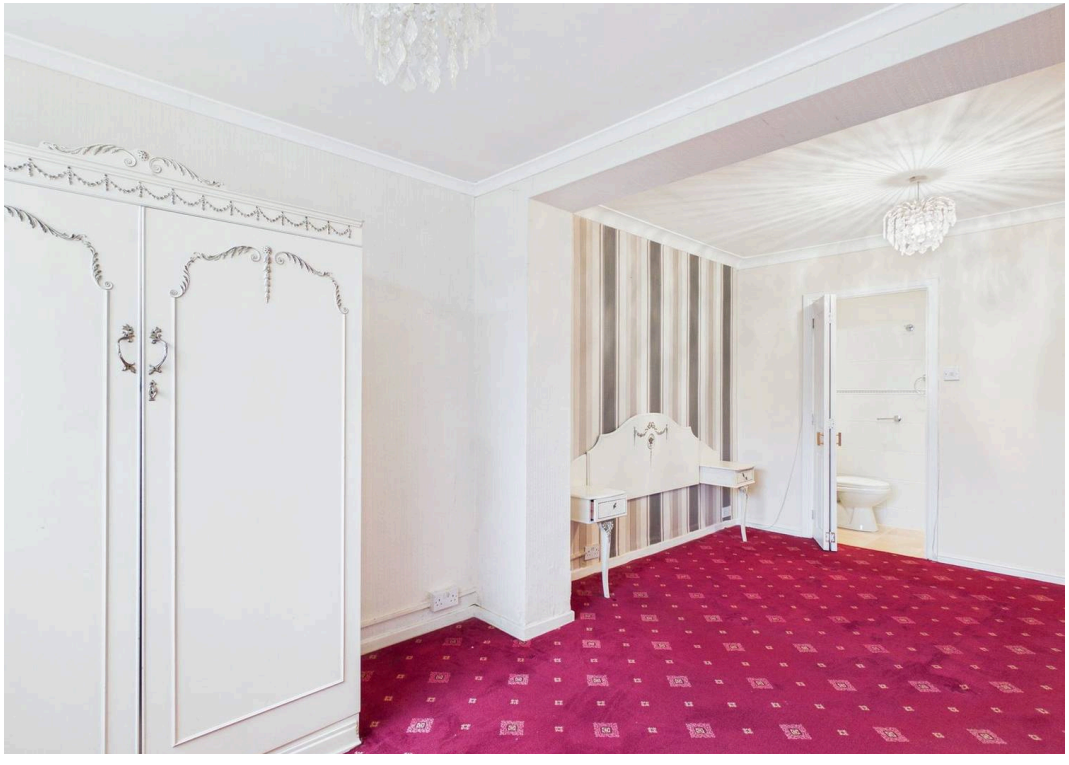



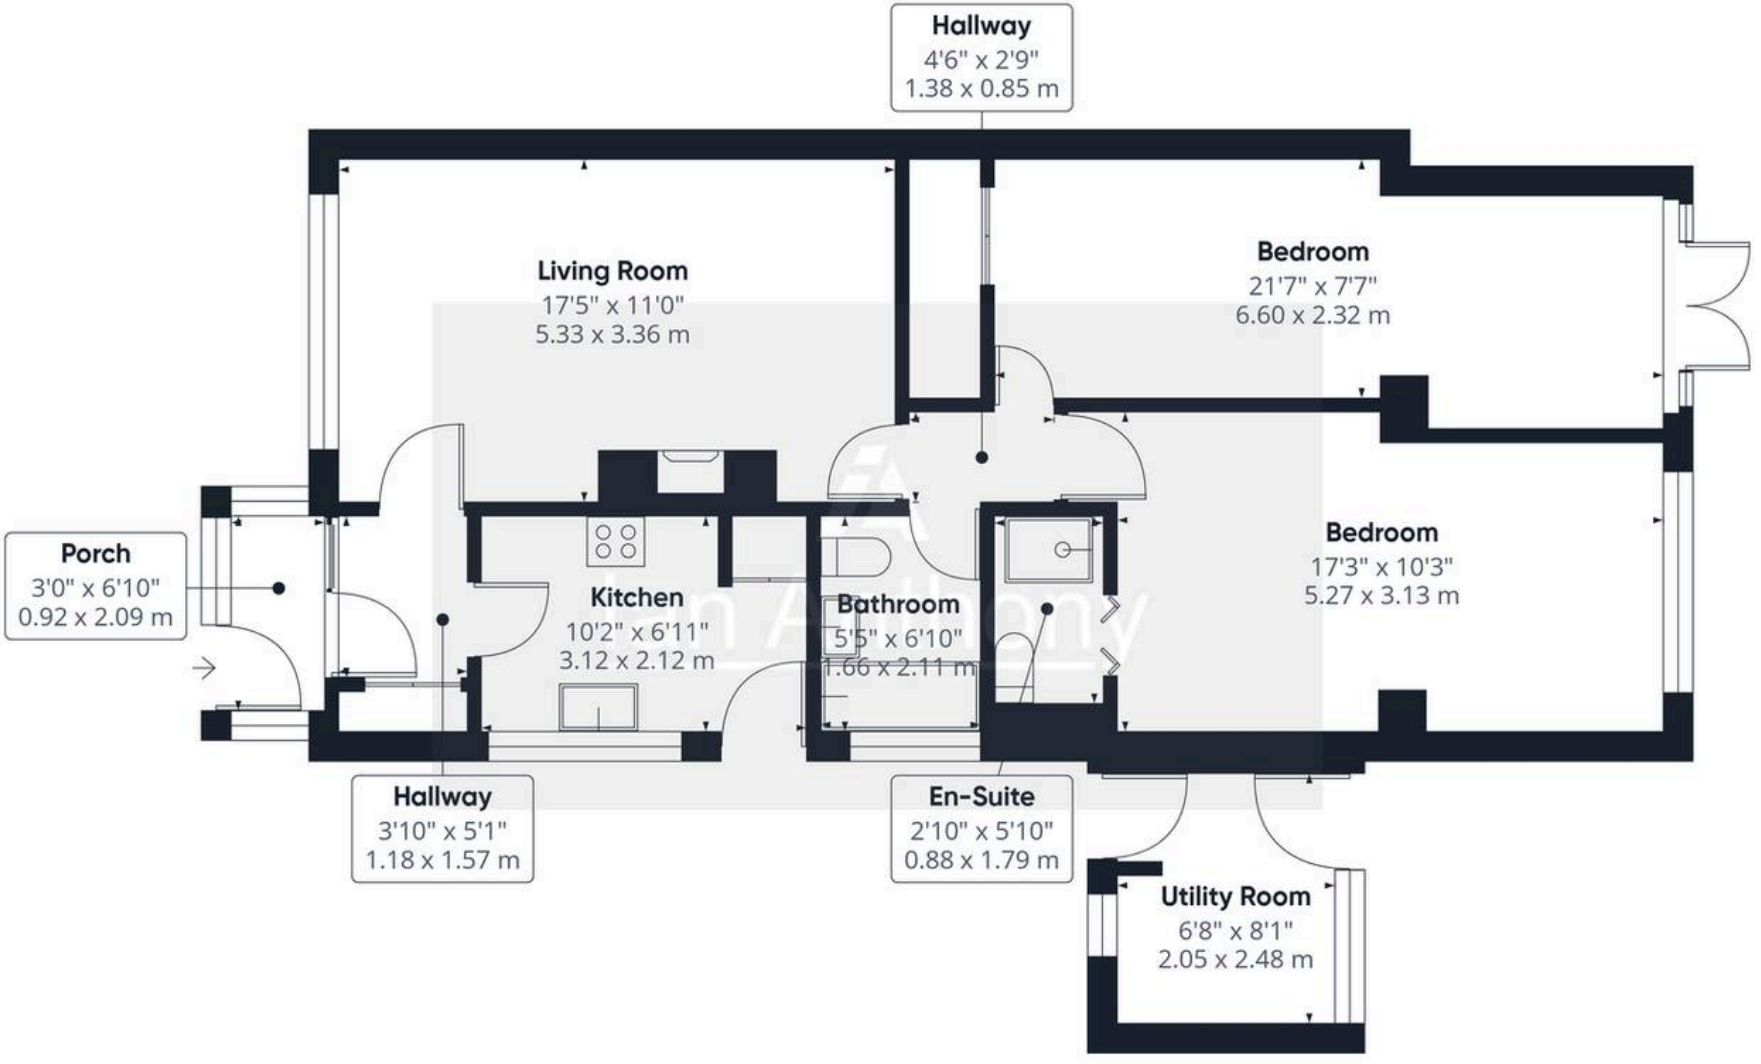



Ian Anthony

Approximate total area(1)

784 ft²

72.9 m²

(1) Excluding balconies and terraces

Calculations reference the RICS IPMS 3C standard. Measurements are approximate and not to scale. This floor plan is intended for illustration only.

GIRAFFE360



IAN ANTHONY

5 Burscough Street, Ormskirk - L39 2EG

01695580888

enquiries@iananthonyestates.co.uk

iananthonyestates.co.uk/