Notes

This drawing is to be read in conjunction with Drawing No. 24.4535.01 and 02 'Existing Details'

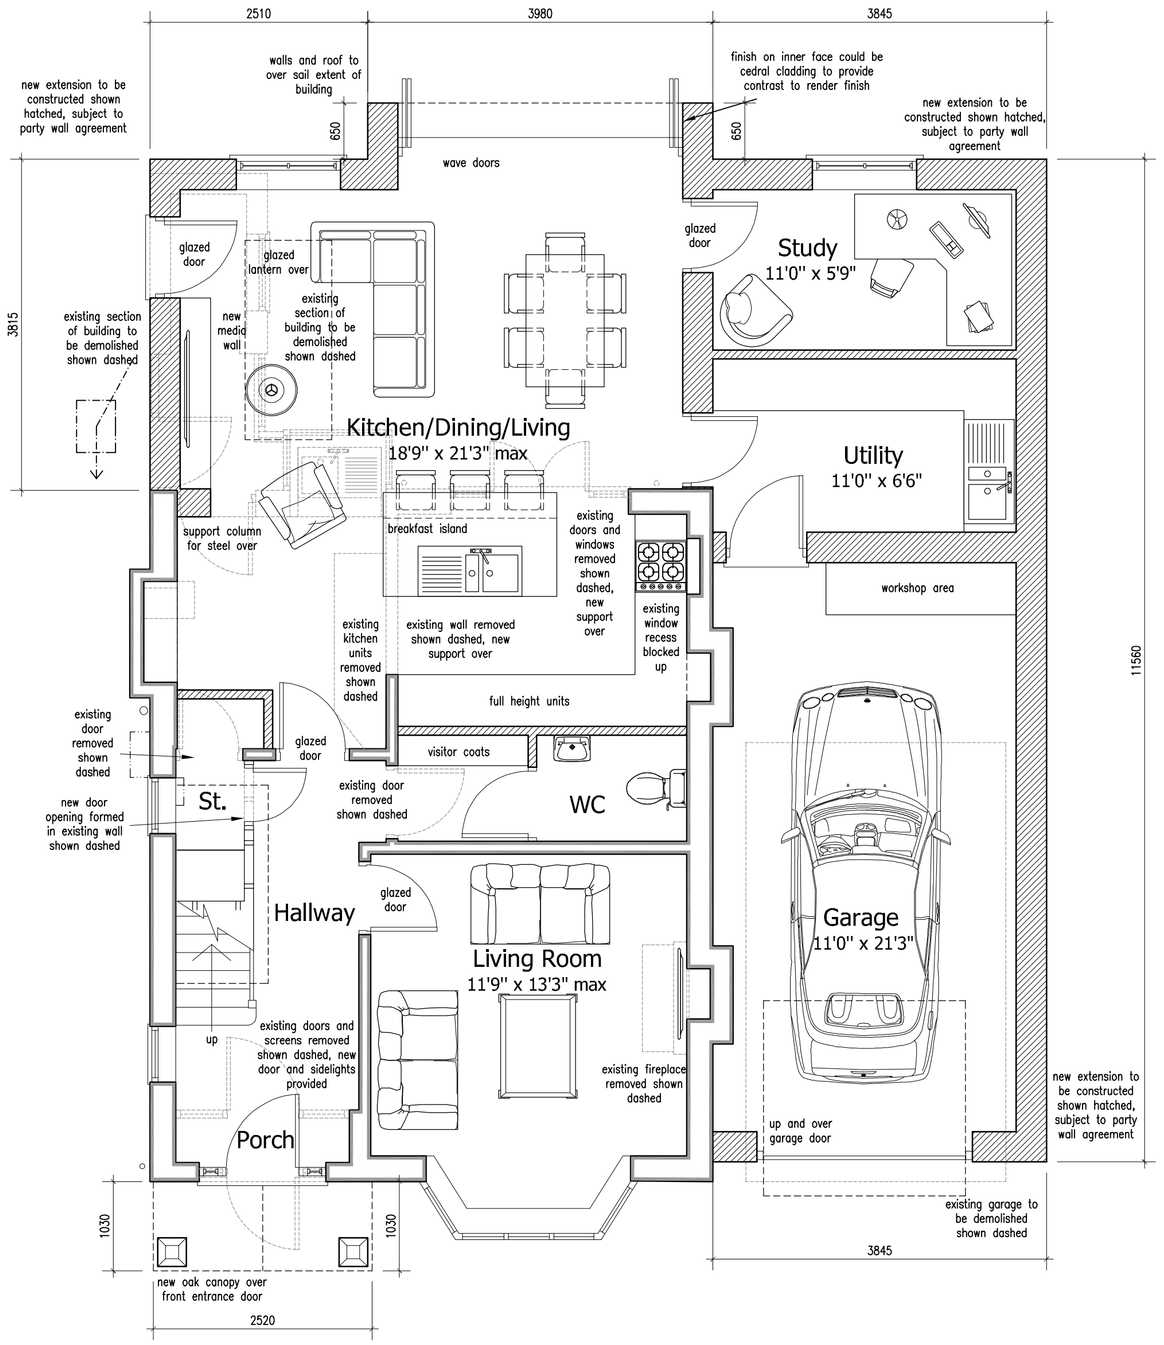

Proposed Ground Floor Plan

Scale 1:50

1:50 Metres 0 1 2 3

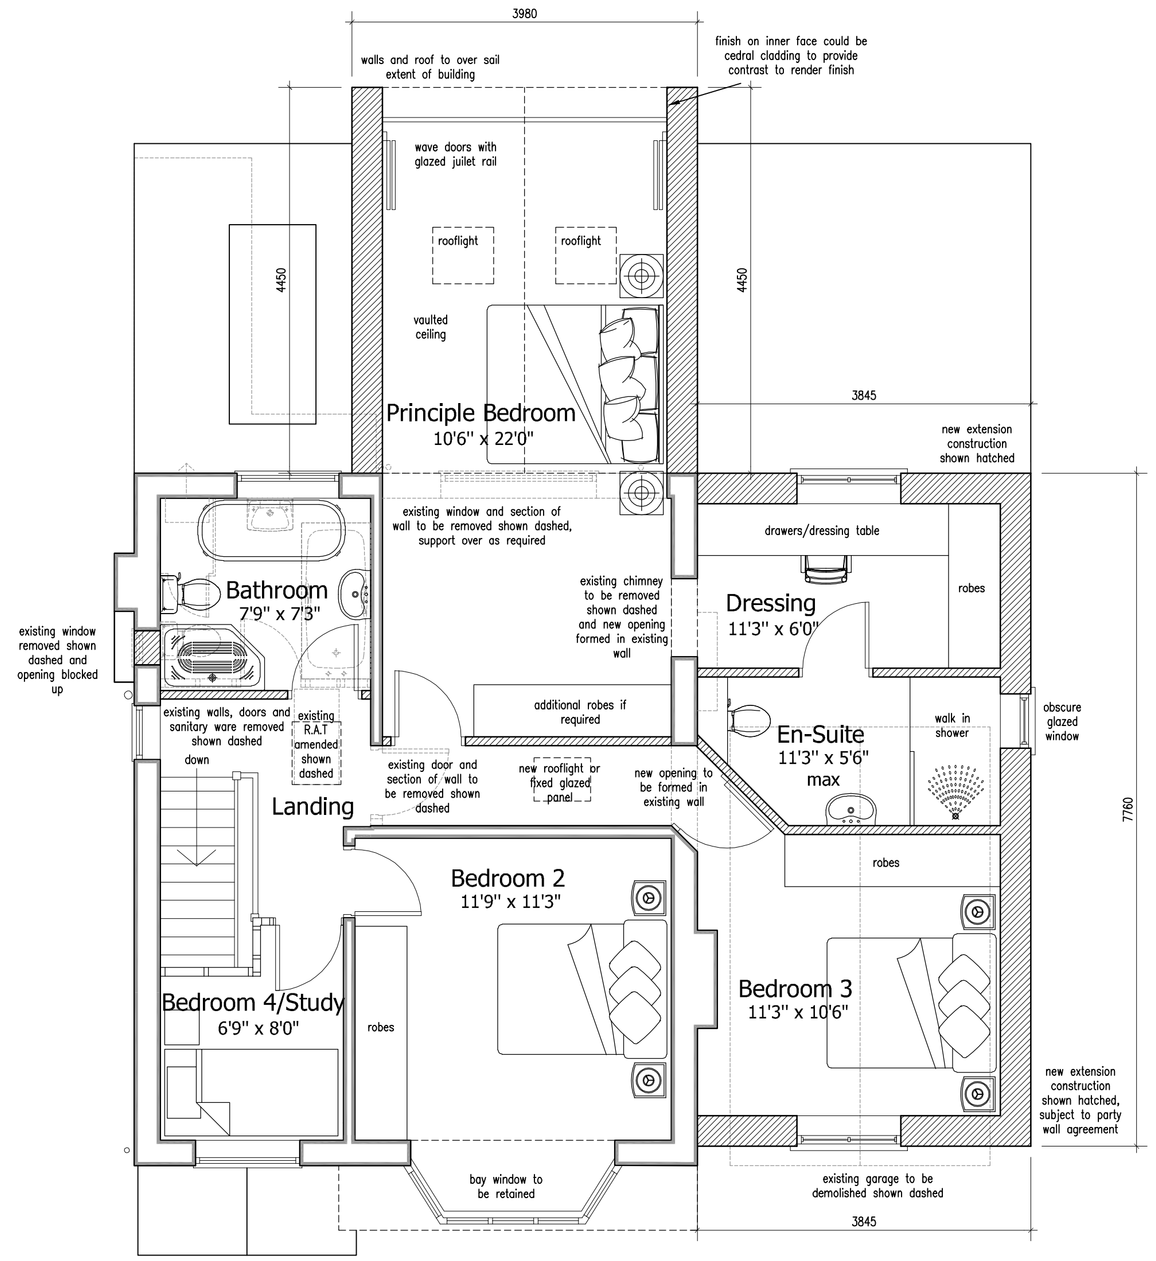

Proposed First Floor Plan

Scale 1:50

1:50 Metres 0 1 2 3

DETAILED PLANNING PROPOSALS

PROPOSED EXTENSIONS & ALTERATIONS - 48 HIGHFIELDS CLOSE - ASHBY DE LA ZOUCH - LEICESTERSHIRE

Revisions:

DAVID GRANGER ARCHITECTURAL DESIGN LTD

David Granger Architectural Design Ltd
The Old Cottage Hospital
Leicester Road
Ashby de la Zouch
Leicestershire
LE65 1DB

T 01530 560939
W www.davidgrangerdesign.com

Project

Propsed Extensions & Alterations
48 Highfields Close
Ashby De La Zouch
Leicestershire

Client

Mr & Mrs A. Muddimer

Drawing

Detailed Planning Proposals
Sheet 3 of 3

Drawing Number 25.4535.08

Date: December 2025

Scale: As Shown Drawn By: SM Checked By: SM

Figured dimensions must be taken in preference to scaled dimensions and any discrepancies are to be referred to David Granger Architectural Design Limited. Contractors, subcontractors and suppliers must verify all dimensions on site before commencing any work or making any workshop drawings. All drawings are copyright of David Granger Architectural Design Limited. Ordnance Survey Data © Crown Copyright, All rights reserved. Licence No. AR100020449. Landmark Ref. LIG0816
Company Reg. No. 3068912