



15 Military Road, Rye
£550,000





15 Military Road

Rye

Beautifully renovated Edwardian end terrace, CHAIN FREE, three bedrooms, garden, garage, parking, central location with beautiful family bathroom which blends period charm with modern style.

Council Tax band: D

Tenure: Freehold

EPC Energy Efficiency Rating: C

EPC Environmental Impact Rating: D

- Chain Free
- Fully Renovated Edwardian Townhouse
- Central Location
- Garage & Parking
- Designed Shaker Kitchen/Diner with Direct Access onto Garden
- Beautiful Bathroom with Feature Bath & Separate Shower Cubicle
- Private, Low Maintenance Rear Garden
- Moments Walk to Centre of Town







Military Road, Rye, TN31

Approximate Area = 1421 sq ft / 132 sq m

Limited Use Area(s) = 92 sq ft / 8.5 sq m

Garage = 164 sq ft / 15.2 sq m


Outbuilding = 11 sq ft / 1 sq m

Total = 1688 sq ft / 156.7 sq m

For identification only - Not to scale



Denotes restricted head height

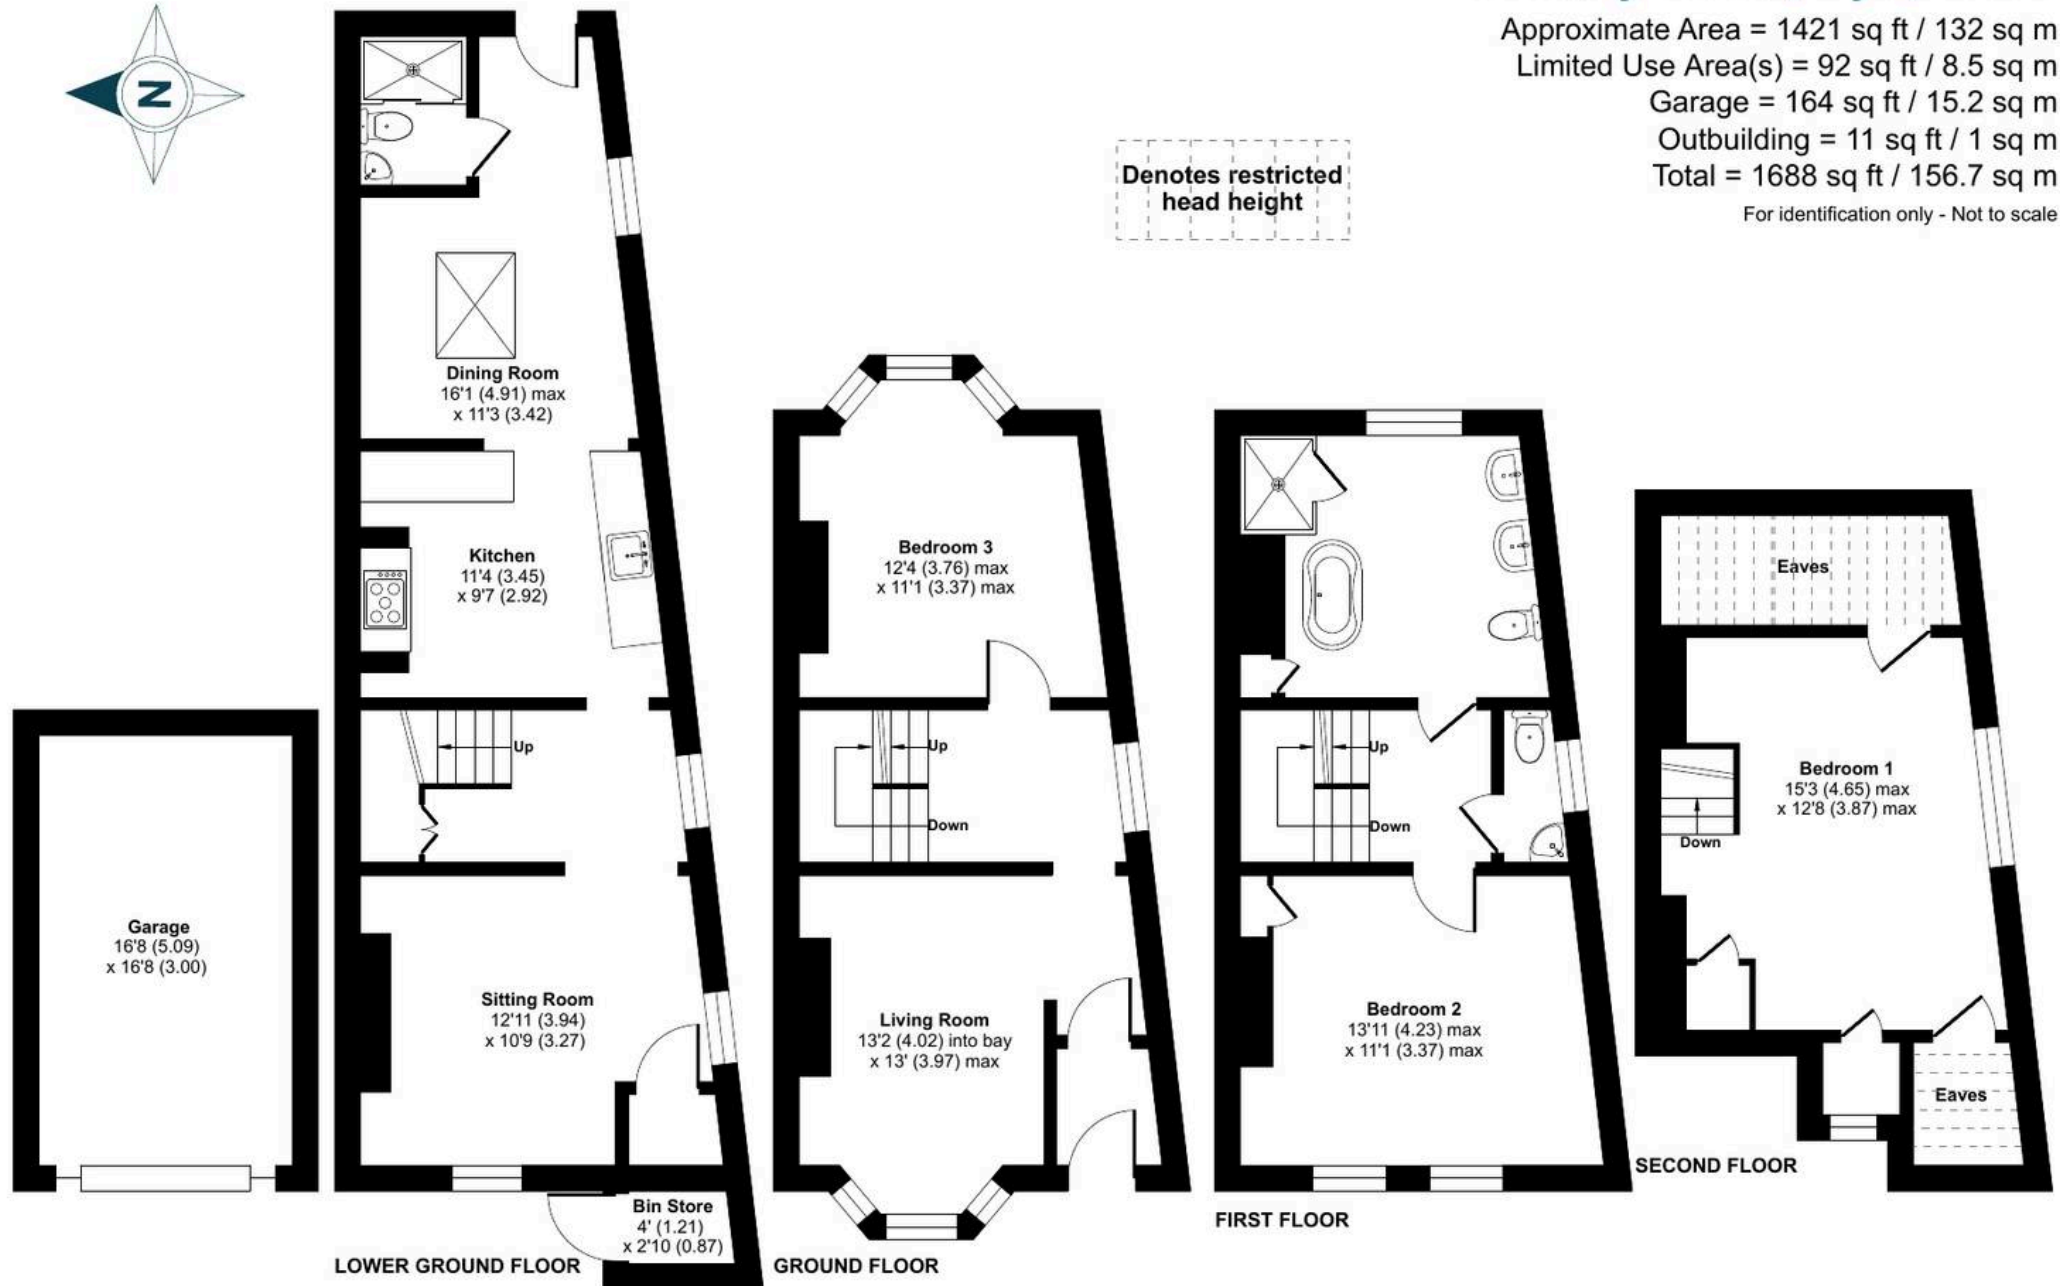

Floor plan produced in accordance with RICS Property Measurement 2nd Edition, Incorporating International Property Measurement Standards (IPMS2 Residential). © nichcom 2026. Produced for Nested. REF: 1441931





Nested Rye

Fora, 9 Dallington Street, London - EC1V 0LN

01797 903045 • barnaby.osborne@nested.com • nested.com/

