


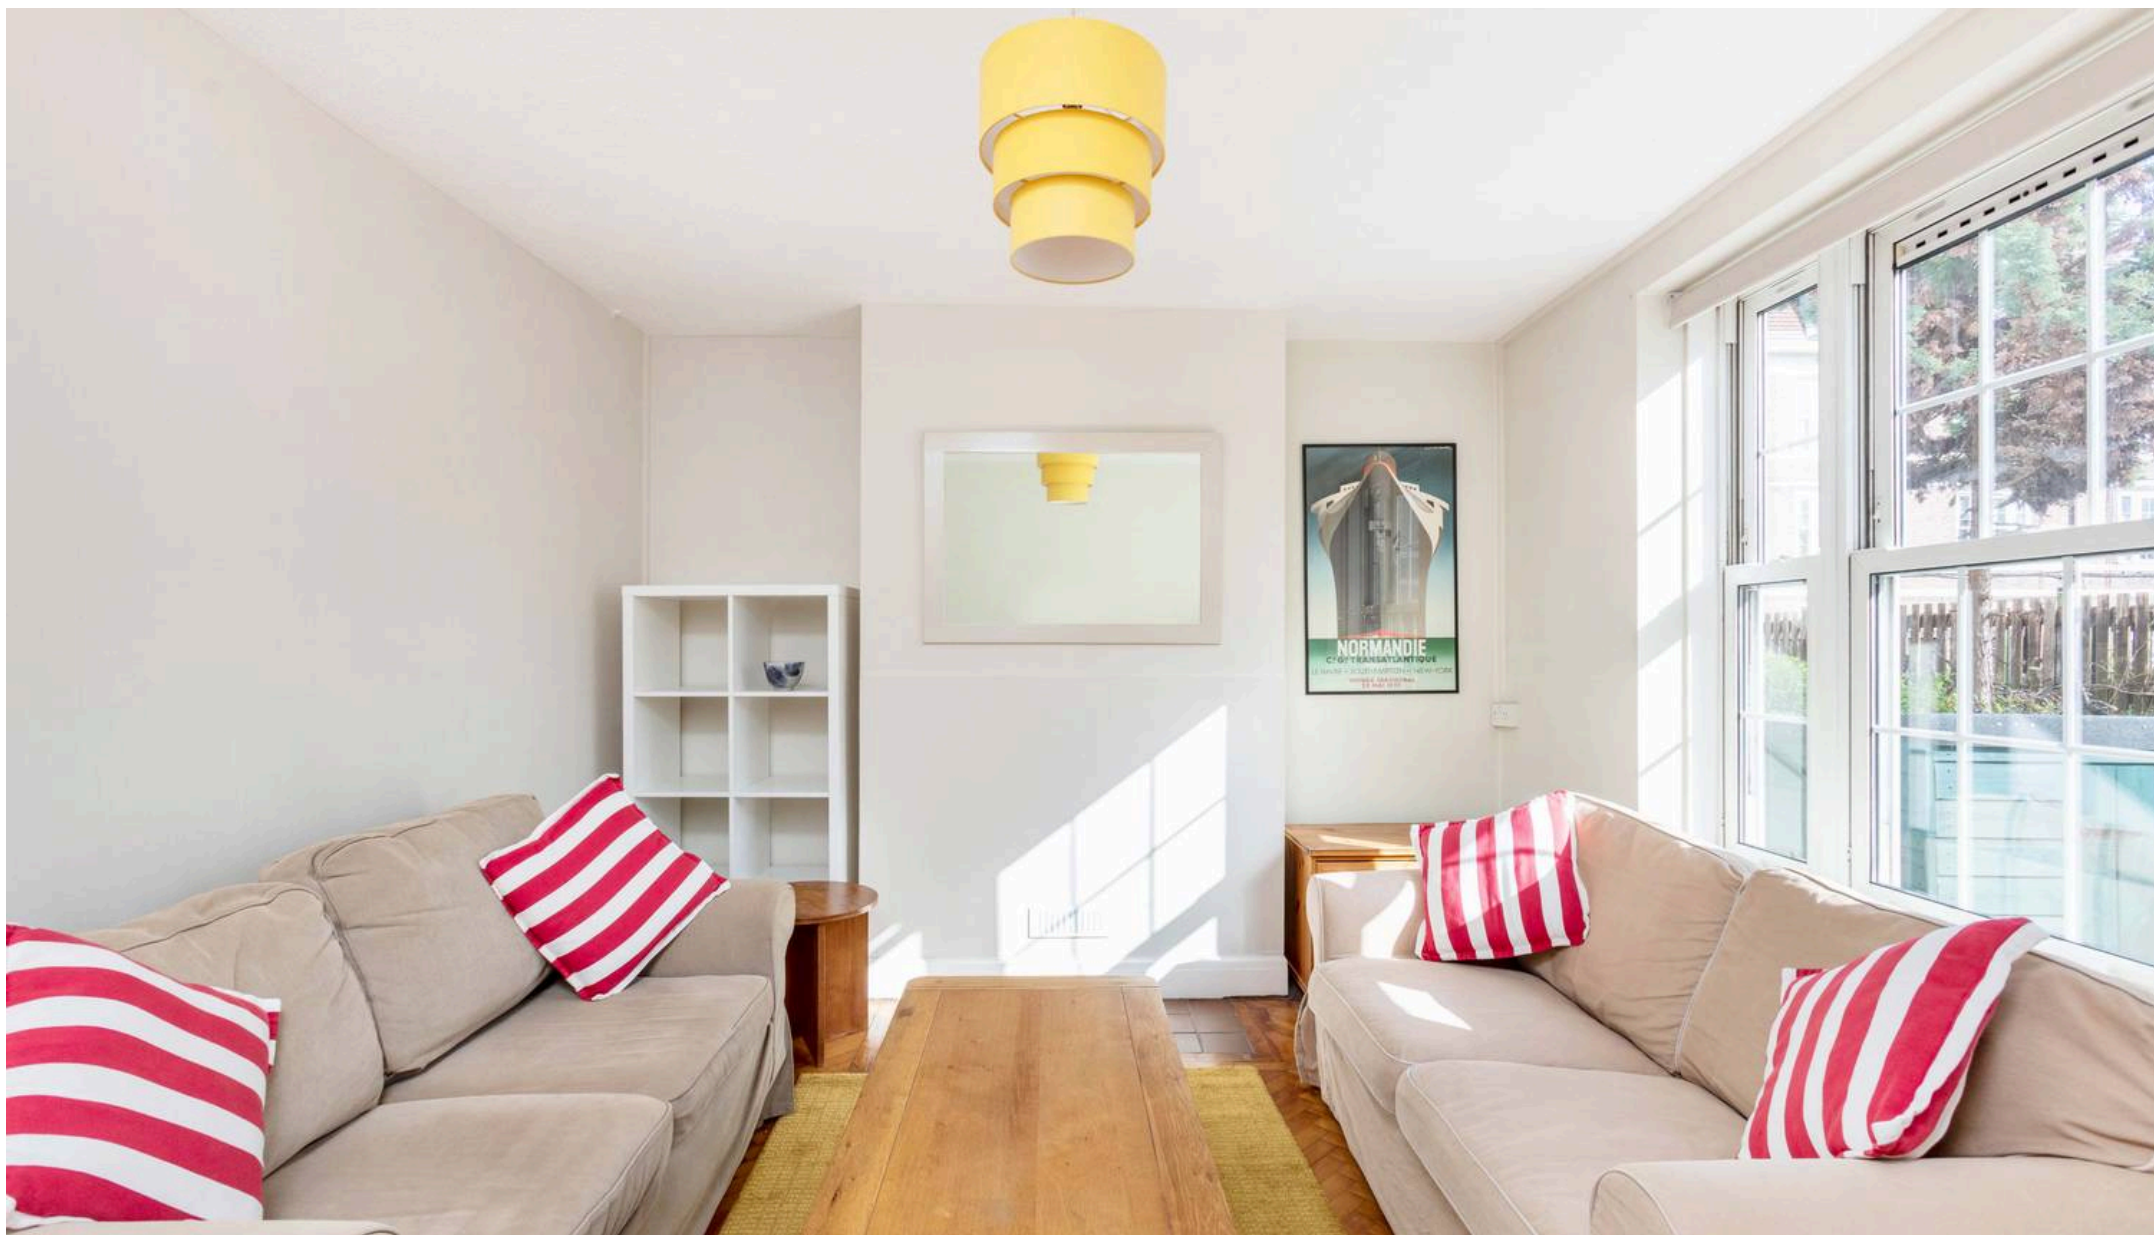

Henry Jackson House, SW15 1DL – £2,250 PCM

Parkgate Estates Ltd, 8 Eton Street – TW9 1EE

02089402991 • richmond@parkgate.co.uk • www.parkgate.co.uk/



Flat 2

Henry Jackson House, Henry Jackson Road,
SW15 1DL


Council Tax band: C

Tenure: Leasehold

EPC Energy Efficiency Rating: C


EPC Environmental Impact Rating: D

- Two Bedrooms
- Modern kitchen
- Furnished
- Built-in wardrobes
- Private Patio
- Wooden flooring throughout
- Ground Floor
- Large windows with abundant natural light

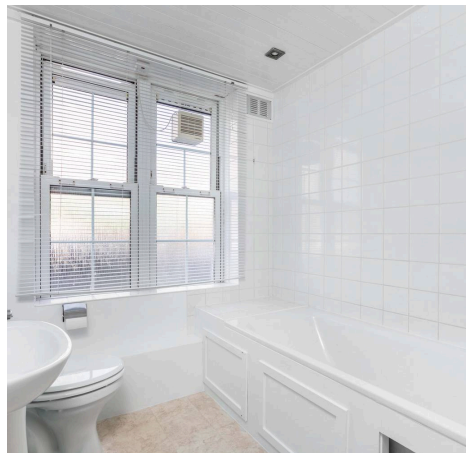

Henry Jackson House

Approximate Gross Internal Area = 613 sq ft / 57 sq m

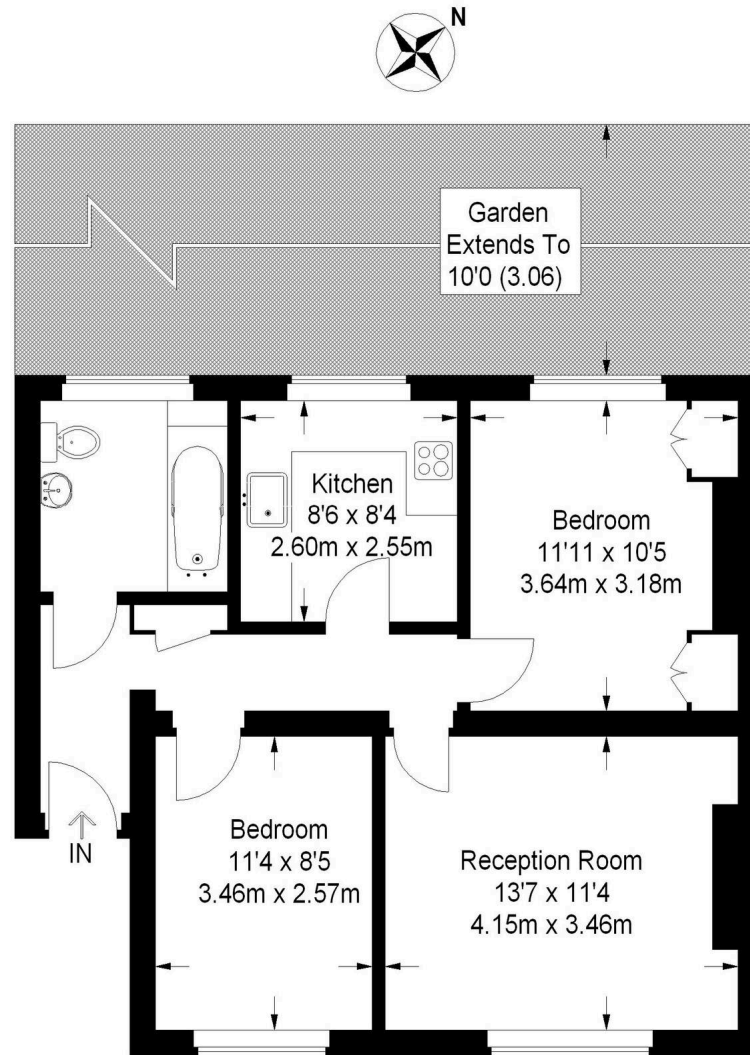

Ground Floor

For illustrative purposes only. Not to scale.
Floorplan created by FRESH PHOTO HOUSE.





Parkgate Estates

Parkgate Estates Ltd, 8 Eton Street - TW9 1EE

02089402991 • richmond@parkgate.co.uk • www.parkgate.co.uk/

