



Bovill Road, SE23 | £500,000

02087029444

foresthill@pedderproperty.com

pedder
We live local



In General

- Chain free
- Two double bedroom ground floor maisonette
- South-facing garden
- Versatile outbuilding with working electrics
- Modern bathroom suite
- Open plan kitchen/reception room
- An abundance of natural light
- Private entrance
- Close to local amenities
- Excellent transport links

In Detail

A beautifully presented two double bedroom maisonette for sale on the sought-after Bovill Road, boasting a private south-facing garden with garden office and offered to the market chain free.

Situated on the ground floor, this recently redecorated home comprises two well-proportioned double bedrooms, a modern bathroom suite and a bright and spacious open-plan kitchen/reception room, providing the perfect space for both entertaining and relaxing.

The reception room leads directly onto the beautifully maintained, south-facing landscaped garden, which also benefits from a versatile outbuilding with power, offering excellent additional space for use as a home office, gym or storage. Further benefits include gas central heating, a long lease, an abundance of natural light and much more.

The property is ideally located approximately 0.4 miles from Honor Oak Park station and just 0.7 miles from Forest Hill station, providing excellent transport links into London Bridge, Victoria, Canada Water, Canary Wharf, Shoreditch, Whitechapel, Highbury & Islington and beyond.

The property is also within easy reach of a variety of local amenities, including an array of restaurants, coffee shops, gastropubs and cafés, as well as green spaces and popular schools.

Viewings are highly recommended — please contact the Forest Hill sales team to arrange your viewing today.

EPC: C | Council Tax Band: C | Lease: 117 years remaining | SC: £0 | GR: £0 | BI: £390 pa



Floorplan

Bovill Road, SE23


Total* = 71.0 sq. m / 764.6 sq. ft

Ground Floor = 71.0 sq. m / 764.6 sq. ft

[] = Reduced head room below 1.5m

pedder
We live local

Ground Floor

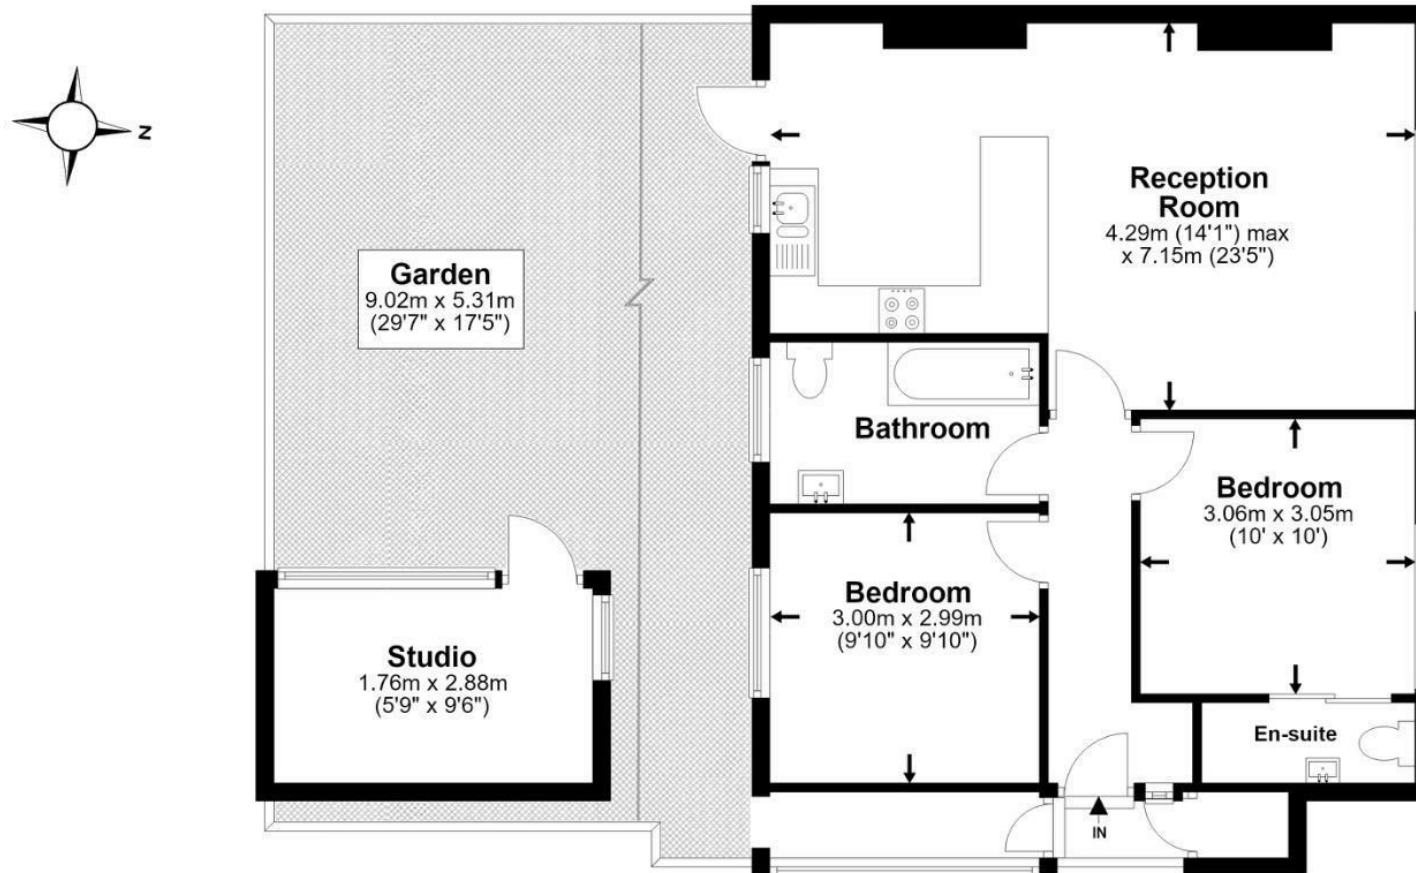

*All measurements are approximate and do not include eaves space. The plans are for representation purposes only as defined by RICS - 'Code of Measurement Practice'. The plans are not to scale. Please personally check all sizes, dimensions, shapes and compass bearings before making any decisions reliant upon them. Copyright The Pedder Group © 2026.

Pedder Property Ltd trading as Pedder for themselves and for the vendor/landlord of this property whose agents they are, give notice that (1) these particulars do not constitute any part of an offer or contract, (2) all statements contained within these particulars are made without responsibility on the part of Pedder or the vendor/landlord, (3) whilst made in good faith, none of the statements contained within these particulars are to be relied upon as a statement of representation or fact, (4) any intending purchaser/tenant must satisfy him/herself by inspection or otherwise as to the correctness of each of the statements contained within these particulars, (5) the vendor/landlord does not make or give either Pedder or any person in their employment any authority to make or give representation or warranty whatsoever in relation to this property.

