





LEATHERCOTE HOUSE FEN POND ROAD, IGHTHAM, KENT, TN15 9JD

OFFERS IN EXCESS OF £1,250,000

- Beautifully presented 2400 sqft detached family home
- Spacious interior includes a large entrance hall, a sitting room open to the dining room, and a contemporary kitchen
- A utility room, a cloakroom, and a conservatory rounds off the ground floor
- Principal bedrooms boasts an en-suite, with a huge second bedroom, three further bedrooms, and a stylish family bathroom completing the 1st floor
 - Planning permission is granted to convert and extend the double garage into a detached one-bedroom annexe
 - Plot of around 1/3 acre (tbv)
- Beautifully landscaped rear garden with outdoor kitchen, vegetable patch and a mini woodland retreat front garden
 - Driveway for 4-5 cars
- Less than 40 minutes door-to-door into London Bridge via Sevenoaks station
 - Village Primary School previously rated 'Outstanding' before converting to academy









ABOUT THIS HOME

Set within an exclusive cul-de-sac of just four detached homes, this beautifully presented family residence offers approximately 2,400 sq. ft. of stylish accommodation, occupying a generous plot of around one third of an acre (TBV).

Finished to a high standard throughout, the property combines contemporary design with quality craftsmanship, featuring oak flooring, modern oak joinery and light-filled living spaces. A welcoming entrance hall leads to an impressive sitting room, which opens seamlessly into the dining room, creating an excellent space for both family life and entertaining.

The heart of the home is the stunning kitchen/breakfast room, fitted with granite worktops, a central island with breakfast bar, twin Siemens ovens, a five-ring hob and an integrated wine fridge. A utility room, cloakroom and conservatory complete the ground floor.

Upstairs, the principal bedroom benefits from fitted wardrobes and a contemporary en-suite. There is an exceptionally large second bedroom, three further well-proportioned bedrooms and a stylish family bathroom.

Planning permission has been granted to convert and extend the detached double garage into a self-contained one-bedroom annexe, ideal for multi-generational living, guests or a home office.

Outside, the beautifully landscaped gardens include a charming mini woodland area, while the block-paved driveway provides parking for four to five vehicles in addition to the detached double garage.

A superb opportunity to acquire a substantial family home in an exclusive setting, offering generous living space, future potential and exceptional gardens.




A photograph of a two-story brick house with a red-tiled roof. The house features a large conservatory with a grey tiled roof and white-framed arched windows. The garden in the foreground is lush with green plants and has a black metal fence. A semi-transparent dark circle is overlaid on the right side of the image, containing the text.

OWNERS COMMENTS

"We moved here as a family in 2018 ago after visiting the village and the local pub and dreaming of living locally, the village is a lovely place to live and the people are very welcoming. Our home is in a secluded position surrounded by Laurel hedges and Woodland in our five years of residence. We have maintained the house to a high standard replacing all carpets on the stairs and the upper floor is solid oak flooring, replacing all banisters and maintaining all the paintwork, kitchens and bathrooms. The front and rear garden have been completely restored including a bespoke outdoor kitchen and have seen many days and weekends enjoying the weather with the family. House and Garden have been ideal for entertaining all of our family and friends and we've been able to host in excess of 20 people for Christmas. This was our dream home and it will be a wrench to leave but our children have grown up and leave the home but the house is just too big for just the two of us. We are sure the new owners will be just as happy as we have been more and feel very at home in the house and the local village."



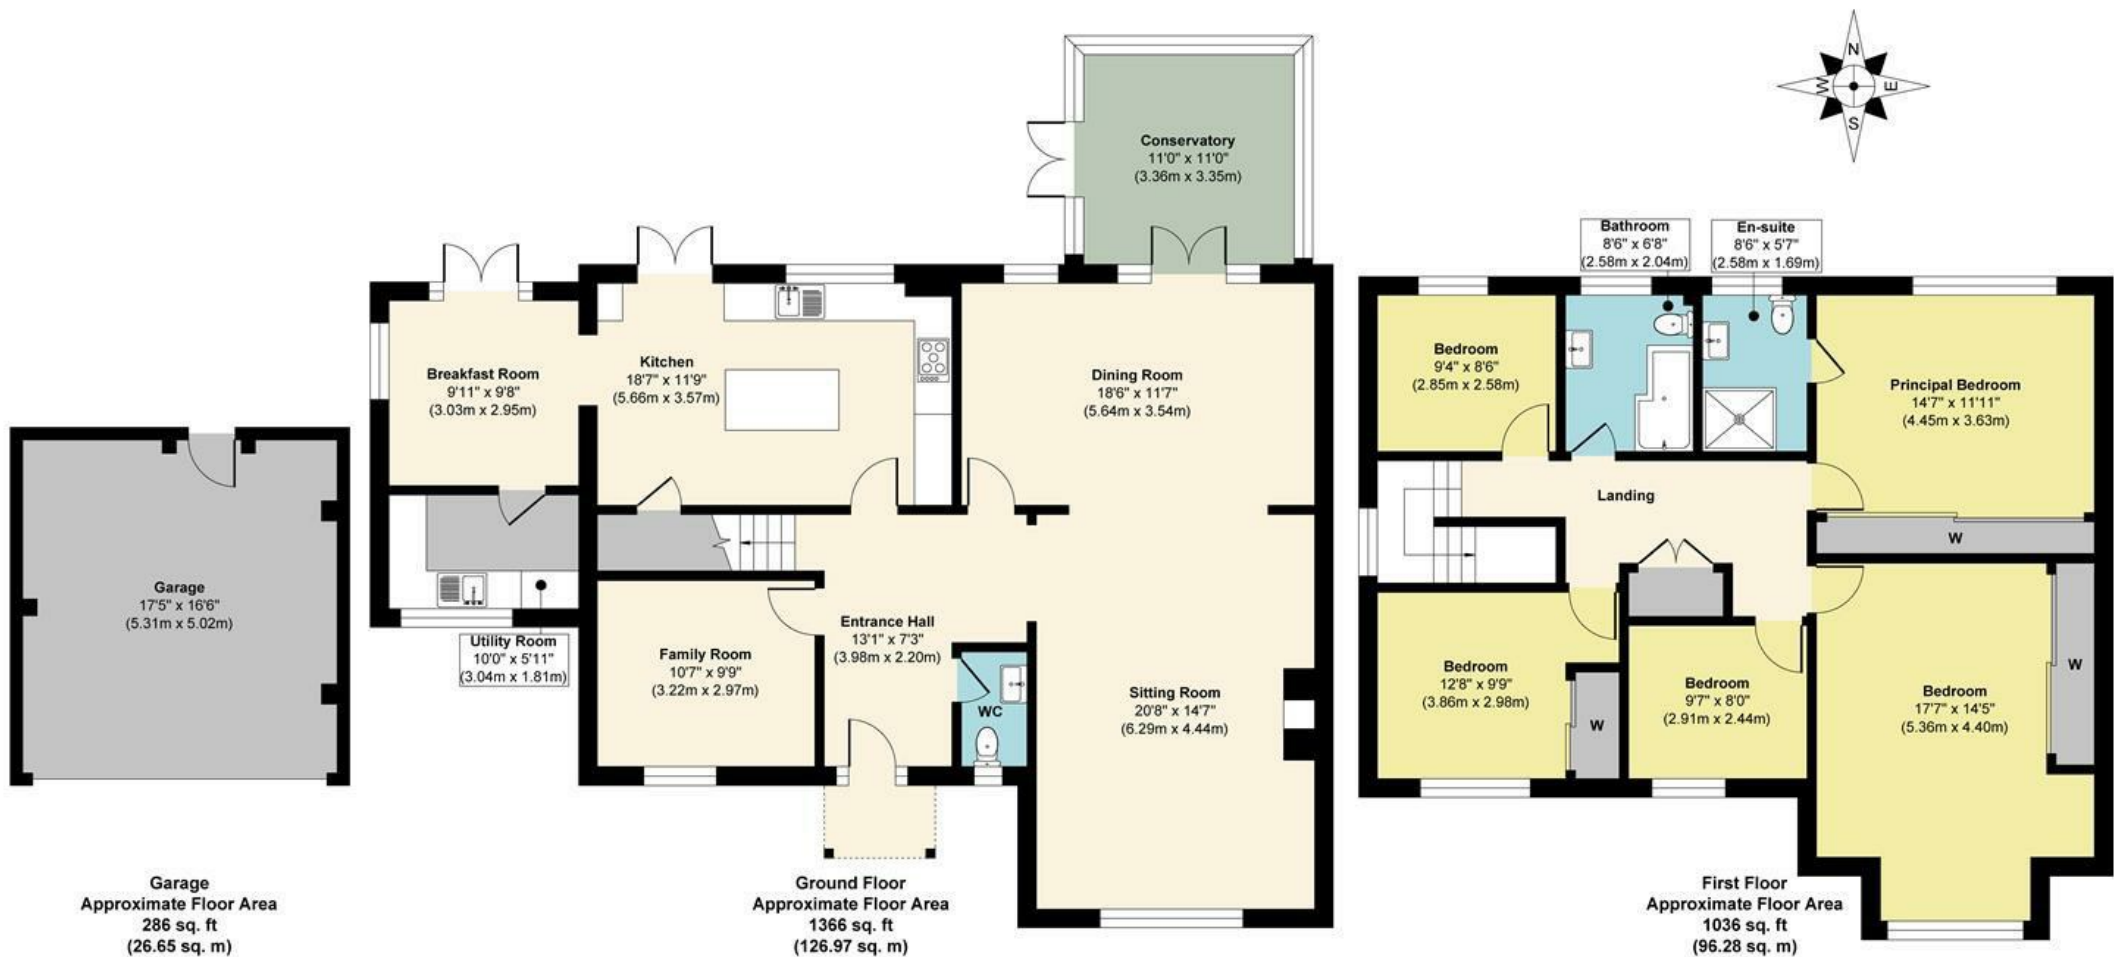

Approx. Gross Internal Floor Area 2688 sq. ft / 249.90 sq. m (Including Garage)

Illustration for identification purposes only, measurements are approximate, not to scale.

Produced by Elements Property

ABOUT THE AREA

The picturesque village of Ightham is one of Kent's most sought-after locations, combining quintessential English charm with excellent connectivity. Just 0.3 miles from the property, the village centre offers a highly regarded primary school, a welcoming village pub and a popular delicatessen, while the magnificent medieval manor of **Ightham Mote** is just a few miles away.

Everyday amenities can be found in nearby Borough Green, which also has a mainline railway station, while the larger town of Sevenoaks, just over five miles away, provides an extensive selection of shops, restaurants, cafés and leisure facilities.

The surrounding countryside offers an abundance of walking and cycling routes, with excellent golf available at Wildernesse, Knole, London Golf Club and Nizels. Sevenoaks Leisure Centre and Reynolds Retreat provide outstanding health and fitness facilities.

The area is ideal for commuters, with Sevenoaks station offering regular services to London Bridge, Waterloo East and Charing Cross. Borough Green & Wrotham station is just a short drive away, while Ebbsfleet International can be reached in around 25 minutes, providing high-speed services to London St Pancras in 19 minutes.

The area is particularly well regarded for its education, with a highly regarded village primary school and an excellent choice of grammar and independent schools in Sevenoaks, Tonbridge and Tunbridge Wells.





ABOUT US

Rafferty & Pickard represent homes across London and the South East, from city centre apartments to elegant country houses.

Every property is showcased with cinematic video, striking photography and the latest marketing technology.

Clients benefit from a highly personal, seamless experience from launch to completion.

CONTACT US

John-Paul Rafferty FNAEA MARLA Assoc RICS
john@raffertyandpickard.co.uk

Paul Pickard MNAEA
paul@raffertyandpickard.co.uk

71 London Road
Sevenoaks
Kent
TN13 1AX

T: 01732 905499
E: homes@raffertyandpickard.co.uk
W: raffertyandpickard.co.uk

