



Frimley Road | | Camberley | GU15 3EL

Price Guide £800,000 Freehold

Waterford's W
Residential Sales & Lettings

Frimley Road |
Camberley | GU15 3EL
Price Guide £800,000

This generously proportioned home has living accommodation extending to approximately 2,500 sq. foot and offers flexible living space with the opportunity to create annexed accommodation. The home enjoys a secluded rear garden and ample parking.

- 4 to 6 bedrooms
- 7 bathrooms
- 4 to 6 reception rooms
- 2,490 sq feet
- Secluded garden
- Ample parking
- Annexe potential
- Character features

Accommodation

The main entrance porch opens to a entrance hall which leads to two of the four reception rooms, the living room enjoying character features and a fireplace with a log burning stove, this is open plan to the 17ft kitchen/breakfast room, the kitchen is fitted with a good range of pine fronted cabinets and served by a separate utility room with a door to the side. To the rear of the home are 3 rooms, two currently used as bedrooms served by ensuite bathrooms, in addition is a further room currently used as study. The property has the opportunity to create an one bedroom annexe. Upstairs are four ensuite bedrooms and a kitchenette and additional shower room.



Approaching
2,500 sq. foot.



Outside

The property has parking for 6 cars and a timber gate gives access to a useful courtyard and access to the secluded rear garden. A large patio area leads to a level lawn enclosed by mature shrub borders.

Location

The property is located within convenient reach of the Frimley Road shopping parade with a variety of shopping, cafes and restaurants, access is also given to the A30, giving access to the Meadows shopping centre and Camberley town centre, which offers a range of shops, restaurants and train station. The A30 gives access M3 and Bracknell and convenient routes into London and the South Coast.



Frimley Road, Camberley, GU15


Approximate Area = 2493 sq ft / 231.6 sq m

For identification only - Not to scale



Energy Efficiency Rating	
Current	Potential
75	66
Very energy efficient - lower running costs Not energy efficient - higher running costs	
EU Directive 2002/91/EC England & Wales	

27 High Street
Camberley
Surrey
GU15 3RB
01276 66566
camberley@waterfords.co.uk

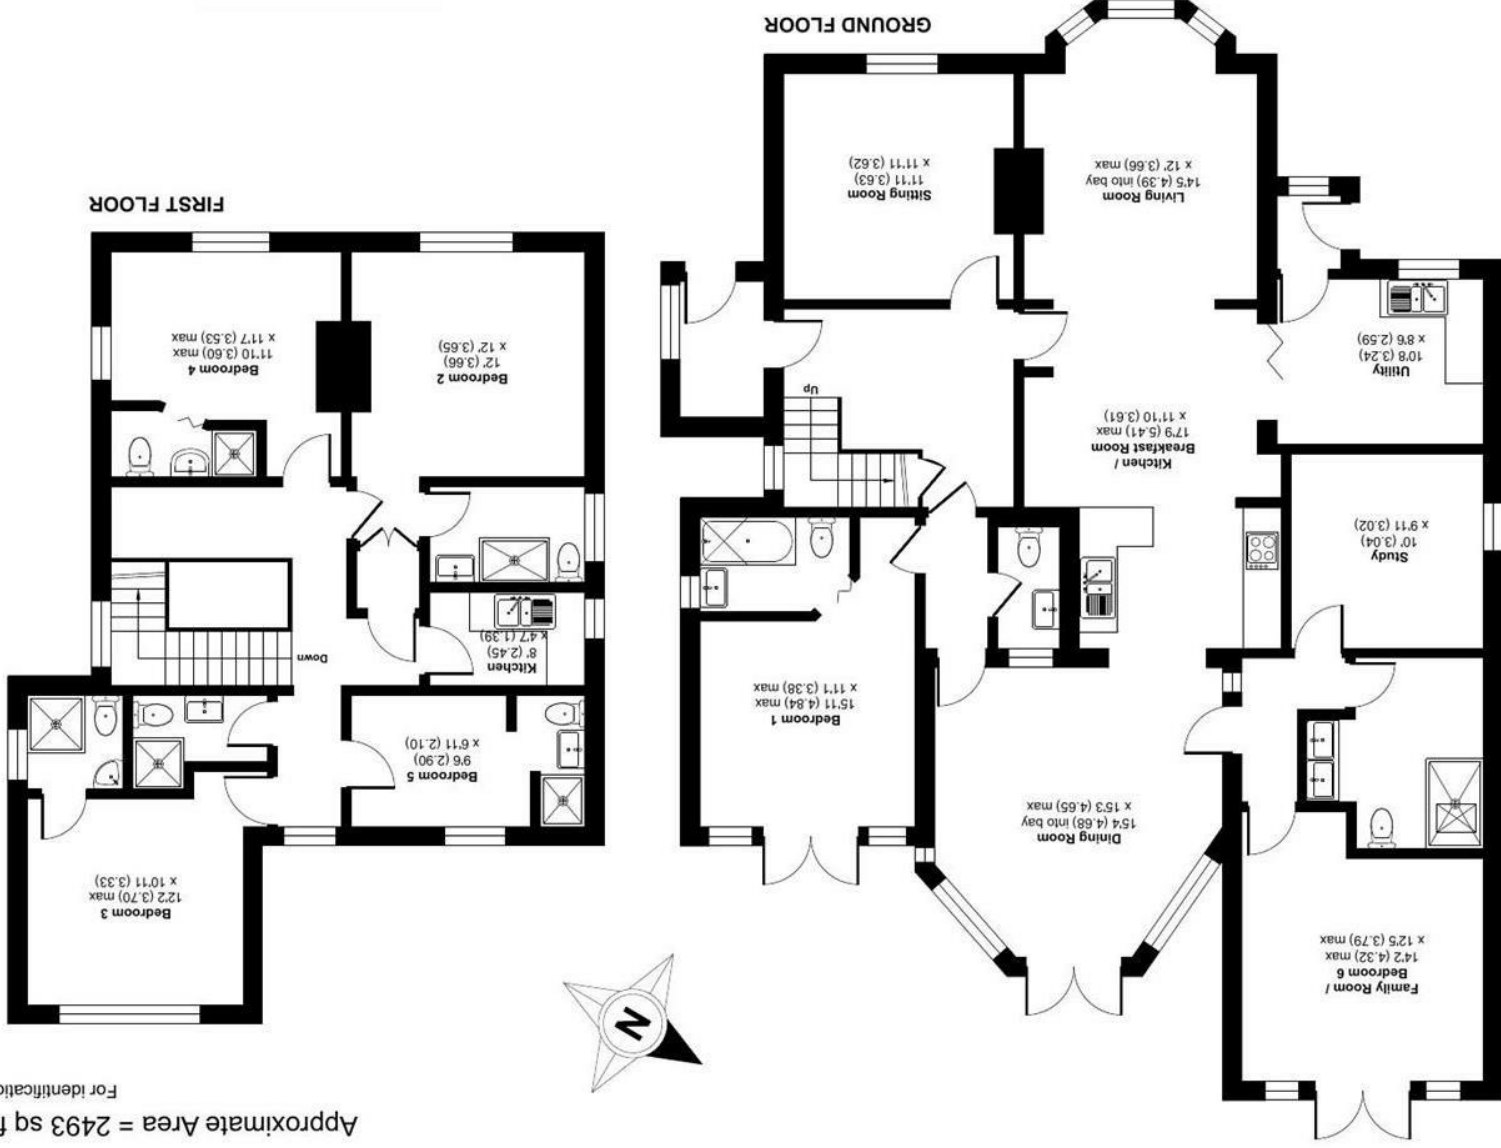

Floor plan produced in accordance with RICS Property Measurement 2nd Edition, Incorporating International Property Measurement Standards (IPMS2 Residential). © nidec.com 2026. Produced for Waterfords. REF: 1525890