0 1m 2m 3m 4m 5m

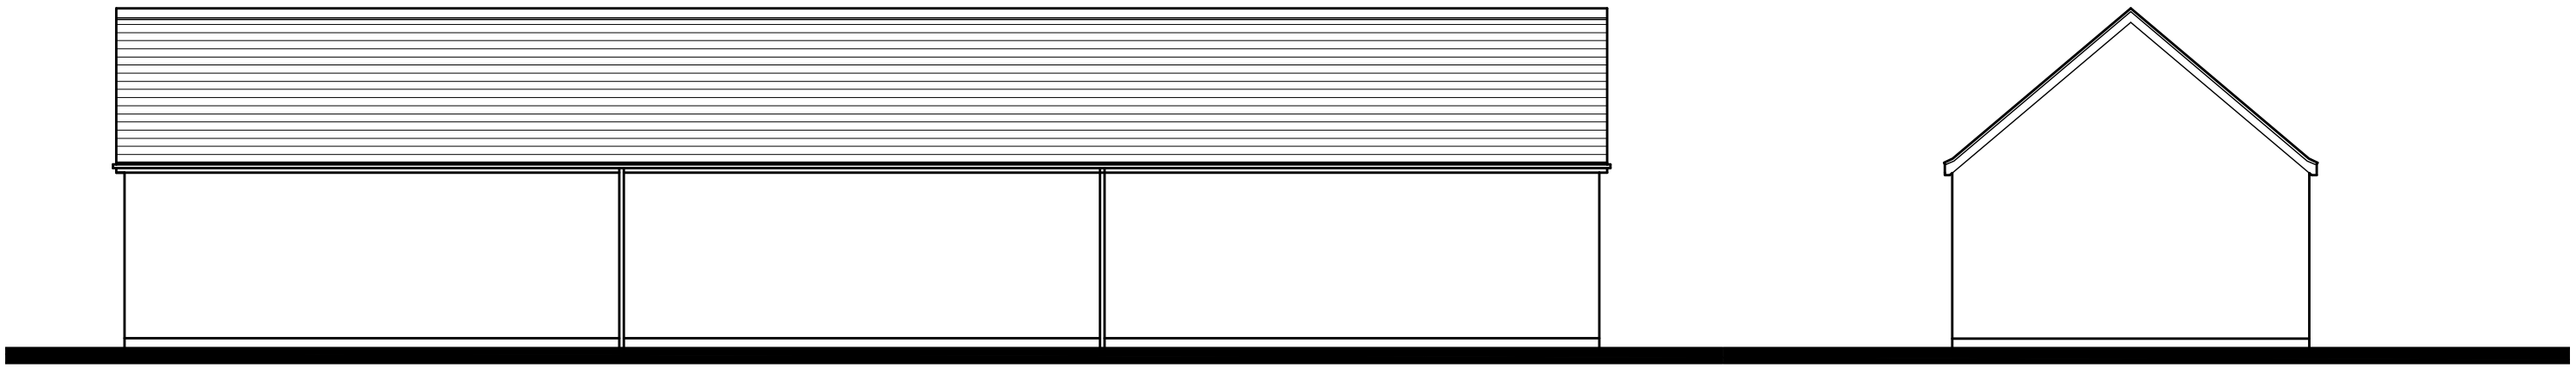

WEST ELEVATION

SOUTH & NORTH ELEVATION

REVISIONS

LETTER	REVISION	DATE	BY
A	DESIGN SIMPLIFIED TO SUIT LPA COMMENTS	19.02.14	M.L.T.

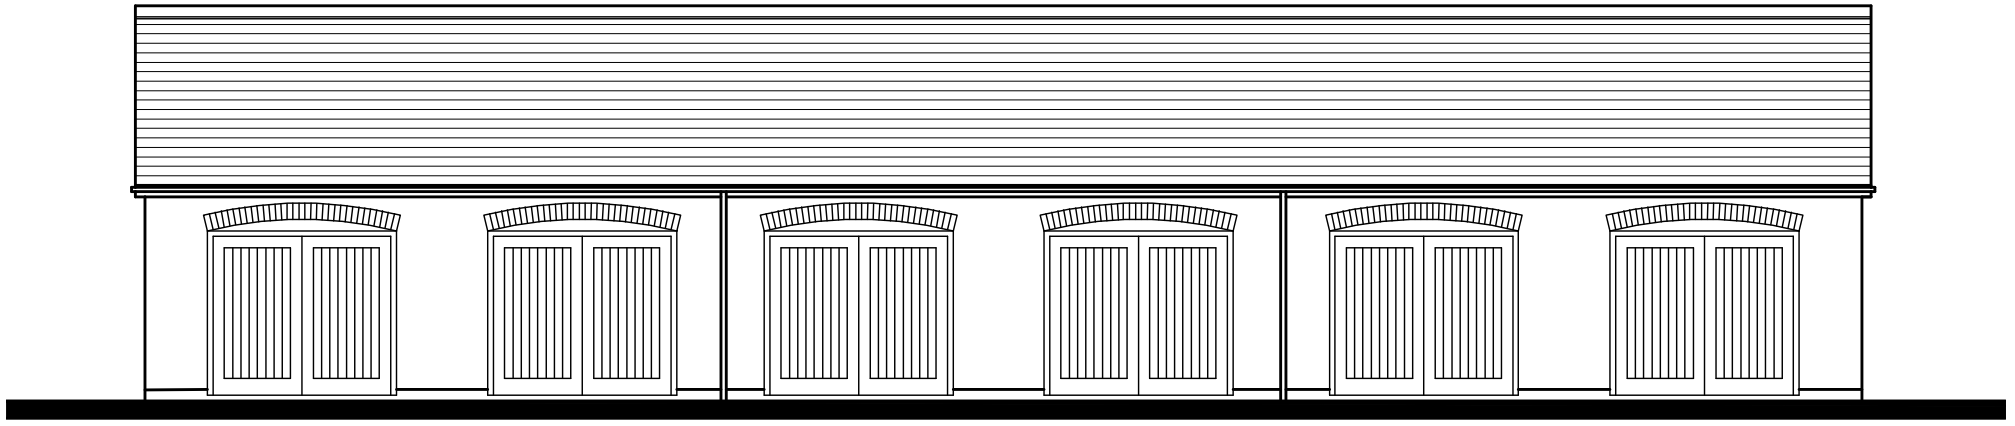

EAST ELEVATION

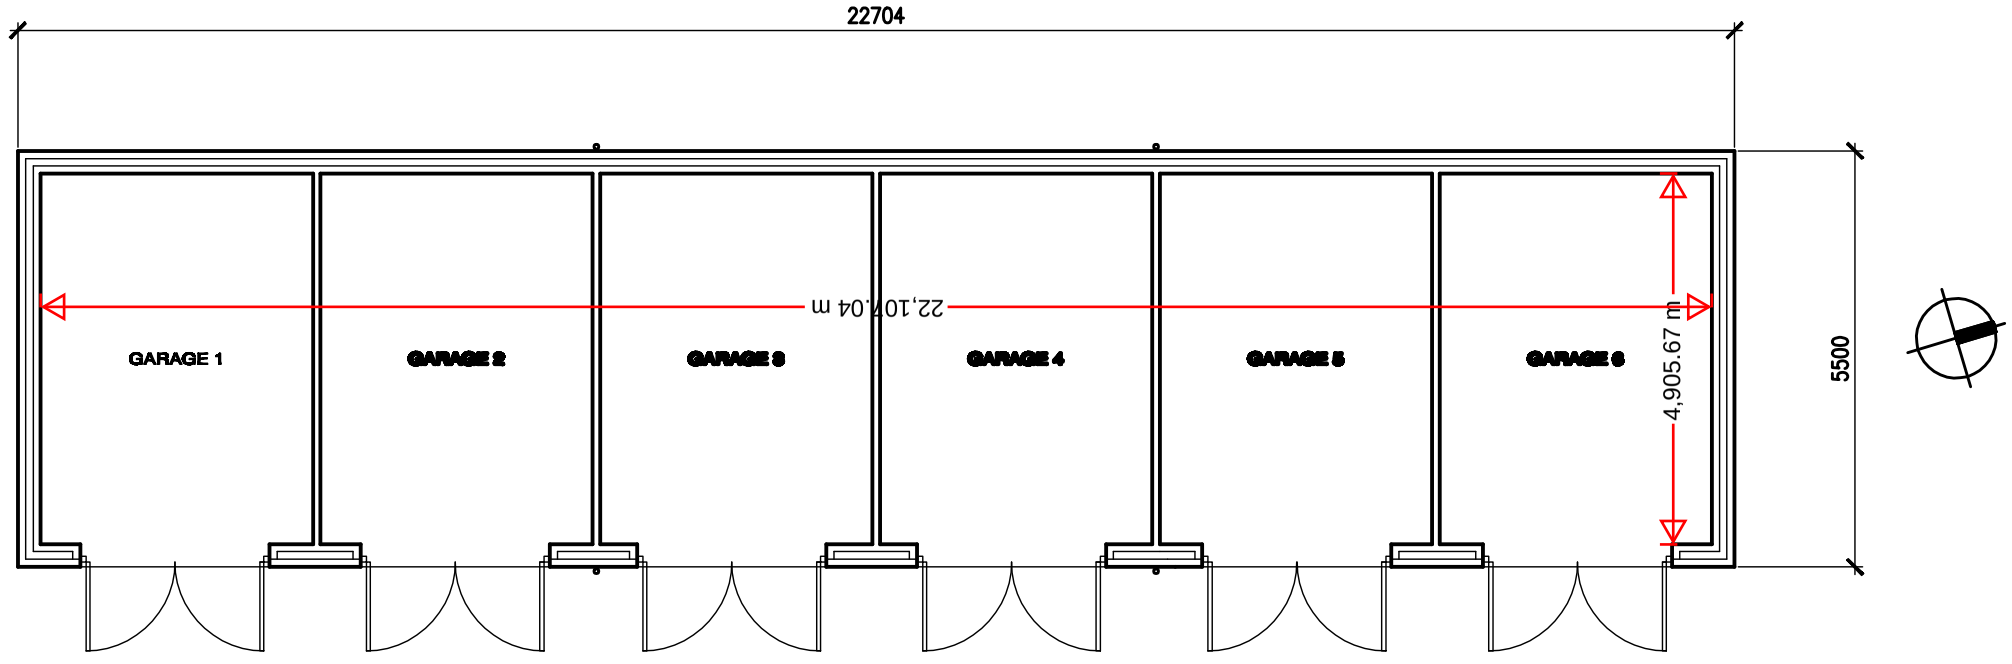

FLOOR PLAN

© This drawing and the building works depicted are copyright of the Architects and may not be reproduced except by written permission. All dimensions must be checked on site and not scaled from this drawing.

Bower Edleston Architects
Chartered Architects,
Surveyors & Planning Consultants
Sweetbriar Hall, Nantwich, Cheshire, CW5 5RW
Tel 01270 624129 Fax 01270 627684
e-mail admin@bower-Edleston.com

PROJECT
LEIGHTON HALL FARM

TITLE
PROPOSED GARAGE
PLANS & ELEVATIONS

SCALE 1:100 @A3 DRAWN BY MLT
DATE JULY 08 CHECKED BY

DRG.No 5933 12 REVISION A