

15 Wensleydale Street, Hartlepool

£57,500

Michael Poole
SALES · LETTINGS · AUCTIONS



15 Wensleydale Street

Hartlepool

CHAIN FREE! Deceptively spacious mid-terraced home featuring two double bedrooms, a versatile loft room, modern kitchen/diner and convenient town centre access. Ideal investment opportunity.

- CHAIN FREE mid-terraced property, ideal for landlords seeking a ready-to-go rental investment
- Two double bedrooms, family bathroom and additional loft room accessed via a fixed staircase
- Ground floor layout - entrance hall, front lounge, modern Shaker-style kitchen/diner, rear lobby and downstairs WC/utility room
- Gas central heating with combi boiler and UPVC double-glazed windows throughout
- Convenient location close to the town centre, shops, public transport and A689, linking to the A1(M) and A19.

15 Wensleydale Street

Hartlepool

This mid terraced property is offered to the market as a CHAIN FREE sale and is an idea ready to go rental house.

The home is deceptively spacious with two double bedrooms and useful loft room to the second floor.

Comprising entrance hall, front lounge, kitchen/diner with a range of modern style Shaker design units, rear lobby and downstairs WC/utility room.

The first floor has two double bedrooms, bathroom with white suite and there is a further loft room accessed by fixed staircase.

There is gas central heating with combi boiler, UPVC double glazed windows and is located convenient for the town centre with a wide range shops and public transport facilities as well as being close to the A689 which links the A1 M & A19 for anyone needing to travel further afield.

Council Tax band: A

Tenure: Freehold

EPC Energy Efficiency Rating: D

EPC Environmental Impact Rating: D











Buyers Identification Check(s)

Should a purchaser(s) have an offer accepted on a property marketed by Michael Poole Estate Agents they will need to undertake an identification check. This is done to meet our obligation under Anti Money Laundering Regulations (AML) and is a legal requirement. We use a third party service to verify your identity; this is not a credit check and will have no effect on credit history. The cost of these checks is £36 inc. VAT per buyer, which is paid in advance, when an offer is agreed and prior to a sales memorandum being issued. This charge is non-refundable.

















Wensleydale Street


Approximate Gross Internal Area
1098 sq ft - 102 sq m

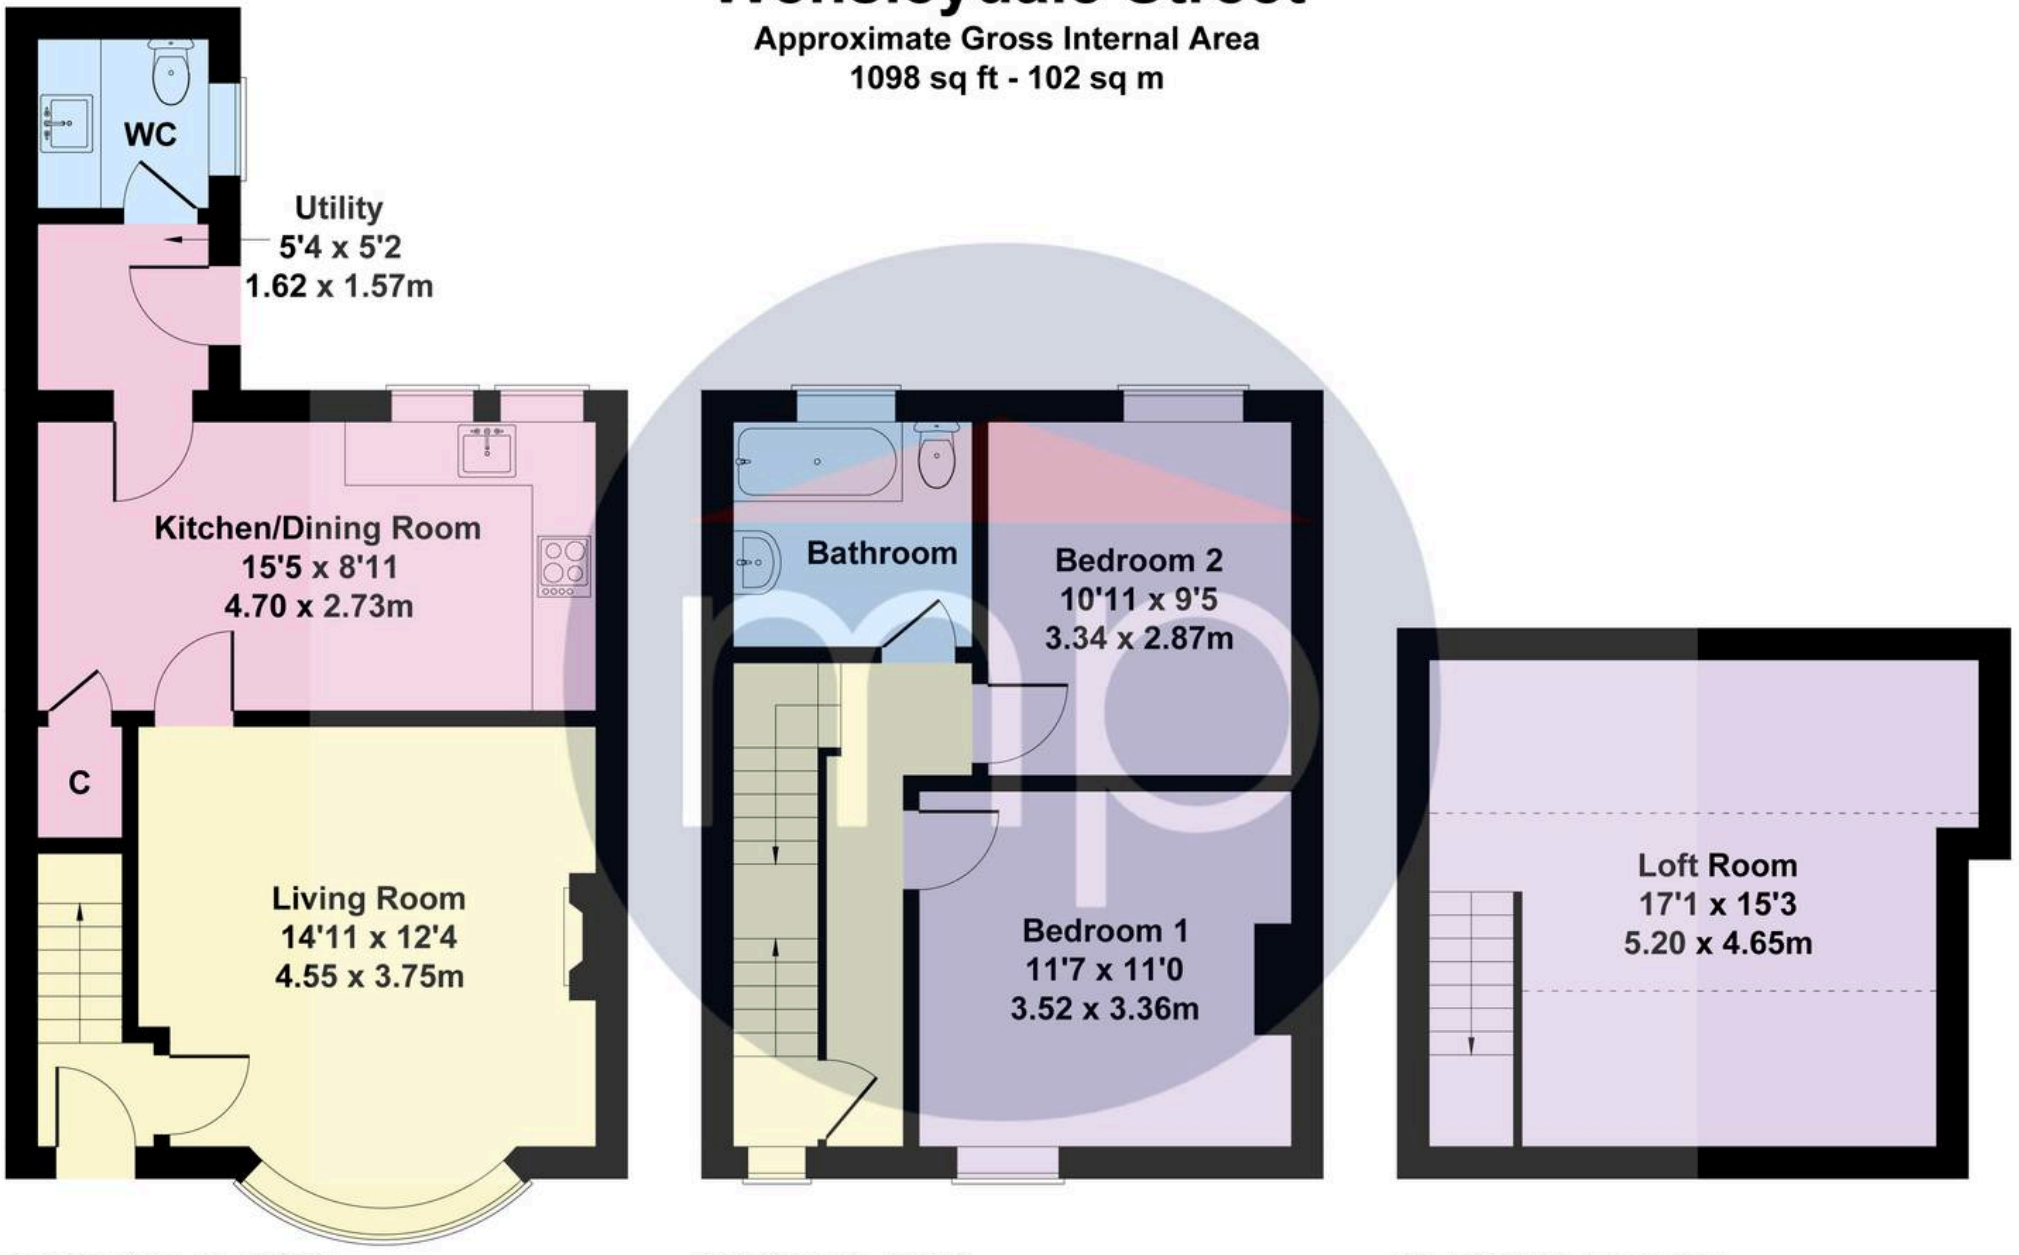

Not to Scale. Produced by The Plan Portal 2026
For Illustrative Purposes Only.

Michael Poole
SALES · LETTINGS · AUCTIONS

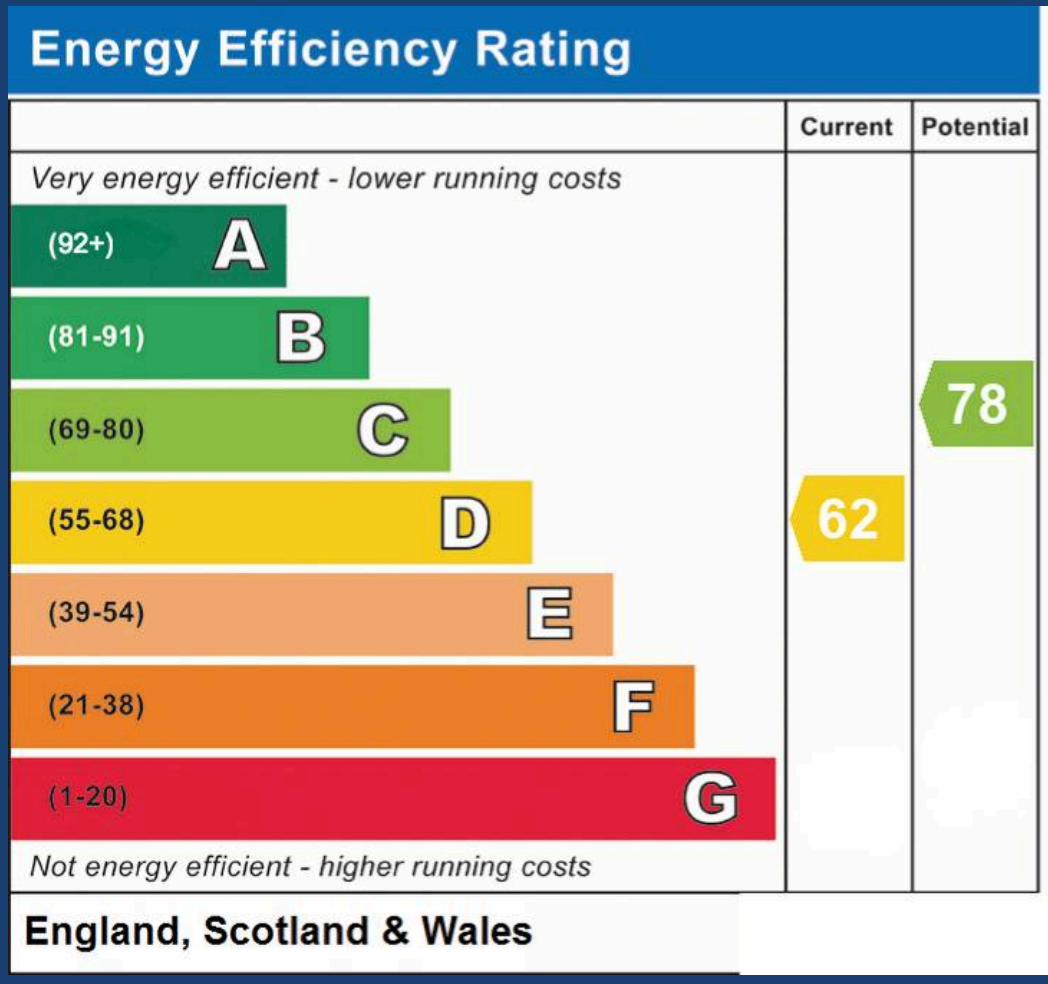

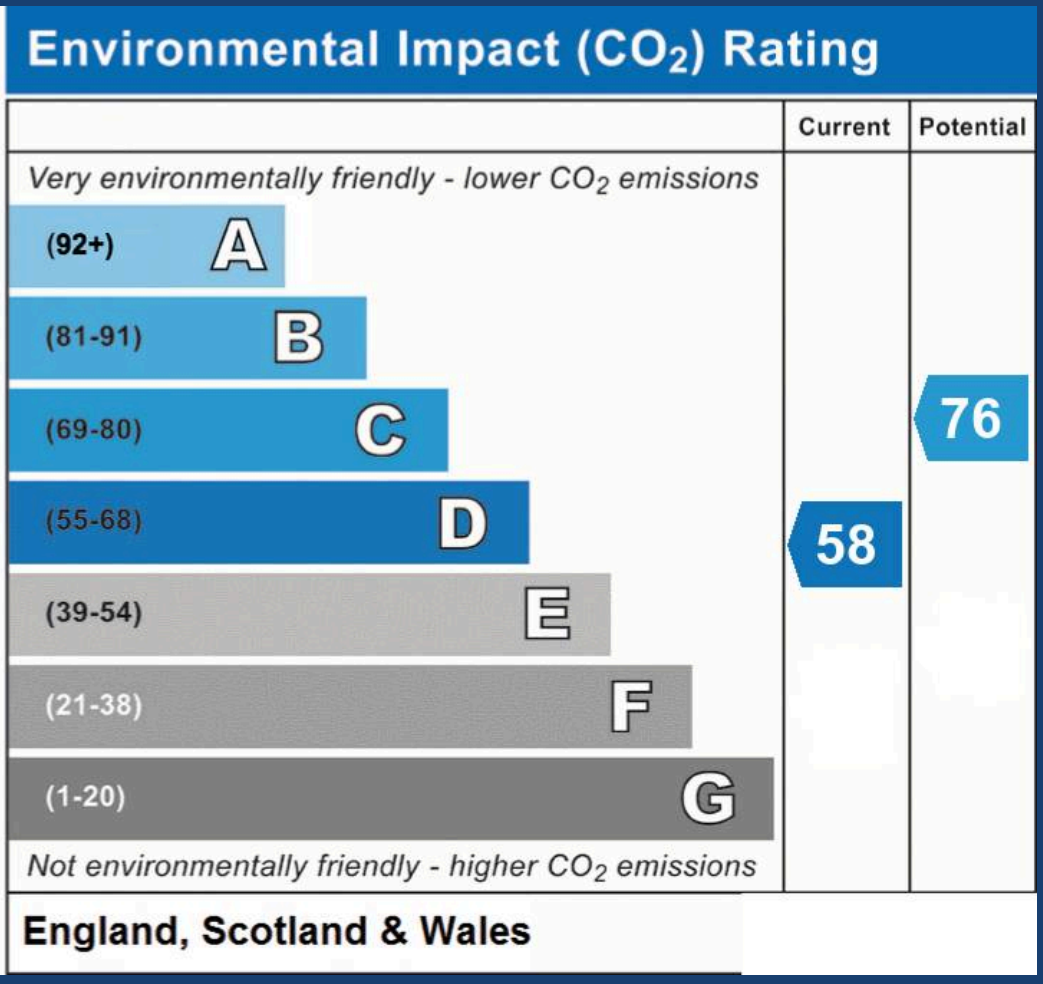

Michael Poole

Michael Poole Estate Agents, 10 Town Square - TS23 2LY

01642955140

billingham@michaelpoole.co.uk

michaelpoole.co.uk/