

11 Hazelwood Road


Corby, Northamptonshire NN17 1HS

Simpson West


Simpson West Lettings are pleased to offer to the rental market this two double bedroom house located on the popular Lloyds estate. The property is in a lovely condition throughout. Features include entrance hall, lounge, and a large kitchen diner. To the first floor are two double bedrooms and a four-piece suite bathroom. There are gardens laid to lawn at the front and rear of the property, with the rear garden benefitting from a sheltered decking area. Energy rating D. Council tax band A.

£975 Per Calendar Month

2 1 1

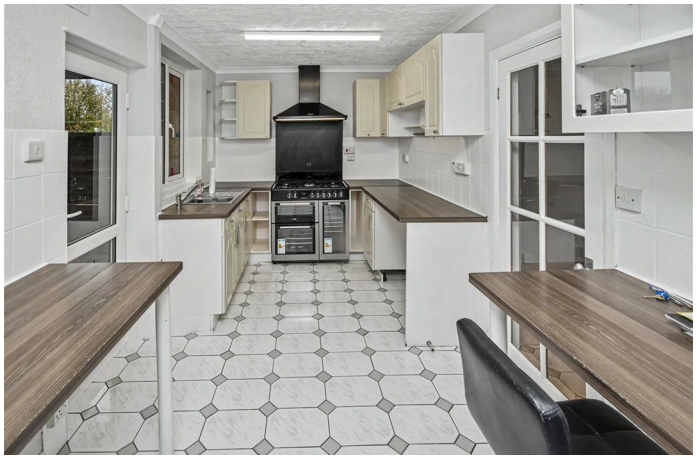




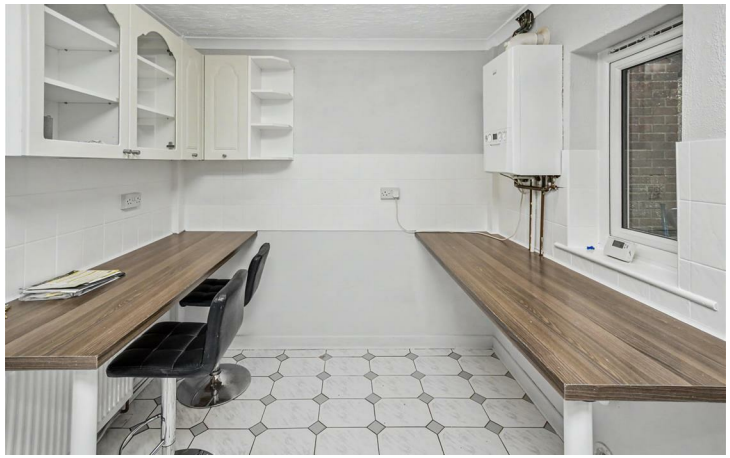






Simpson West

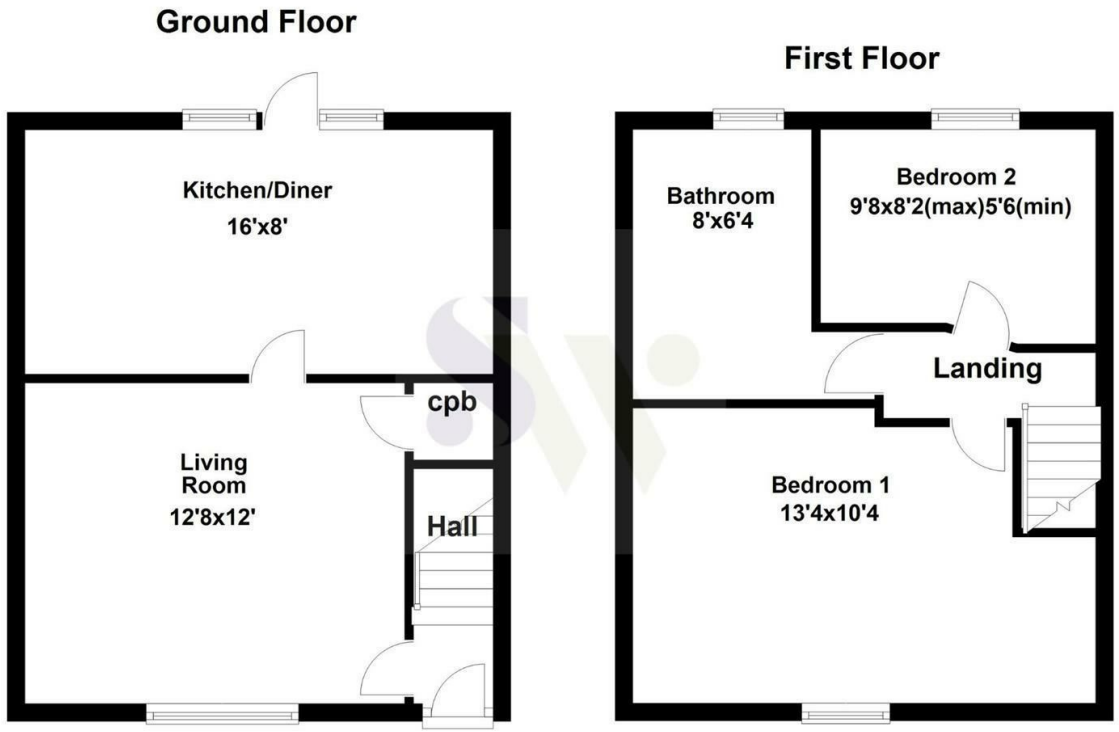


Floor plan not to scale - for guidance purposes only.
Floor plan created by Simpson West for their use.
Plan produced using PlanUp.



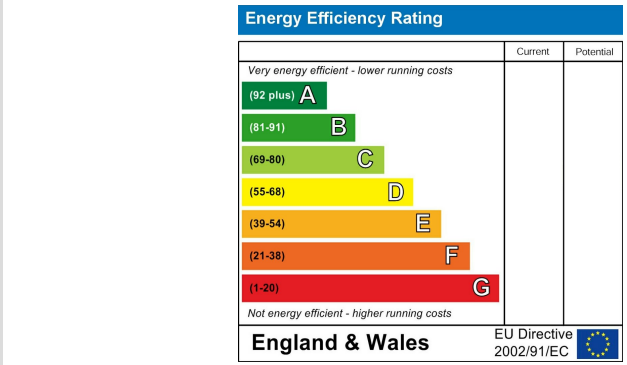



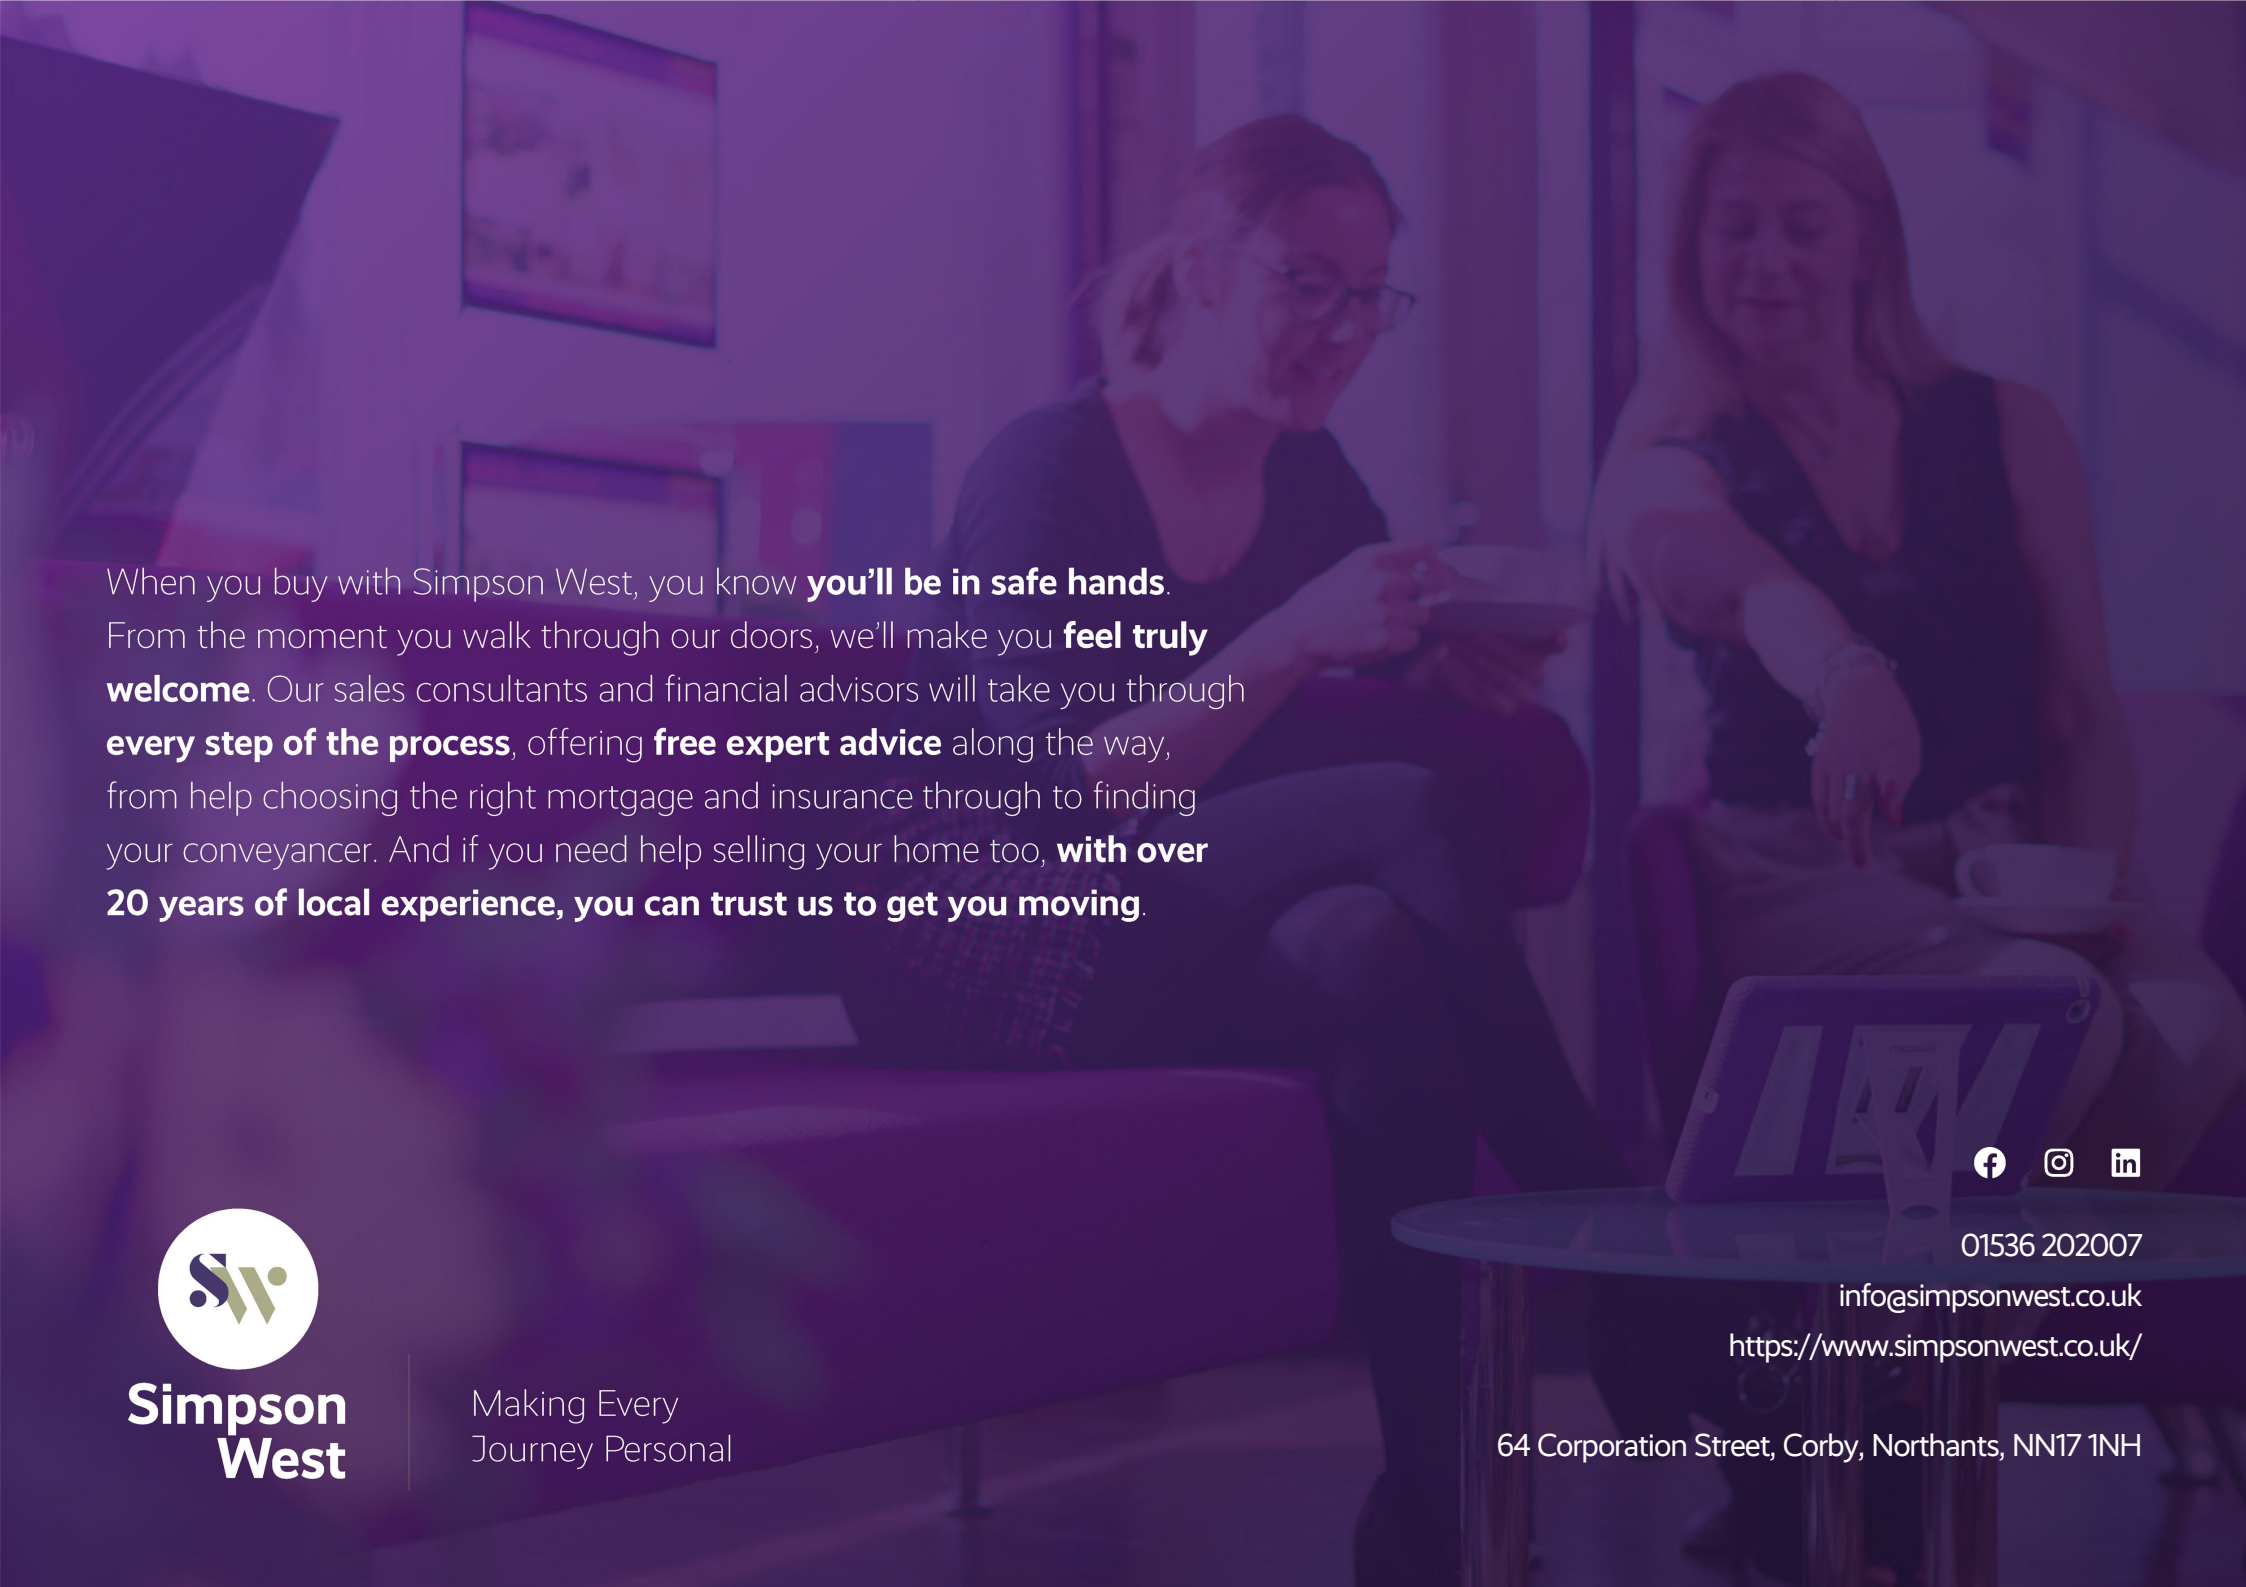

When you buy with Simpson West, you know **you'll be in safe hands**. From the moment you walk through our doors, we'll make you **feel truly welcome**. Our sales consultants and financial advisors will take you through **every step of the process**, offering **free expert advice** along the way, from help choosing the right mortgage and insurance through to finding your conveyancer. And if you need help selling your home too, **with over 20 years of local experience, you can trust us to get you moving**.

Simpson West

Making Every Journey Personal

01536 202007
info@simpsonwest.co.uk
https://www.simpsonwest.co.uk/

64 Corporation Street, Corby, Northants, NN17 1NH