Kingshills
ESTATE AGENTS

01494 939868
hello@kingshills.co.uk
kingshills.co.uk







Flat 2, 171-173 Kingsmead Road, High Wycombe, Buckinghamshire, HP11 1JB

Asking Price | £1,950

Property Features

- Brand New Development
- Two Spacious Double Bedrooms
- Two Modern Bathrooms
- Large Open-Plan Kitchen/Living Room
- Fully Fitted Kitchen With Appliances
- Large Private Outside Area
- Underfloor Heating
- Residents' Parking
- EV Charging Points
- High-Quality Fixtures and Fittings Throughout

Full Description

A selection of brand-new, high-specification two-bedroom apartments is now available to rent on Kingsmead Road, High Wycombe.

Finished to an excellent standard throughout, these spacious apartments offer contemporary living with two double bedrooms, two bathrooms, and a generous open-plan kitchen/living area - ideal for modern professional living.

The stylish fitted kitchens are fully equipped with an integrated oven, microwave oven, fridge freezer, dishwasher and washing machine, providing everything you need.

A particular highlight of these apartments is the large private outside area, offering valuable additional space for relaxing or entertaining. Further befits from residents parking with Electric Vehicle charging and a lift for all floors.

Situated on Kingsmead Road, the development is conveniently positioned for access to High Wycombe town centre and railway station, providing excellent transport links for commuters.

The development also offers easy access to the M40 motorway, making it well placed for travel towards London, Oxford and the surrounding areas.

A range of local amenities and leisure facilities are close by, including David Lloyd High Wycombe, as well as shops, restaurants and other everyday conveniences.

These apartments offer a fantastic combination of high-quality accommodation, generous living space, private outdoor space and excellent transport links.

Early viewing is highly recommended to fully appreciate the size, specification and standard of these brand-new apartments.

Available Mid December- Viewing highly recommended

Disclaimer: Photos have been digitally edited for marketing purposes.







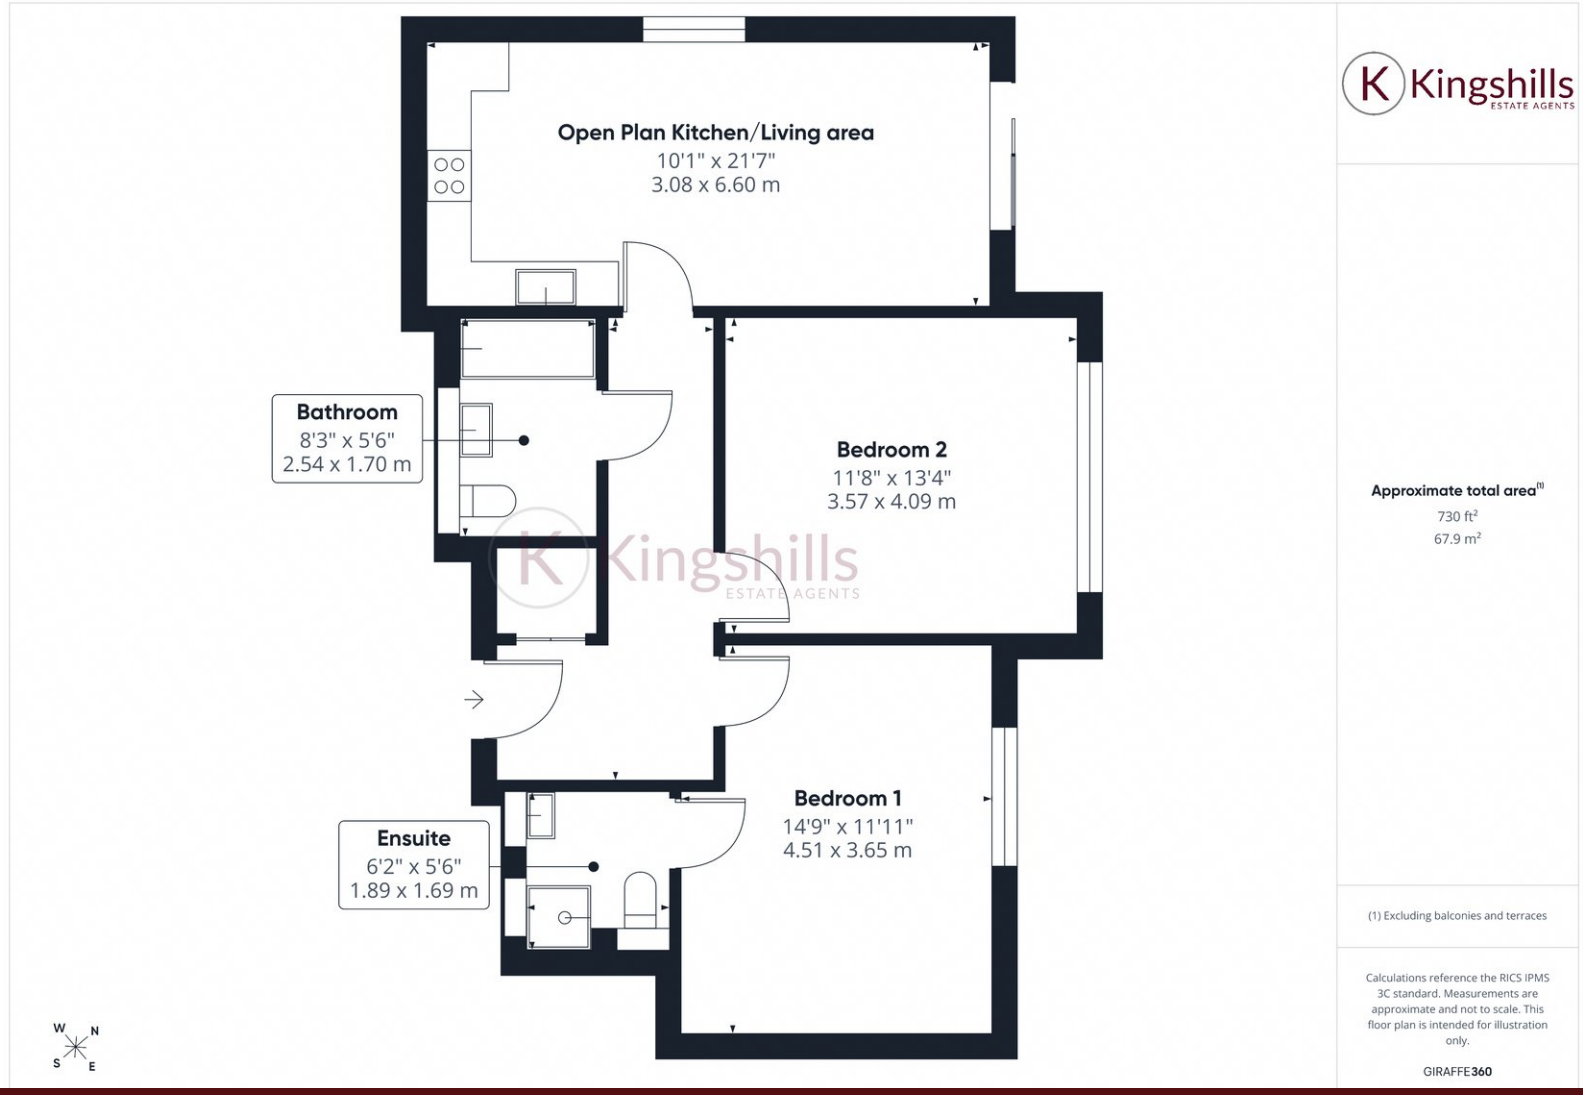

Kingshills
ESTATE AGENTS

Approximate total area(1)

730 ft²

67.9 m²

(1) Excluding balconies and terraces

Calculations reference the RICS IPMS 3C standard. Measurements are approximate and not to scale. This floor plan is intended for illustration only.

GIRAFFE360

Kingshills Estate Agents
C1C Comet Studios
Amersham
Buckinghamshire
HP7 0PX

01494 939868
hello@kingshills.co.uk
kingshills.co.uk

Agents Note: Whilst every care has been taken to prepare these particulars, they are for guidance purposes only. All measurements are for general guidance purposes only and whilst every care has been taken to ensure accuracy, they should not be relied upon and potential buyers/tenants are advised to recheck the measurements