

Sedley Grove

Uxbridge • Middlesex • UB9 6JD

Guide Price: £240,000



coopers
est 1986

Sedley Grove

Uxbridge • Middlesex • UB9 6JD

This well presented one-bedroom ground-floor garden maisonette in Harefield offers a stylish and low-maintenance home, ideal for first-time buyers, professionals or investors. The property features a modern open-plan kitchen and living room with built-in storage, a large double bedroom with fitted wardrobes and a family bathroom.

Externally, the property benefits from a stunning south-facing private 40ft rear garden, designed for low maintenance with artificial lawn and a raised decked patio, providing an excellent space for outdoor dining and entertaining. Further benefits include an allocated parking space in a private square and a long lease.

ONE BEDROOM

GROUND FLOOR

LARGE 40FT PRIVATE REAR GARDEN

MAISONETTE

ALLOCATED PARKING

OPEN PLAN LIVING ROOM & KITCHEN

WELL PRESENTED THROUGHOUT

LONG LEASE

WALKING DISTANCE TO HAREFIELD VILLAGE

356 SQ.FT

These particulars are intended as a guide and must not be relied upon as statements of fact. Your attention is drawn to the Important Notice on the last page.






Sedley Grove, Harefield, Uxbridge, UB9

Approximate Area = 356 sq ft / 33 sq m

For identification only - Not to scale

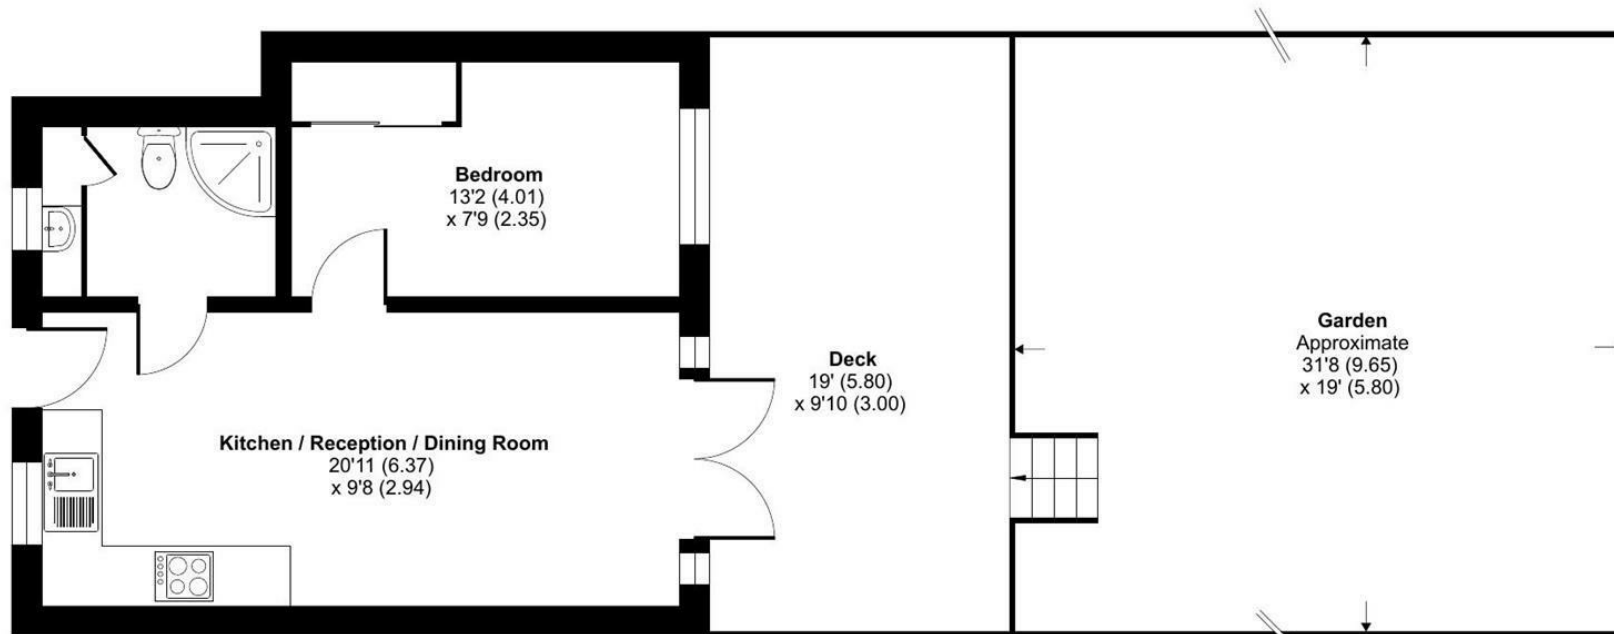

GROUND FLOOR




Floor plan produced in accordance with RICS Property Measurement 2nd Edition, Incorporating International Property Measurement Standards (IPMS2 Residential). © nchecom 2026. Produced for Coopers. REF: 1527631

coopers
est 1986

coopers
est 1986

**18 Bridge Street, Pinner,
Middlesex, HA5 3JF**
pinner@coopersresidential.co.uk

CoopersResidential.co.uk

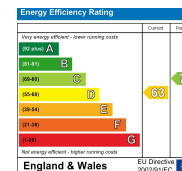

Important Notice: These particulars, whilst believed to be accurate are set out as a general outline only for guidance and do not constitute any part of an offer or contract. Intending purchasers should not rely on them as statements or representation of fact, but must satisfy themselves by inspection or otherwise has the authority to make or give any representation or warranty in respect of the property.