



HEARNES

WHERE SERVICE COUNTS

55 Hightown Gardens, RINGWOOD, BH24 3EG

A delightful, enclosed rear garden, perfect for outdoor entertaining, a garage and off road parking, are just a few features of this beautifully presented and incredibly stylish bungalow, that is conveniently located to sought-after local schools, a convenient shop and fantastic country pub.

There are two well-proportioned bedrooms serviced by a contemporary style family bathroom (with separate over bath shower unit with glass screen), a light and airy sitting/dining room with feature wall and fitted kitchen.

The kitchen has been carefully planned to make good use of the space on offer, being fitted in a range of modern, shaker style units with contrasting worktops and tiled splash backs, built-in oven and hob. From the kitchen is a double glazed door leading to a useful double glazed conservatory with utility area.

This impressive property further benefits from gas central heating, double glazing, an entrance lobby and driftwood style flooring throughout the living area and kitchen.

The rear garden is accessed by a door from the conservatory and has been designed to be easy to maintain. It is enclosed by panel fencing with an area of lawn and timber decked terrace.

The front has recently been reconfigured to create additional off road parking.


A garage is conveyed in the sale and can be found to the rear in a block.



Note: Measurements were not taken
by LJT Surveying and we can not
guarantee their accuracy.

Ground Floor

Approx. 54.2 sq. metres (582.9 sq. feet)

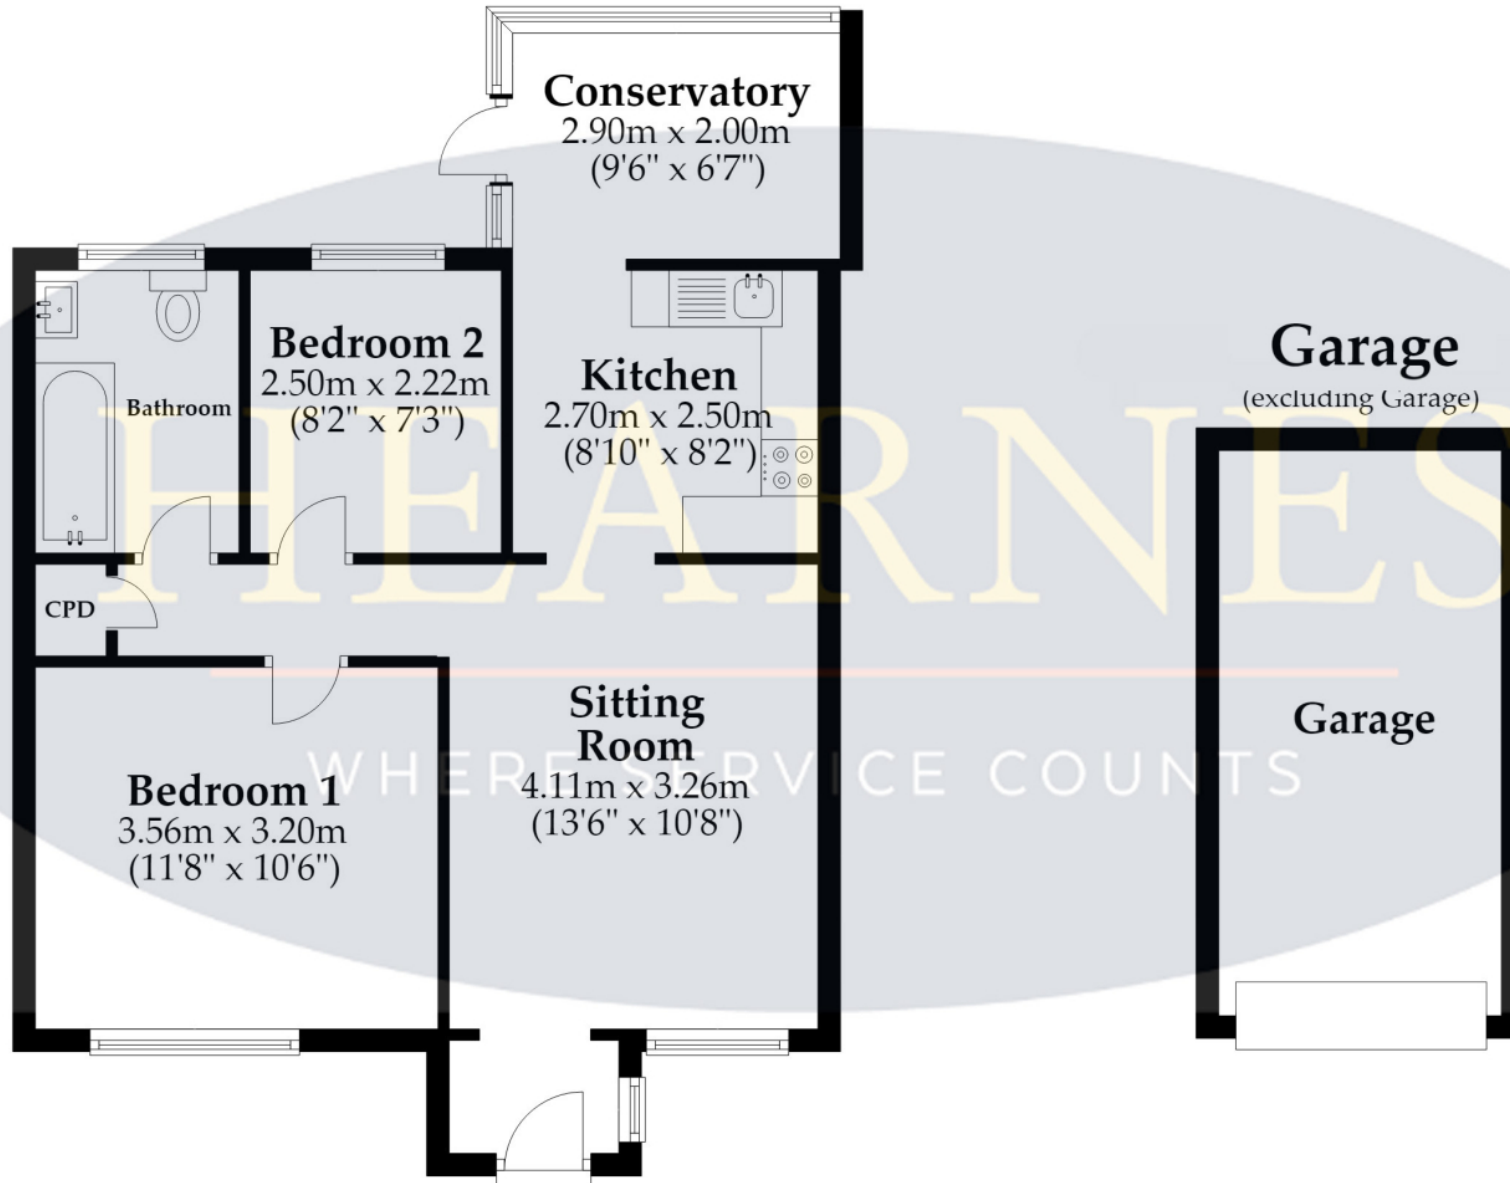

Total area: approx. 54.2 sq. metres (582.9 sq. feet)

This plan is not to scale and is for general guidance only. LJT Surveying Ltd Ringwood



LJT SURVEYING



www.hearnes.com

52-54 High Street, Ringwood, Hampshire

Tel : Email : anthony@hearnes.com

OFFICES ALSO AT: BOURNEMOUTH, FERNDOWN, POOLE & WIMBORNE