



Highlever Road, W10

North Kensington

£600,000



A beautifully finished one-bedroom garden flat with a private entrance and an unusually good sense of space.

The reception room is bright and well proportioned, with a bay window, bespoke shelving and plenty of room for both sitting and dining. The separate kitchen is smart and streamlined, while the bedroom sits quietly to the rear.

Outside, a private patio runs alongside the flat and creates a useful extension of the living space — ideal for morning coffee, drinks or simply a bit of breathing room.

The whole flat has been refurbished with a light, contemporary touch, balancing clean finishes with the character of the original building.



Highlever Road is a particularly attractive North Kensington street, well placed for Golborne Road, Portobello Road and the area's excellent independent shops, cafés and restaurants.

Council Tax band: D

Tenure: Share of Freehold


- Share of Freehold
- Private Garden
- Own entrance
- Newly refurbished in a light contemporary style



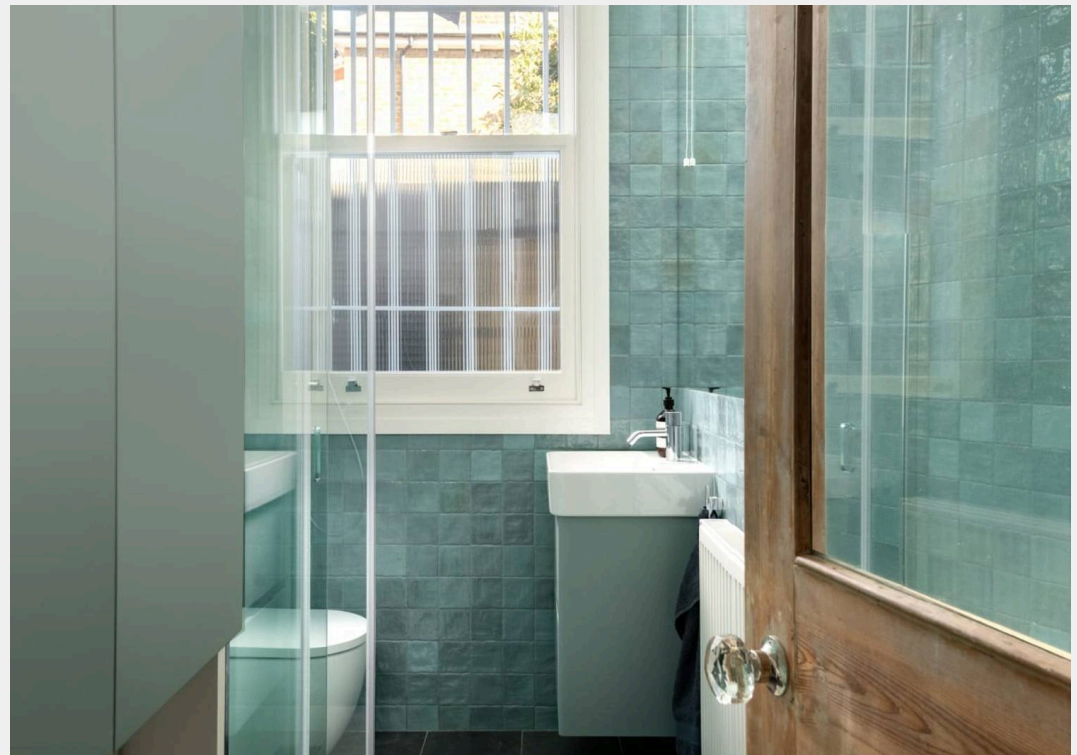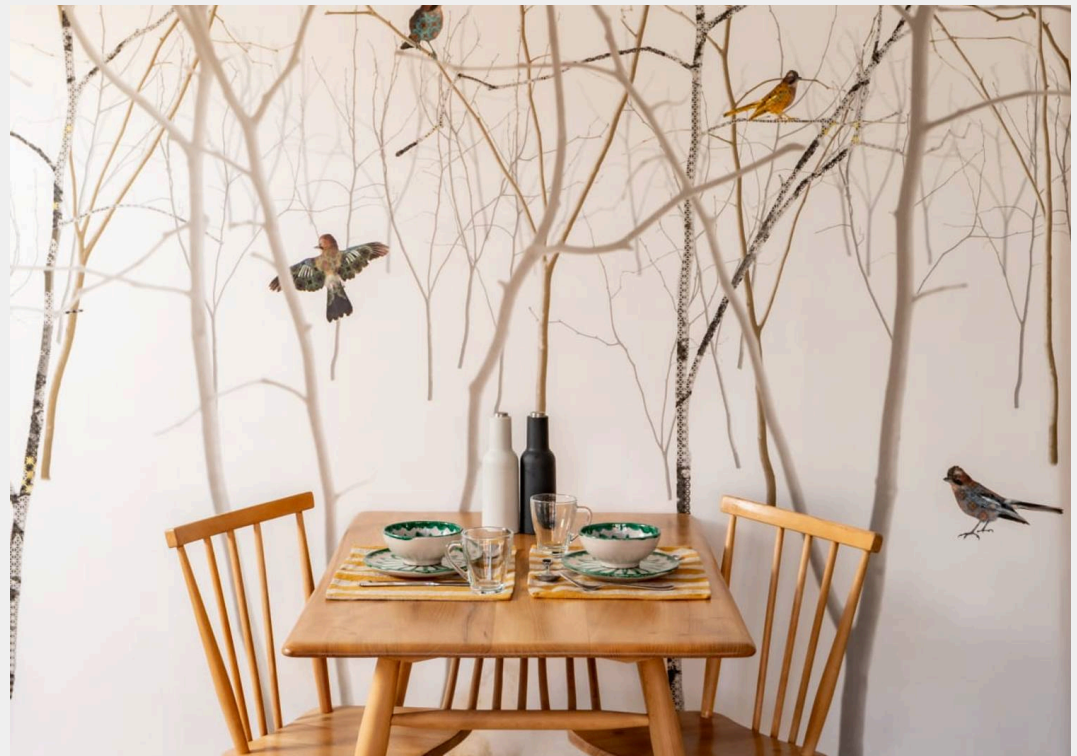

# Highlever Road, W10

Approx Gross Internal Area  
47.7 sq m / 513 sq ft

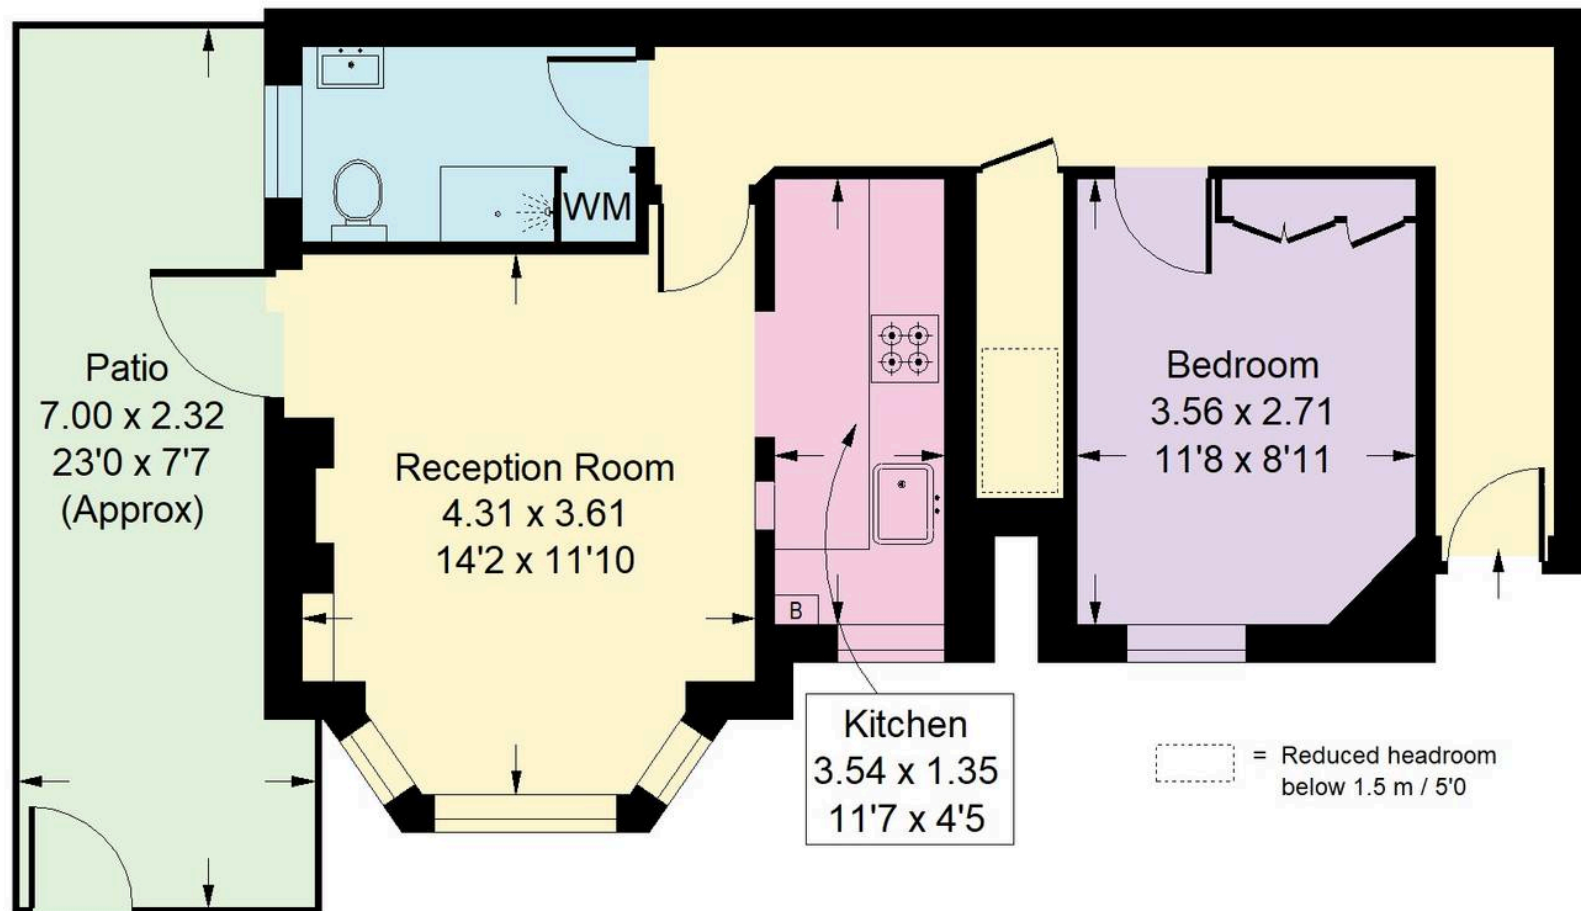

## Ground Floor

Whilst every attempt has been made to ensure the accuracy of the floor plan, measurements are approximate and not to scale.  
No guarantee is given on the total square footage of the property quoted on the plan. Figures given are for guidance.  
Plan is for illustration purposes only, not to be used for valuations.



## Rigby & Marchant

115 Westbourne Studios 242 Acklam Road, London - W10 5JJ

020 7221 7210

[sales@rigbyandmarchant.co.uk](mailto:sales@rigbyandmarchant.co.uk)

[www.rigbyandmarchant.co.uk/](http://www.rigbyandmarchant.co.uk/)

R&M