



3a Willow Road, Bromsgrove
Bromsgrove

Offers Over **£475,000**

3a Willow Road

Bromsgrove


A beautifully presented three-bedroom detached bungalow, featuring a well-equipped kitchen, a spacious lounge/diner, a modern family bathroom, en suite to the master bedroom, and underfloor heating throughout. The property further benefits from a south-facing rear garden, a gated driveway providing off-road parking, and a detached double garage, all set within a private position on a quiet road close to Bromsgrove town centre.


The property is approached via a gated driveway offering ample off-road parking and access to the detached double garage.

A secure porch opens into a welcoming hallway featuring three built-in storage cupboards, with doors leading to the master bedroom with fitted wardrobes and its own en suite shower room, a second double bedroom also benefiting from fitted wardrobes, and a third bedroom.

Positioned to the rear of the property, the generous lounge/diner offers a feature fireplace, bespoke window shutters, and French doors opening onto the rear garden. To the front, the modern kitchen is well-equipped with integrated appliances, including a dishwasher, microwave, oven, hob, and extractor, and is complemented by a useful utility room. A contemporary family bathroom completes the accommodation.

Externally, the property enjoys a south-facing rear garden, comprising a paved patio area, artificial lawn, and planted beds, all enclosed by fenced boundaries.

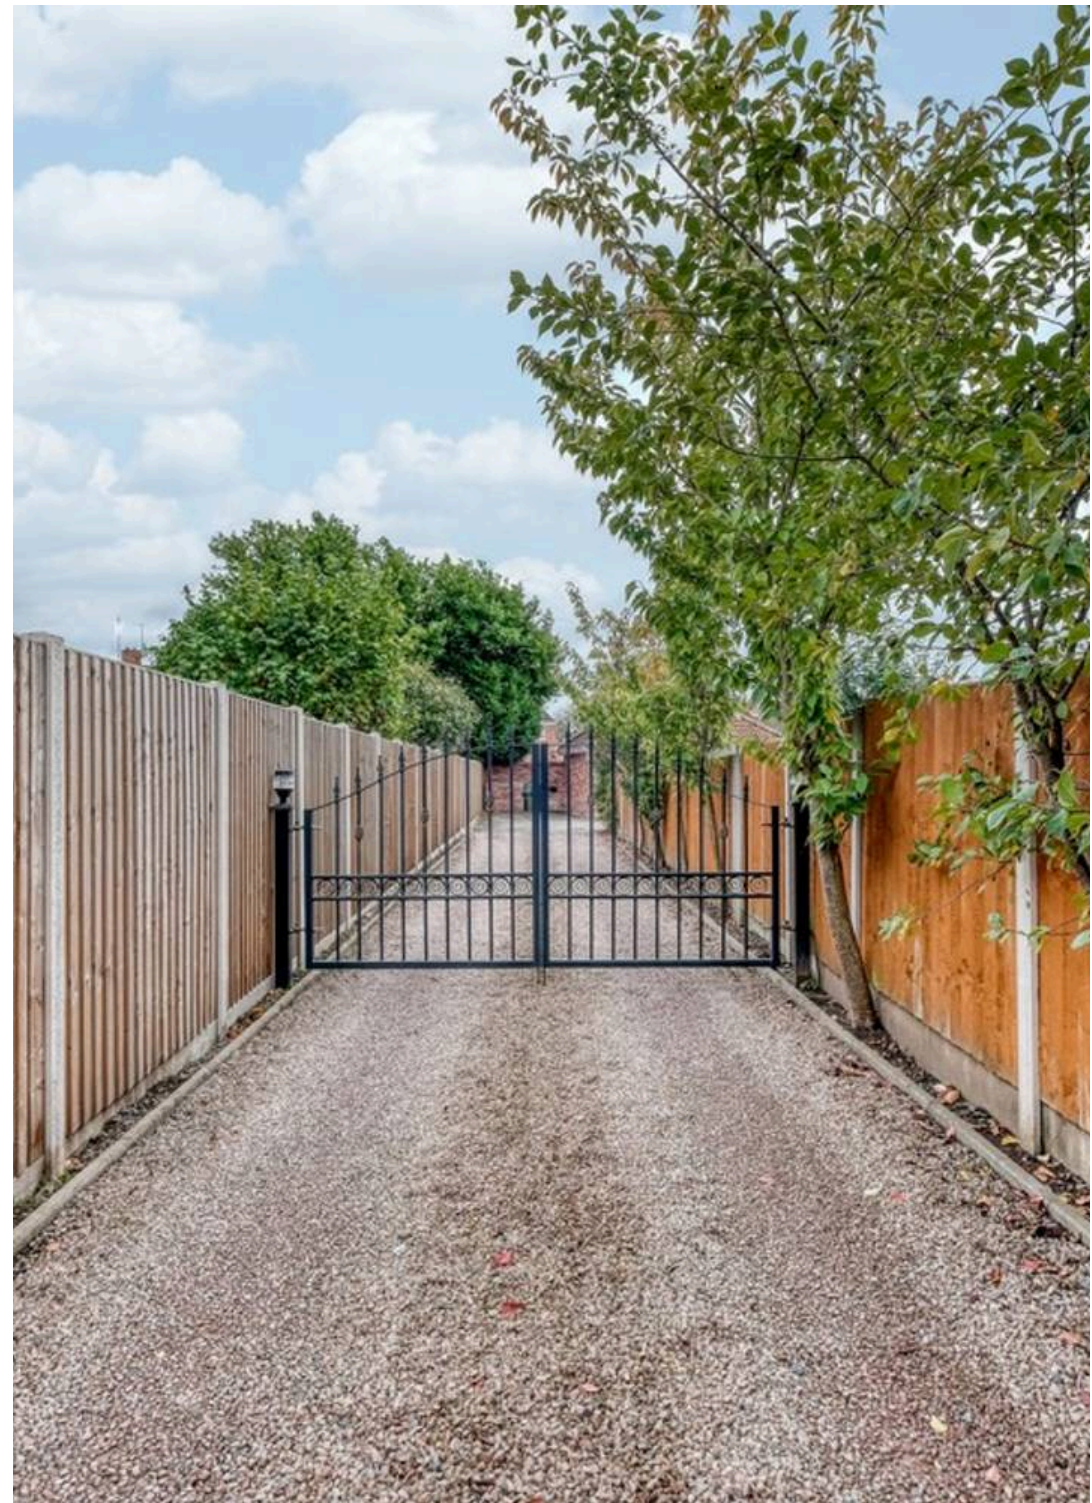

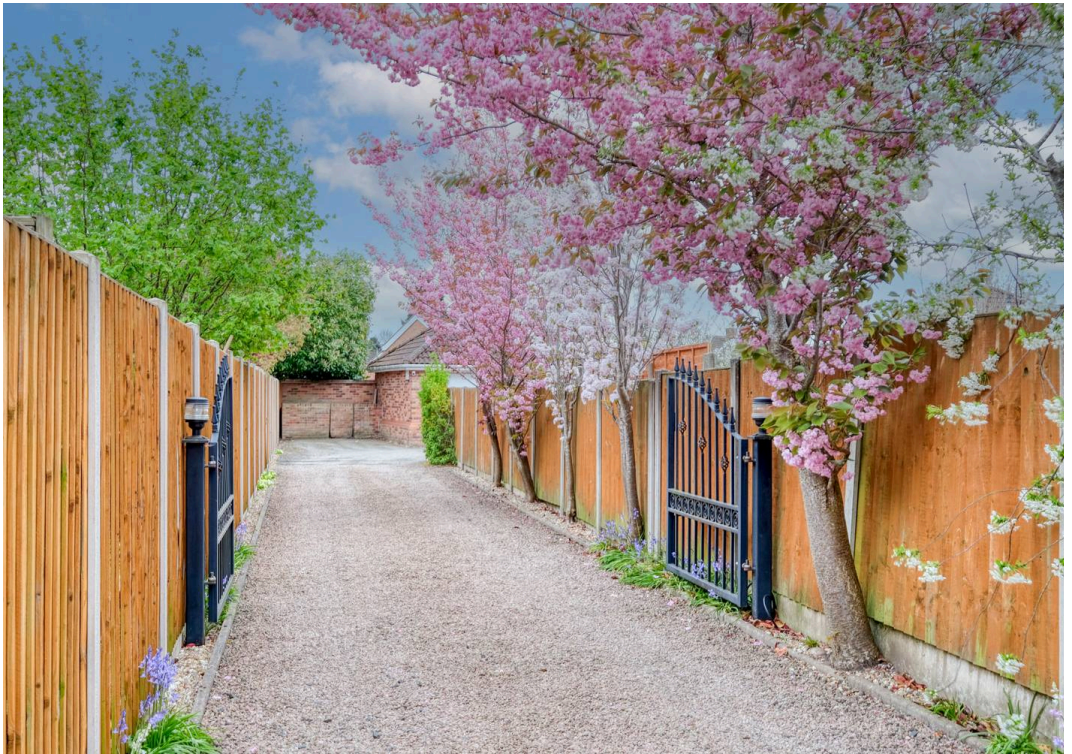



3a Willow Road

Bromsgrove

Beautifully presented 3-bed detached bungalow with en suite, modern kitchen, underfloor heating, south-facing garden, gated drive, double garage, and quiet location near Bromsgrove town centre.

Council Tax band: E

Tenure: Freehold

EPC Energy Efficiency Rating: B

EPC Environmental Impact Rating: B

- Private, gated driveway with off-road parking
- Detached double garage
- South-facing rear garden
- Kitchen with a range of integrated appliances
- Generous lounge/diner
- Modern bathroom and en-suite shower room
- Underfloor heating throughout
- Easy reach to Bromsgrove town centre
- Nearby transport links
- Well-served by local schools and green spaces

3a Willow Road

Bromsgrove

Beautifully presented 3-bed detached bungalow with en suite, modern kitchen, underfloor heating, south-facing garden, gated drive, double garage, and quiet location near Bromsgrove town centre.

Council Tax band: E

Tenure: Freehold

EPC Energy Efficiency Rating: B

EPC Environmental Impact Rating: B

- Private, gated driveway with off-road parking
- Detached double garage
- South-facing rear garden
- Kitchen with a range of integrated appliances
- Generous lounge/diner
- Modern bathroom and en-suite shower room
- Underfloor heating throughout
- Easy reach to Bromsgrove town centre
- Nearby transport links
- Well-served by local schools and green spaces




Willow Road, Bromsgrove

Ground Floor



For illustrative purposes only. Decorative finishes, fixtures & fittings do not represent the current state of the property. Measurements are approximate & not to scale.
Floor Plans made using RoomSketcher.

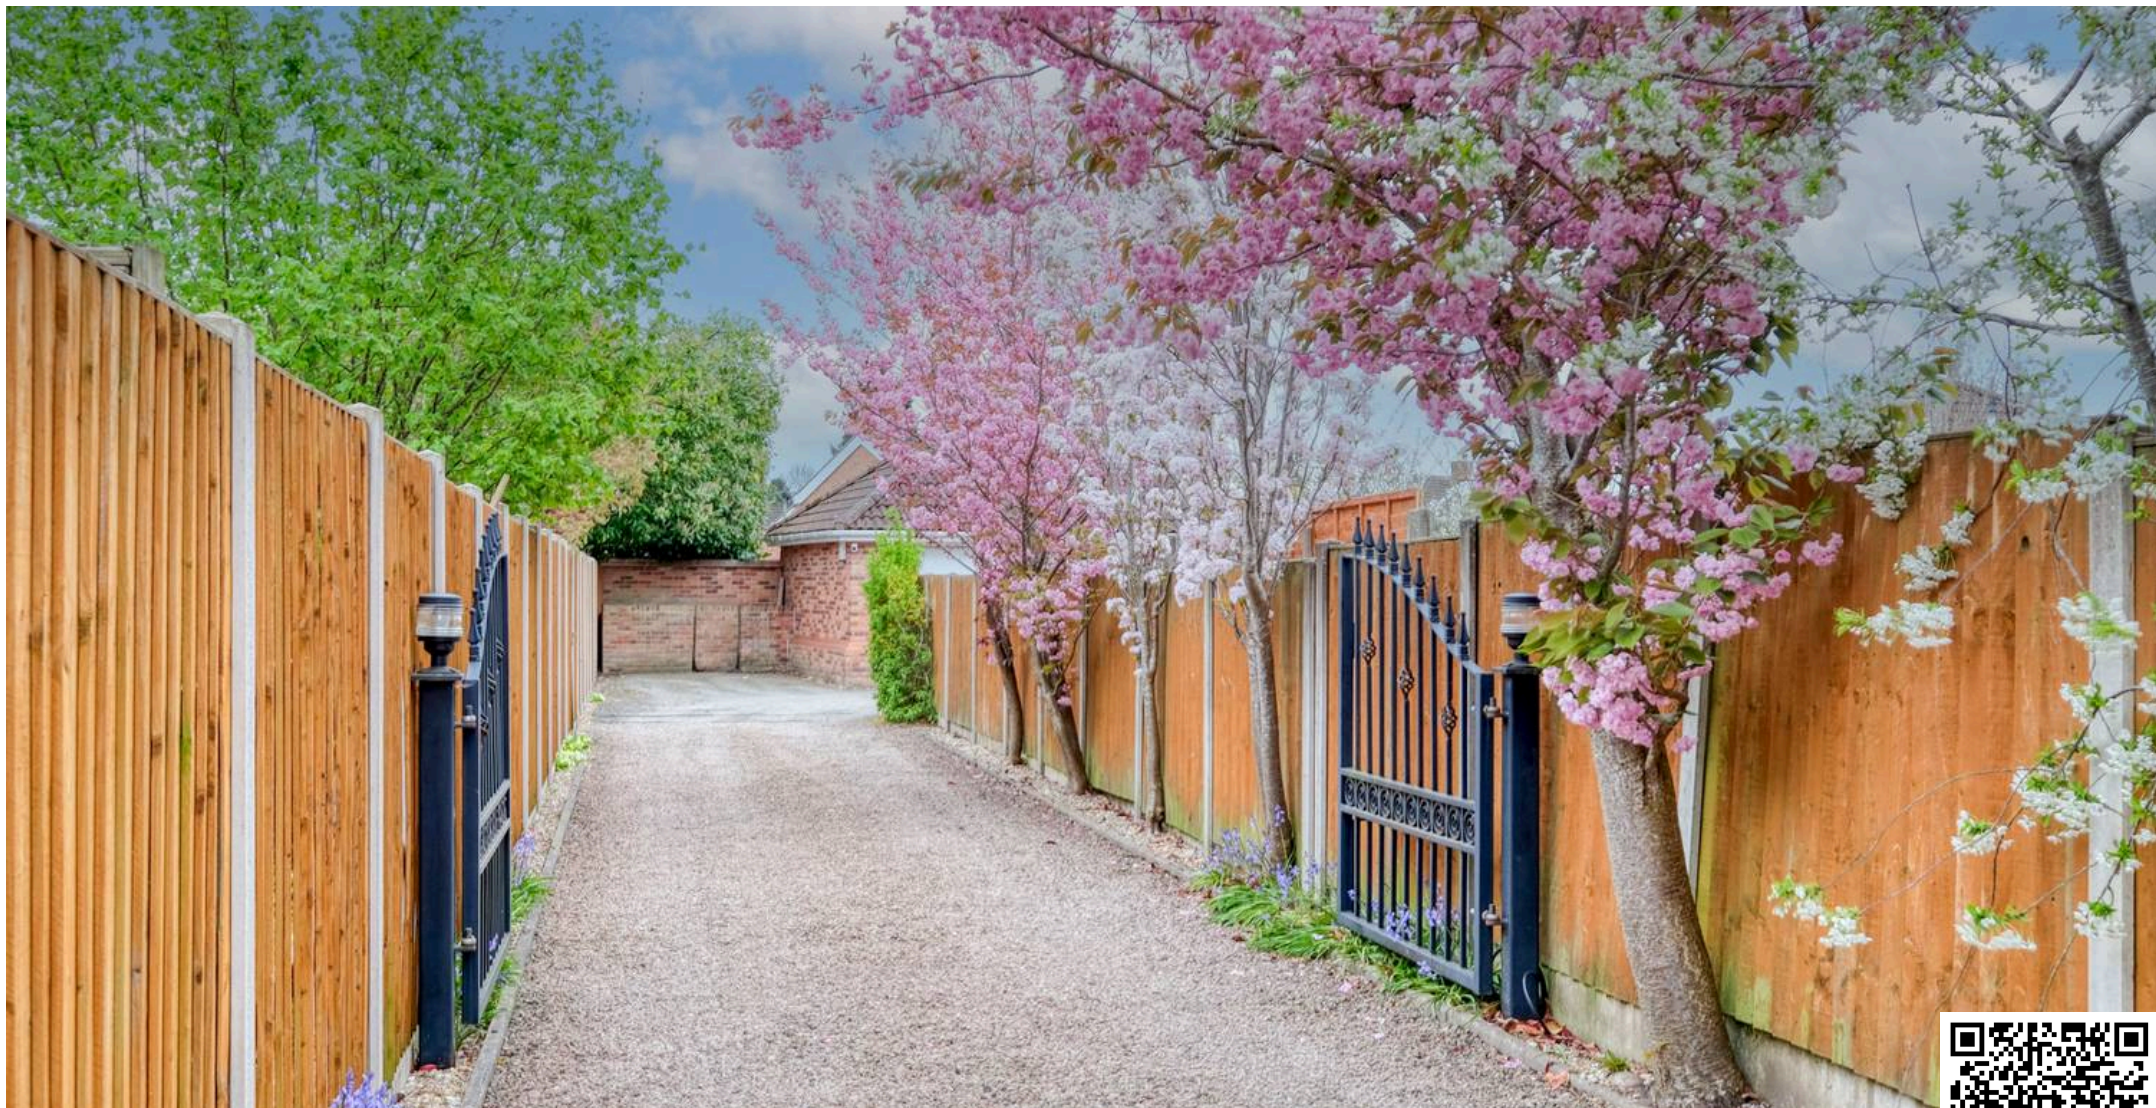

Arden Estates Bromsgrove

Arden Estates Bromsgrove, 14 Old Birmingham Road, Lickey End -
B60 1DE

01527 872 479

bromsgrove@ardenestates.co.uk

ardenestates.co.uk/contact-us/bromsgrove/