

BEAUFORT GREEN



Hurlingham Waterfront, SW6
£4,500 Per month



Bright, generous and beautifully composed, this two-bedroom apartment makes the most of its elevated position within Hurlingham Waterfront. The interiors feel calm and contemporary, with large areas of glazing bringing in natural light and opening the home towards a private balcony and wide rooftop views.





BEAUFORT GREEN



Beyond the apartment, residents have access to Hurlingham Waterfront's landscaped communal gardens and extensive private amenities, including a swimming pool, gym and beautifully finished shared spaces. Together, they add a quieter lifestyle element to the development and extend the sense of space beyond the apartment itself.



Set on the fourth floor of Hurlingham Waterfront, this beautifully finished two-bedroom apartment pairs clean contemporary interiors with generous proportions and far-reaching views across Fulham.


The main living space is open and bright, with floor-to-ceiling glazing running across the reception room and opening directly onto a private balcony. A sleek, understated kitchen sits just beyond, creating an easy flow between cooking, dining and living without losing the sense of separation between each space.

Both bedrooms are generous doubles, with built-in storage and large windows drawing in plenty of natural light.

Extending to approximately 1,002 sq ft, the apartment also benefits from the wider amenities at Hurlingham Waterfront, including beautifully landscaped communal gardens, a residents' gym, swimming pool and impressive communal spaces.





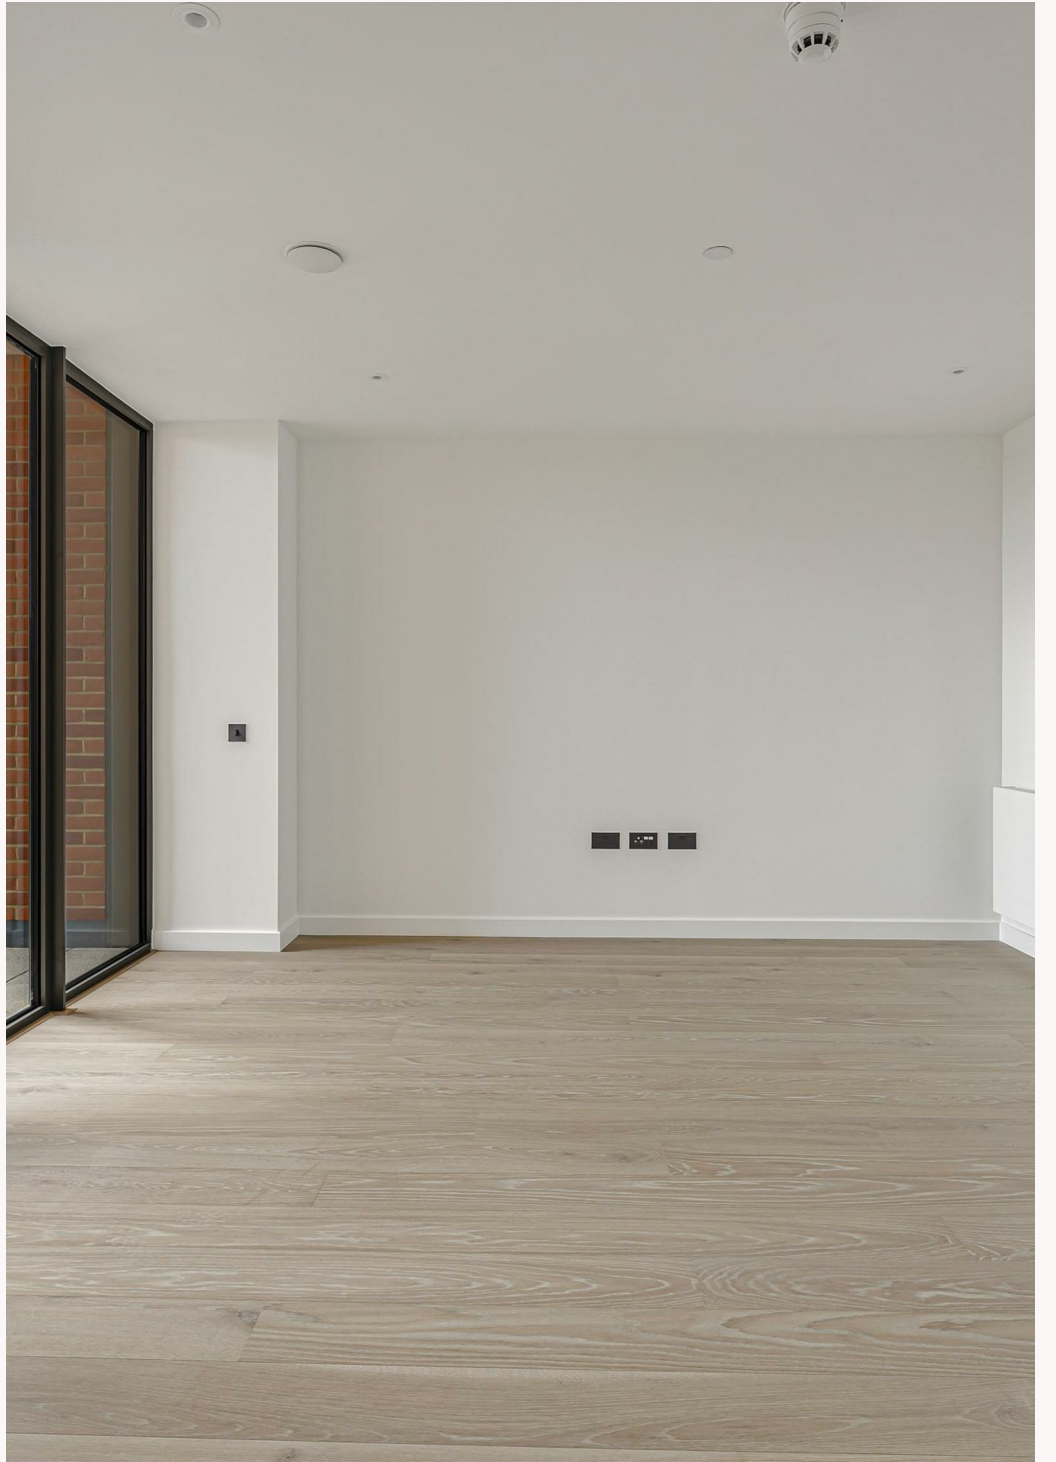


BEAUFORT GREEN

Hurlingham Waterfront,
SW6

GIA
(Approx)

93.05 sqm / 1002 sqft

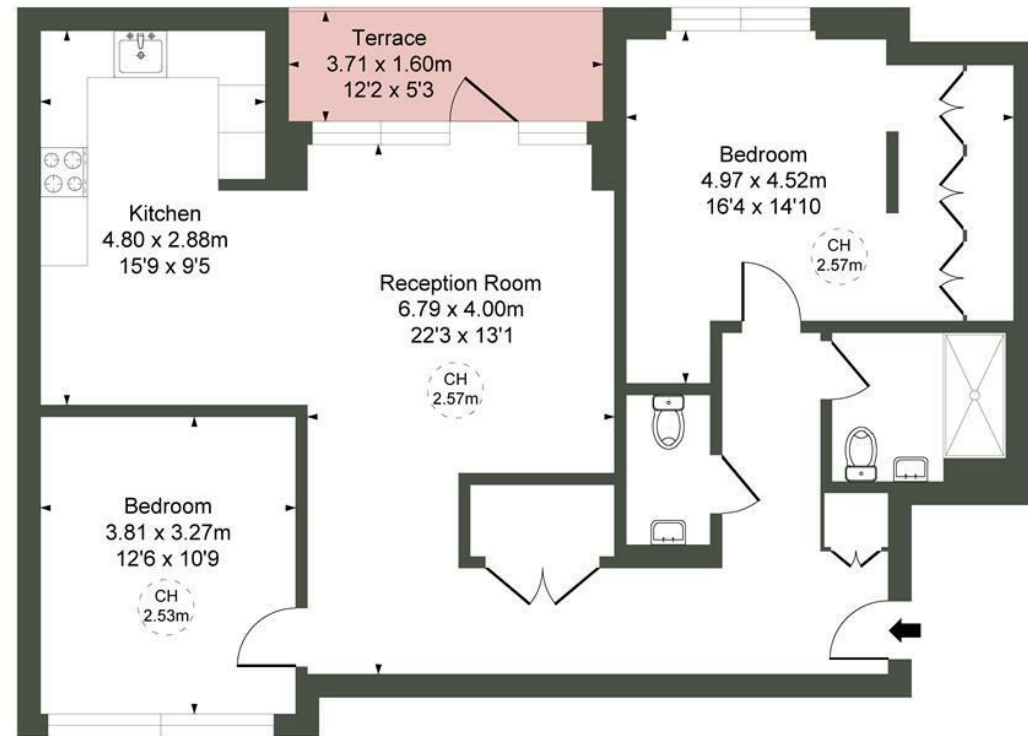

Fourth Floor

At a Glance

- Two double bedrooms
- Two bathrooms
- Approx. 1,002 sq ft
- Private balcony
- Residents' gym, pool & spa
- Landscaped communal gardens

CH refers to the ceiling height in this plan. This floor plan is provided for illustrative purposes only and has been prepared in accordance with the RICS Code of Measuring Practice. It is not to scale, and all measurements and areas are approximate and should not be relied upon for accuracy. The plan should not be used for valuation or other decision-making purposes. Whilst every effort has been made to ensure accuracy, no responsibility is accepted for any errors or omissions.

BEAUFORT GREEN

020 7459 4100

hello@beaufortgreen.co.uk

beaufortgreen.co.uk