



14 Quail Green
Wightwick, WV6 8DF

peterjames
PROPERTY

14 Quail Green

Tettenhall – 1.8 miles

Wolverhampton – 3.6 miles

(Distances are approximate)

An Impressive Four Bedroom Detached Property Occupying an Attractive Corner Plot with a Double Detached Garage in the Highly Sought-After Area of Wightwick

Entrance Hallway

Open Plan Lounge Dining Room Creating an Incredible Family Space

Garden Room with French Door Opening onto the Side Garden

Separate Sitting Room / Study

Spacious Kitchen with Built-In Oven, Hob and Dishwasher

Utility Area with Garden Access

Downstairs W/C

Principle Bedroom with Modern Ensuite Shower Room and Walk-in Wardrobe

Two Further Double Bedrooms – One Benefitting from Built-In Wardrobe

Family Bathroom

No Onward Chain






**14 Quail Green
Tettenhall**

Approximate gross internal area:
178.7 sq.m. 1,924 sq.ft.

MEASUREMENTS ARE APPROXIMATE.
EXCLUDES GARAGE. NOT TO SCALE.

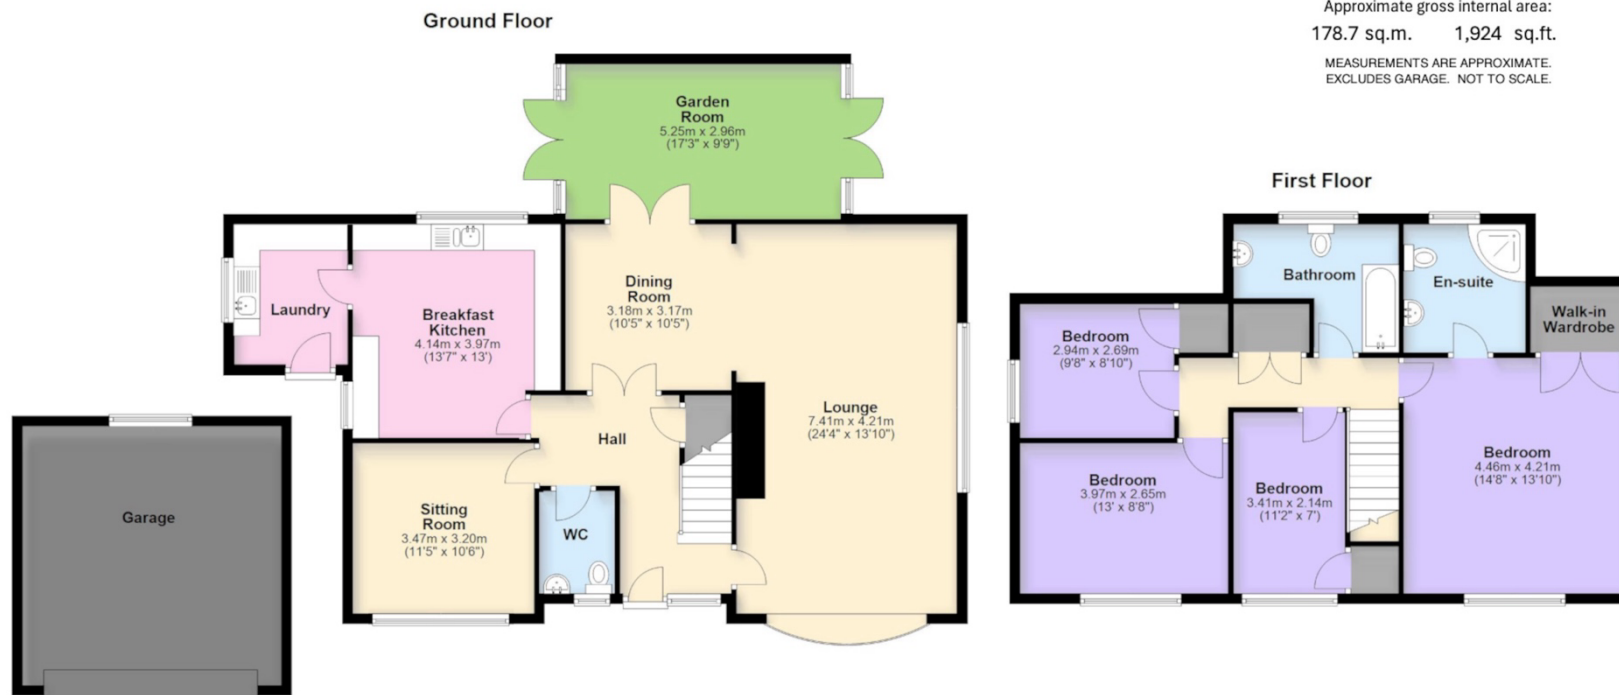

EPC - The EPC is attached to these particulars. If it has become detached or is lost, please contact us for a further copy.

Fixtures and Fittings - All carpets and curtains are excluded from the sale but may be available by separate negotiation.