



33 Carnarvon Street, Netherfield – NG4 2FL

Guide Price £160,000



33 Carnarvon Street

Netherfield, Nottingham

2-bed mid-terrace home conveniently located near amenities and transport links! Lounge, dining kitchen with utility and a low-maintenance southerly garden. Ideal for first-time buyers/investors!

Council Tax band: A

Tenure: Freehold

EPC Energy Efficiency Rating: C

EPC Environmental Impact Rating:

- Mid-terrace home
- Ideal for a range of purchasers including first-time buyers, professionals and investors
- Offering excellent potential for buyers seeking a home to personalise
- Conveniently positioned close to local amenities and public transport links for everyday accessibility
- Good-sized front facing lounge
- Modern mono-chrome dining kitchen with space for freestanding appliances, and brand new boiler fitted June 26 with 5 year warranty
- Adjoining rear lobby area provides flexible utility/storage space
- Two generously sized double bedrooms
- First floor three-piece bathroom (doubling as a main bedroom en-suite)
- Low-maintenance southerly facing rear garden with fencing and a useful timber shed







Floor 0



Floor 1



Approximate total area⁽¹⁾

61.5 m²

662 ft²

Reduced headroom

0.6 m²

7 ft²


(1) Excluding balconies and terraces

Reduced headroom

Below 1.5 m/5 ft

Calculations reference the RICS IPMS 3C standard. Measurements are approximate and not to scale. This floor plan is intended for illustration only.

GIRAFFE360

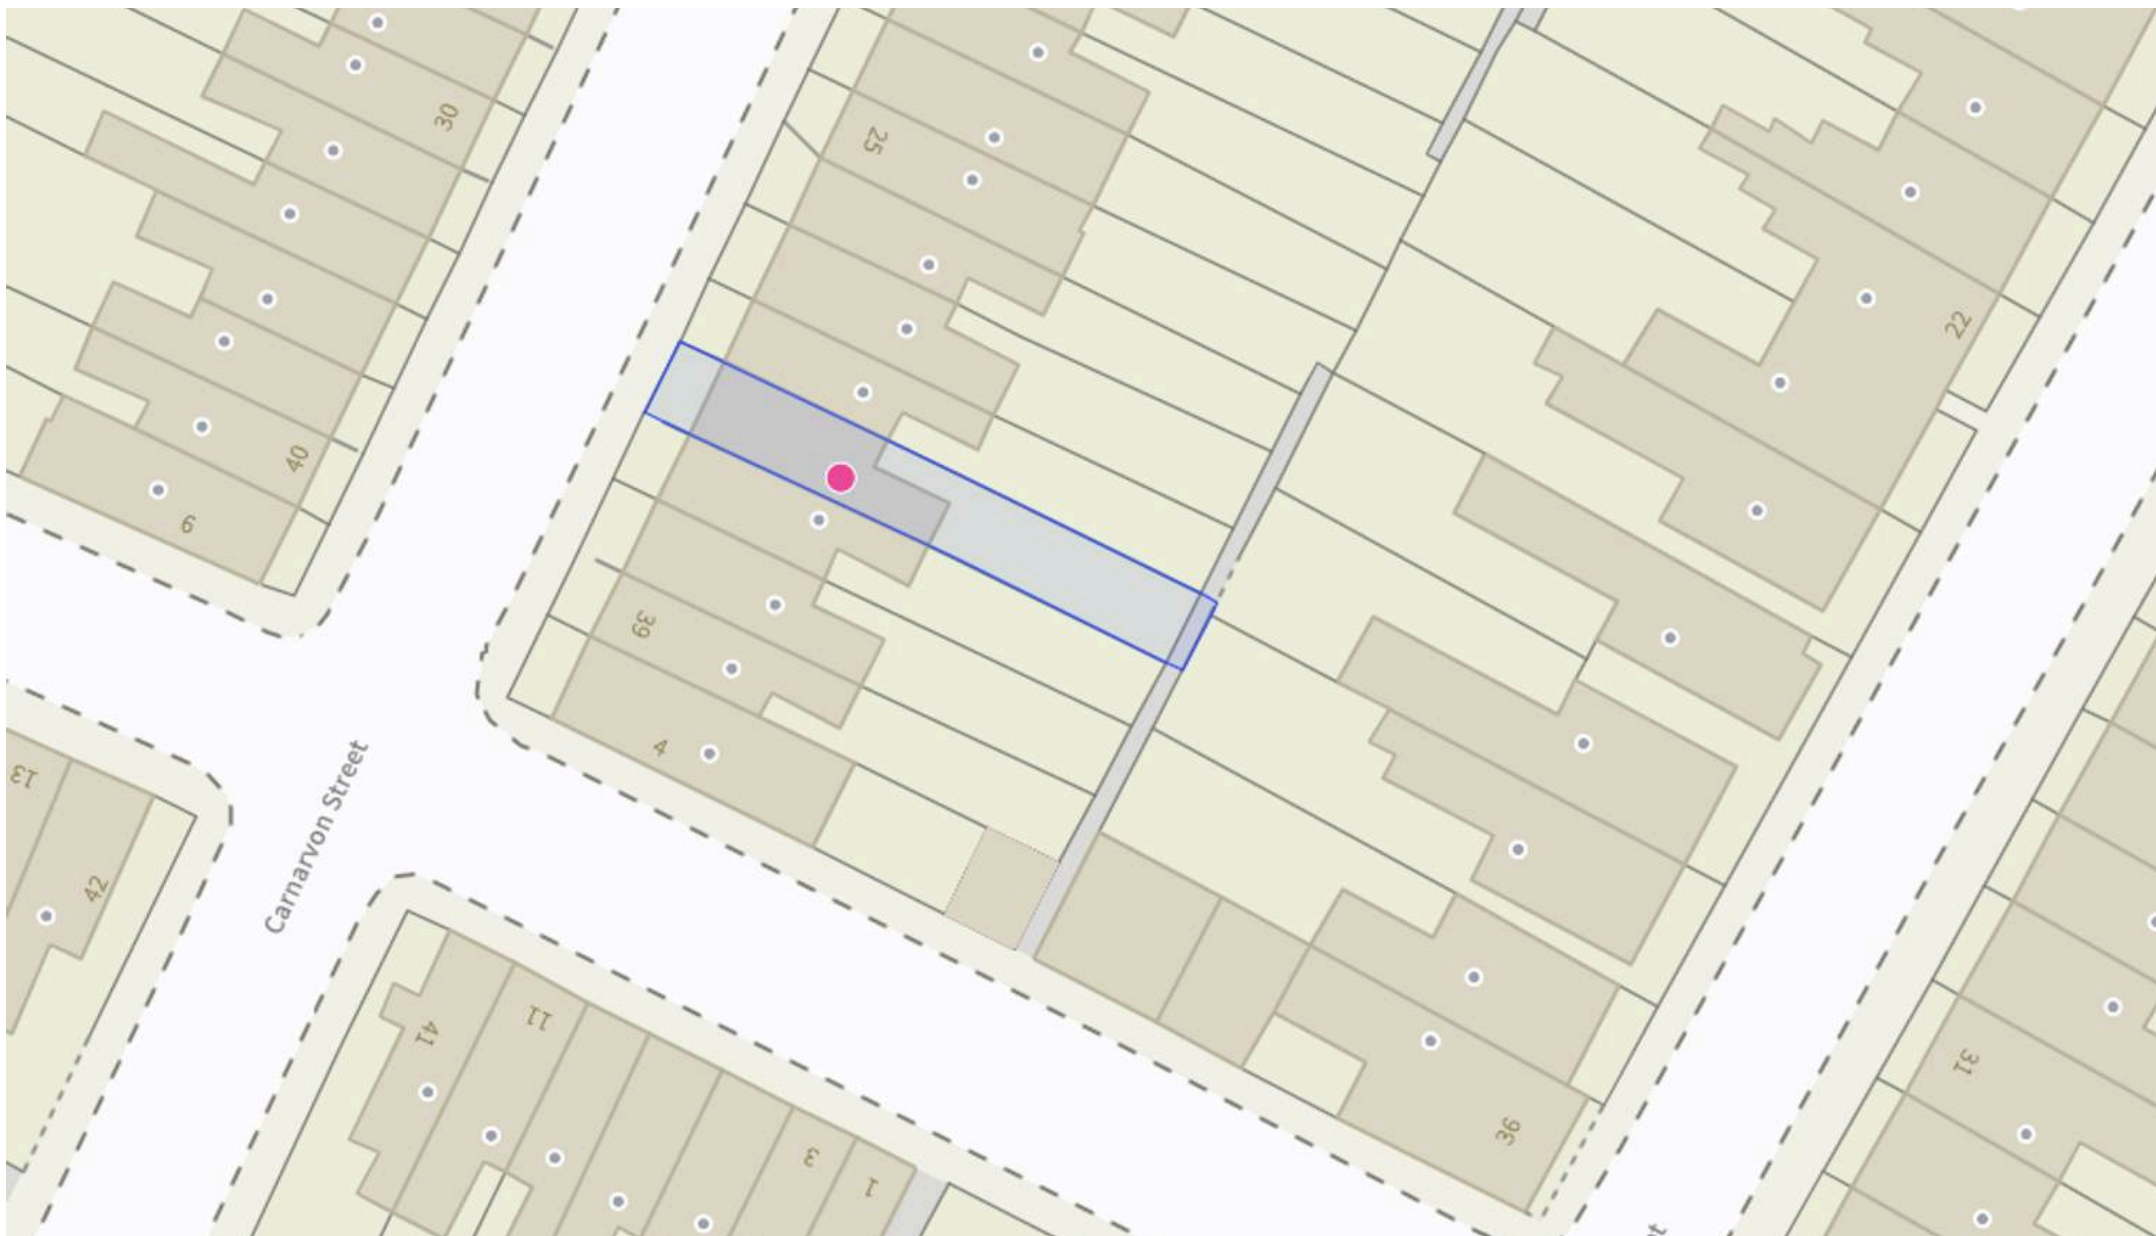

David James Estate Agents

376 Carlton Hill, Carlton - NG4 1JA

0115 987 8957 • carlton@david-james.com • www.david-james.com

These particulars are produced in good faith and are set out as a general guide only. Measurements are approximate and floor plans are for illustrative purposes only. Services have not been tested. We have established professional relationships with third-party suppliers for the provision of services to Clients, details of which can be found on the property listing page on our website.