62 Springfield Road, London, N15 4AZ
£3,000 Per month













62 Springfield Road, London, N15 4AZ


£3,000 Per month

Council Tax Band: D

A modern and large 4-5 double bedroom house located within a short walk of Seven Sisters & Tottenham Hale stations. The property offers flexible accommodation and can be used as a very large 4 bedroom 2 reception house or or 5 bedroom house with HMO licenece in place for sharers or a family.

The property has modern fittings throughout and a lovely and bright garden.

Quick viewings are highly recomended

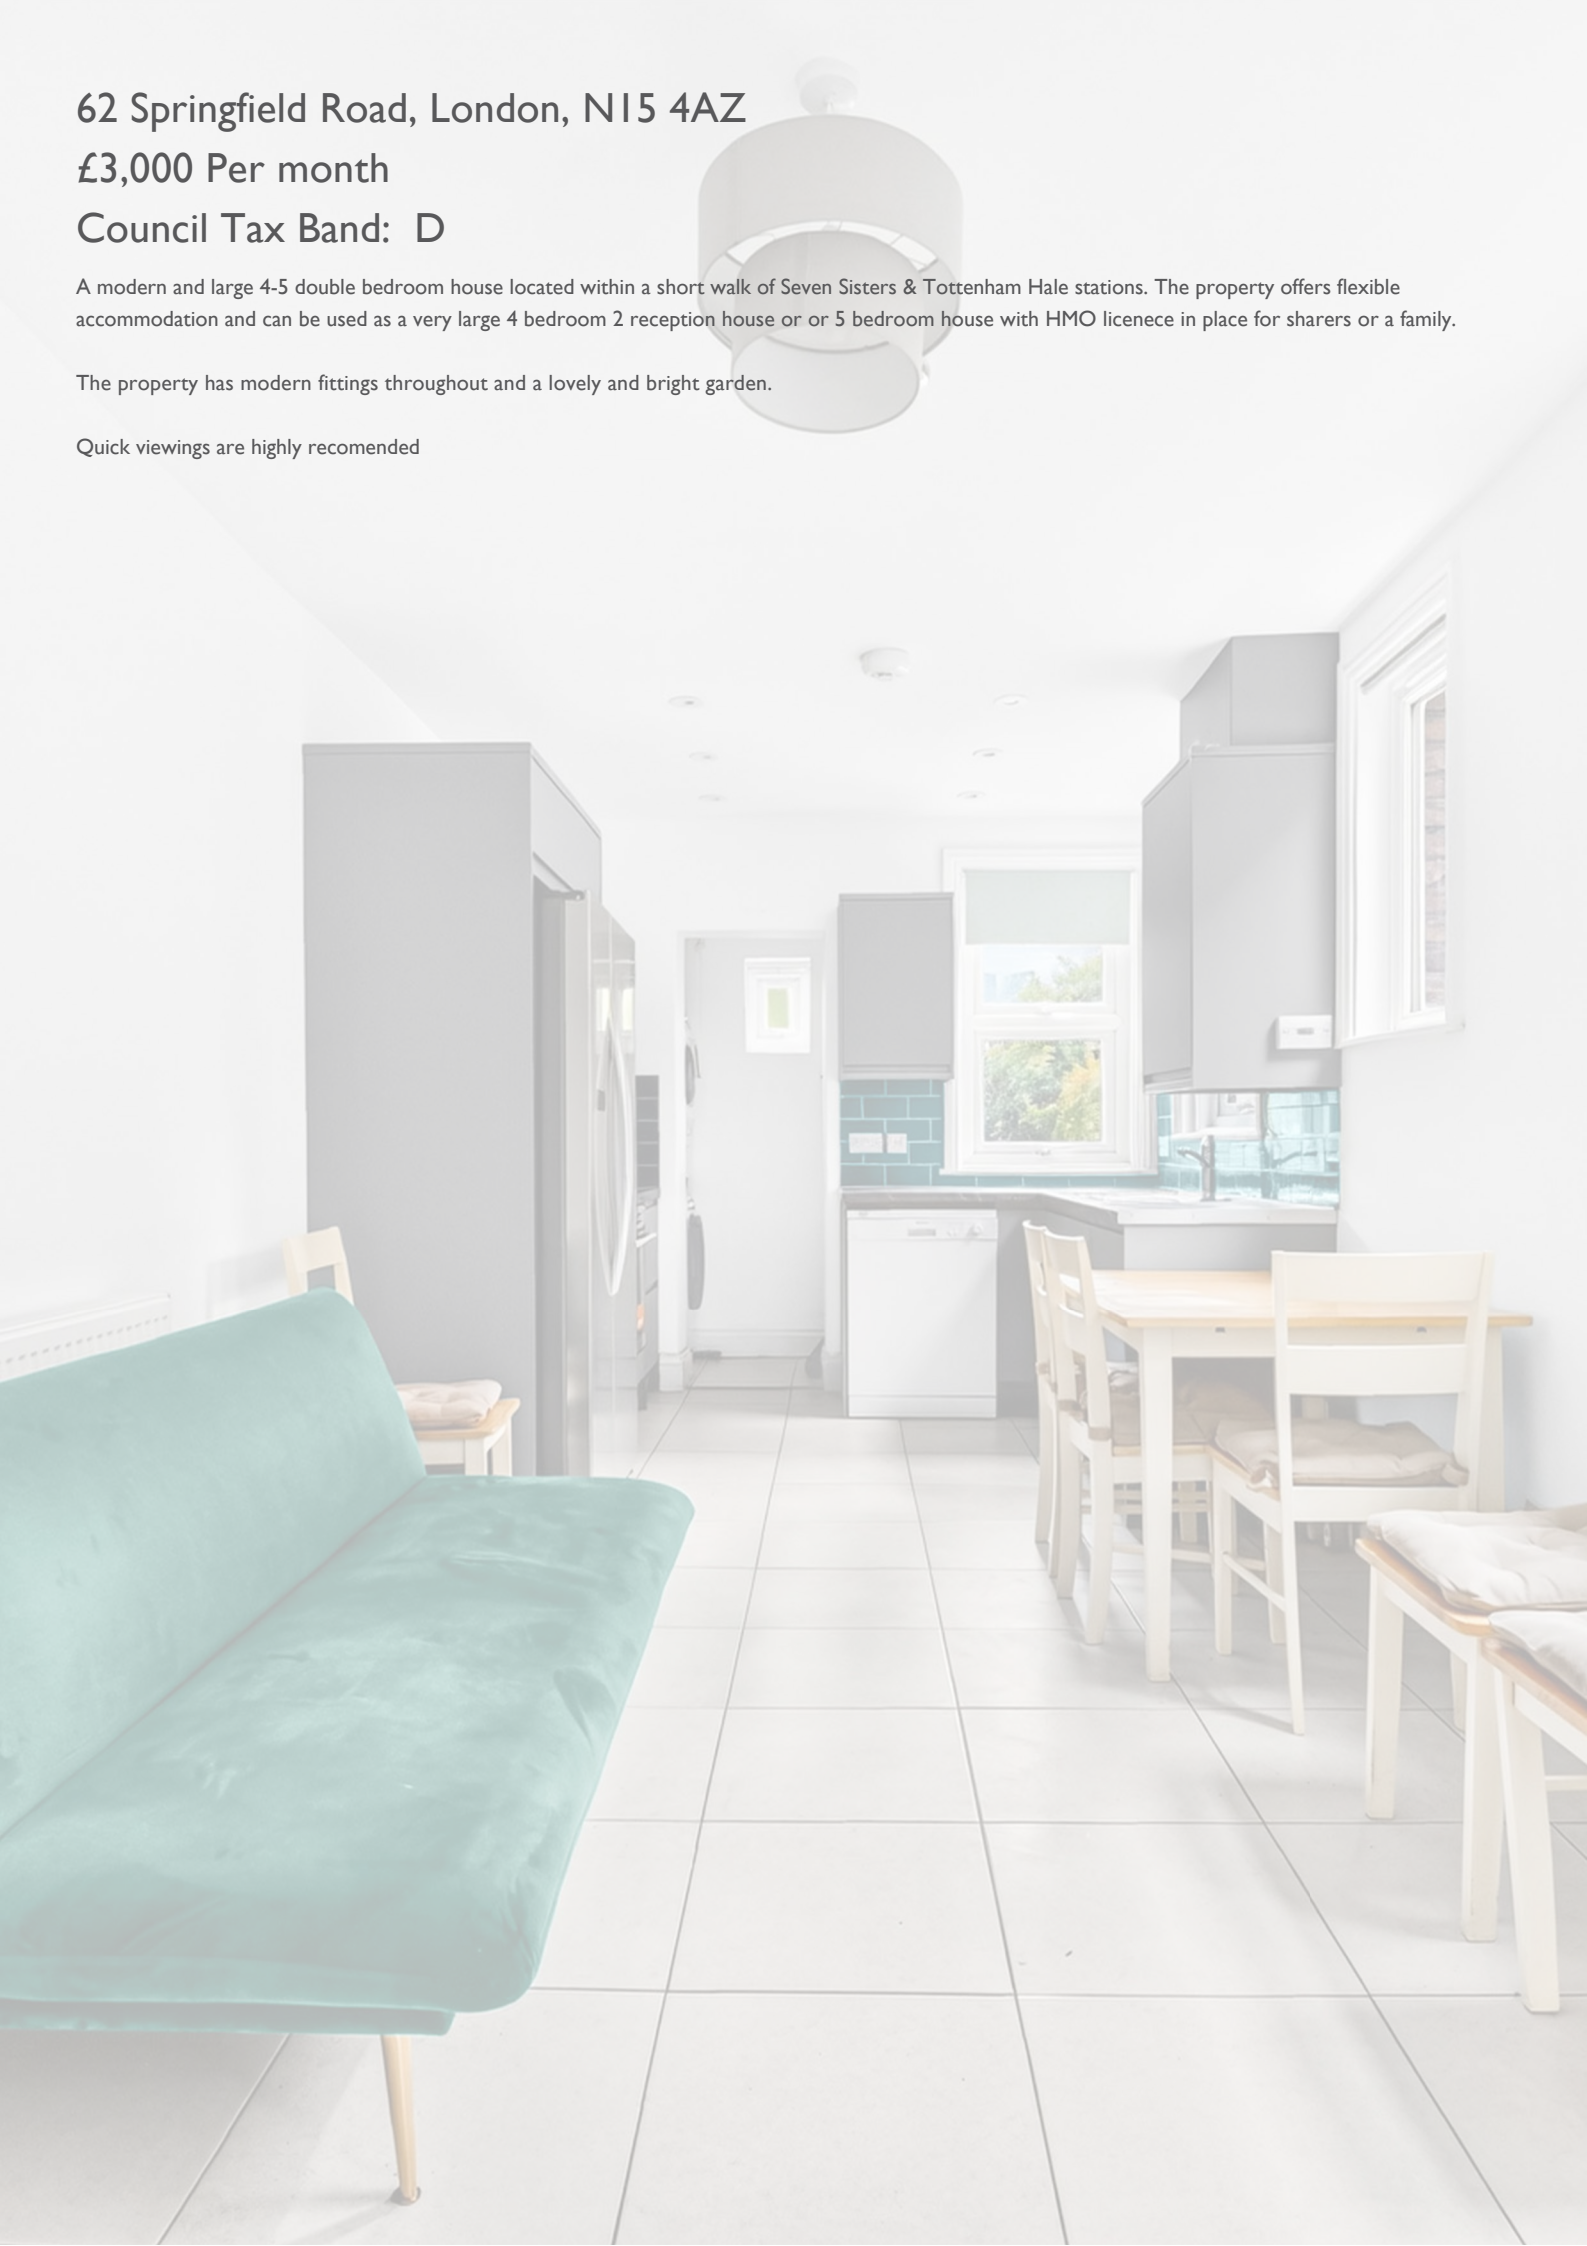












Springfield Road N15

Approx. Gross Internal Area 1142 Sq Ft - 106.09 Sq M
Approx. Gross Shed Area 44 Sq Ft - 4.09 Sq M

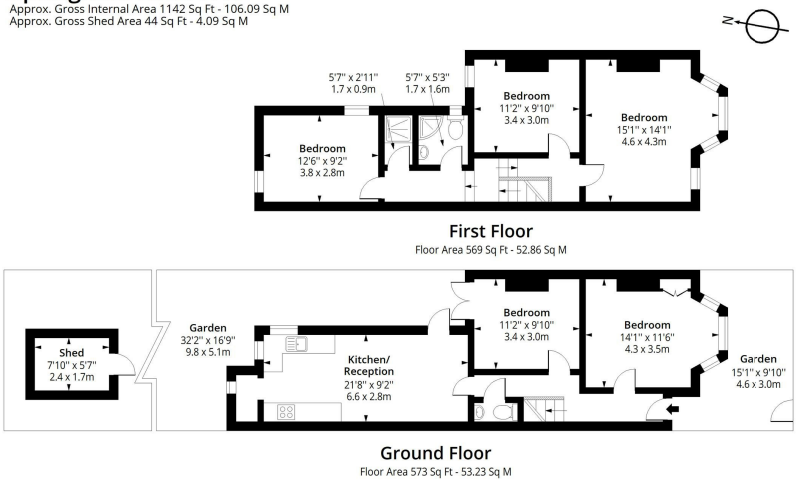

Certified Property Measurer


Measured according to RICS IPMS2. Floor plan is for illustrative purposes only and is not to scale. Every attempt has been made to ensure the accuracy of the floor plan shown, however all measurements, fixtures, fittings and data shown are an approximate interpretation for illustrative purposes only. 1 sq m = 10.76 sq feet.

Date: 8/10/2026

lpaplus.com

Springfield Road N15

Approx. Gross Internal Area 1142 Sq Ft - 106.09 Sq M
Approx. Gross Shed Area 44 Sq Ft - 4.09 Sq M

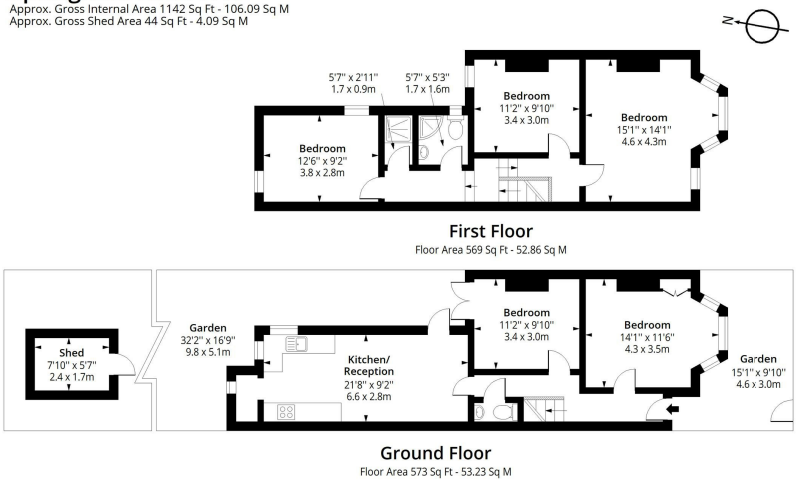

Certified Property Measurer

Measured according to RICS IPMS2. Floor plan is for illustrative purposes only and is not to scale. Every attempt has been made to ensure the accuracy of the floor plan shown, however all measurements, fixtures, fittings and data shown are an approximate interpretation for illustrative purposes only. 1 sq m = 10.76 sq feet.

Date: 8/10/2026

lpaplus.com

448 Hornsey Road
London
N19 4EE
02070787950
alex@alexmarks.co.uk
www.alexmarks.co.uk

