



Brockley Grove, SE4 | Guide Price £525,000

02077819888

brockley@pedderproperty.com

pedder
We live local



In General

- Share of freehold
- Two double bedrooms
- Split-level top floor flat
- Attractive period features
- Bright and spacious reception room
- Separate fitted kitchen with integrated appliances
- Modern shower suite
- Bike hangar storage
- Engineered wood flooring throughout
- 0.2 miles from Crofton Park station

In Detail

Guide price £525,000 - £550,000 A beautifully presented two-bedroom split-level top-floor flat for sale on the popular Brockley Grove in Brockley, ideally located just 0.2 miles from Crofton Park Station and offered to the market with a share of the freehold.

Arranged over two floors, this charming home offers well-proportioned accommodation throughout, comprising two generous double bedrooms, a separate fitted kitchen with stylish Plykea cabinetry, integrated appliances and a contemporary Corian worktop, a modern shower room and a bright and spacious reception room, complete with an elegant bay window and feature fireplace.


The property further benefits from attractive period features, bespoke shutters, engineered wood flooring running throughout the flat to create a wonderful sense of space, bike hangar storage, and Velux roof windows with blackout blinds. The exterior has also recently been refreshed, with the front wall and outside space completely renewed in spring 2026, adding to the property's overall appeal.

Perfectly positioned for commuters, the property is conveniently located just 0.2 miles from Crofton Park Station, offering services to London Blackfriars, 0.7 miles from Ladywell Station, with connections to London Bridge and Charing Cross, and 0.8 miles from Brockley Station, providing access to Shoreditch, Hoxton and a wealth of other central London destinations.

The property is also ideally situated for the area's excellent selection of local amenities, with a variety of independent restaurants, gastro pubs, coffee shops, green spaces and well-regarded local schools all within easy reach.

Viewings are highly recommended, call the Pedder Brockley sales team to arrange a viewing today.

EPC: D | Council Tax Band: B | Share of Freehold: 147 years | SC: £0 | GR: £0 | BI: £263.27 pa

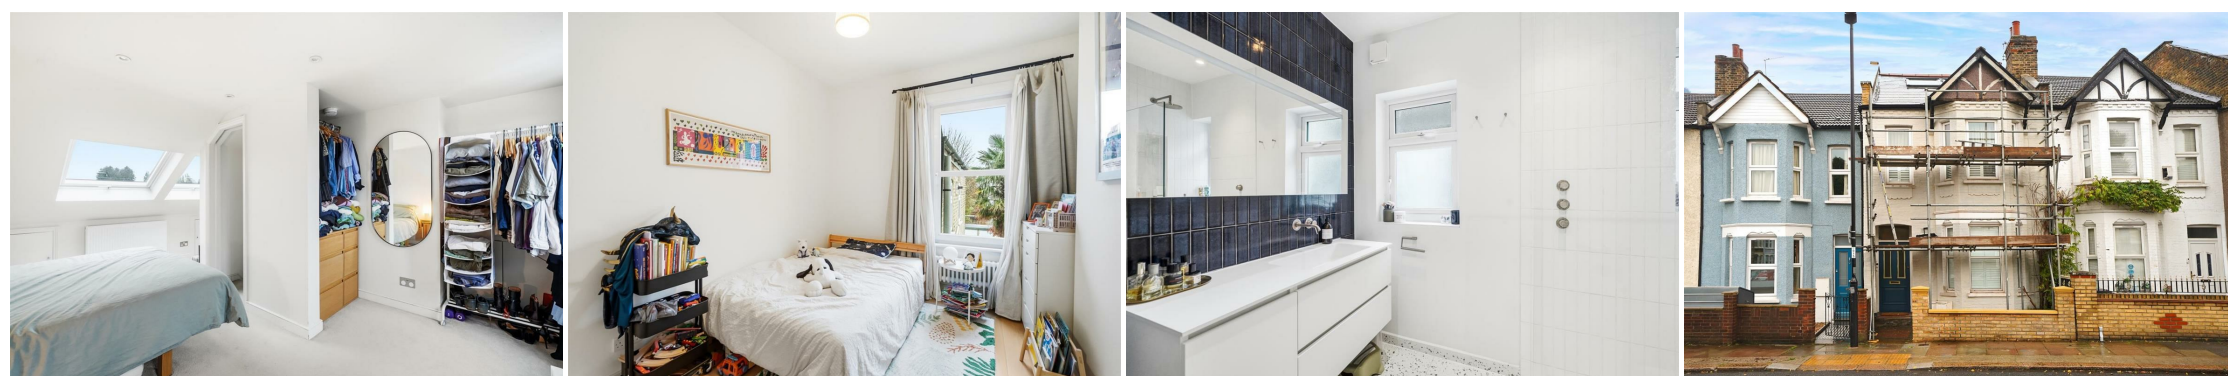


Floorplan

Brockley Grove, SE4
Total* = 89.2 sq. m / 960.4 sq. ft
Second Floor = 30.2 sq. m / 325.1 sq. ft
First Floor = 56.8 sq. m / 611.7 sq. ft
Ground Floor = 2.2 sq. m / 23.7 sq. ft
☐ = Reduced head room below 1.5m





First Floor

Approx. 56.8 sq. metres (611.7 sq. feet)

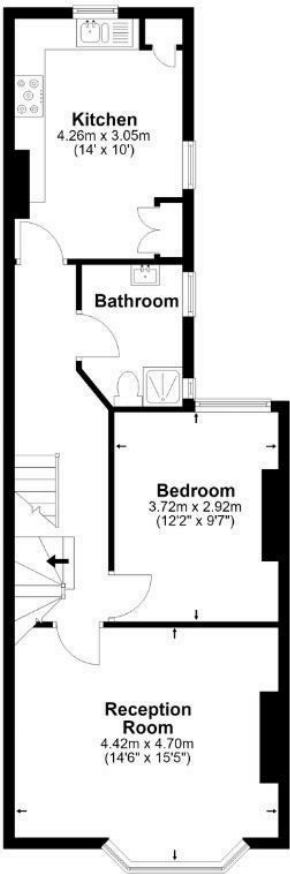


Ground Floor

Approx. 2.2 sq. metres (23.7 sq. feet)

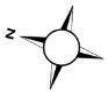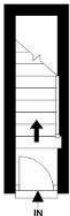


Second Floor

Approx. 30.2 sq. metres (325.1 sq. feet)

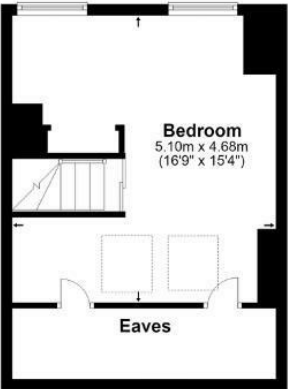

*All measurements are approximate and do not include eaves space. The plans are for representation purposes only as defined by RICS - 'Code of Measurement Practice'. The plans are not to scale. Please personally check all sizes, dimensions, shapes and compass bearings before making any decisions reliant upon them. Copyright The Pedder Group © 2026.

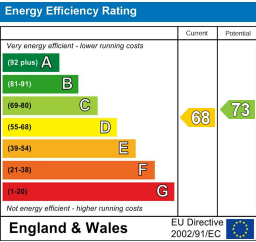

Pedder Property Ltd trading as Pedder for themselves and for the vendor/landlord of this property whose agents they are, give notice that (1) these particulars do not constitute any part of an offer or contract, (2) all statements contained within these particulars are made without responsibility on the part of Pedder or the vendor/landlord, (3) whilst made in good faith, none of the statements contained within these particulars are to be relied upon as a statement of representation or fact, (4) any intending purchaser/tenant must satisfy him/herself by inspection or otherwise as to the correctness of each of the statements contained within these particulars, (5) the vendor/landlord does not make or give either Pedder or any person in their employment any authority to make or give representation or warranty whatsoever in relation to this property.