




Eversleigh, West End Lane, Essendon

AL9 6AT

Asking Price £1,150,000



stevenoates.com

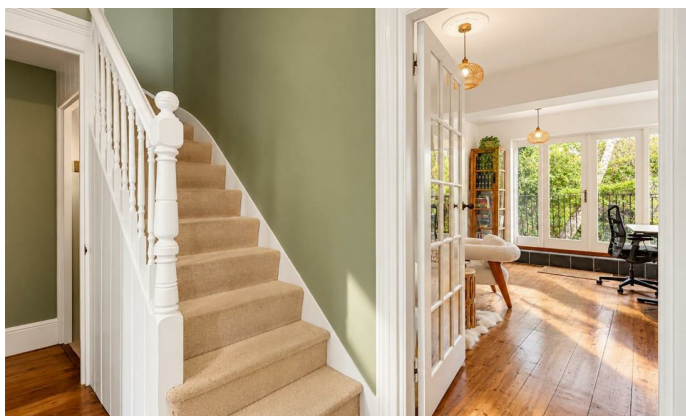


Eversleigh West End Lane, Essendon, Herts, AL9 6AT

An exceptionally elegant Victorian semi-detached family home located within an enviable and idyllic position directly opposite the village church. The beautiful accommodation which is arranged over four floors offers an excellent light and airy feel comprises of an entrance hall, front living room, rear sitting room with direct access to the rear garden, a study and guest wc on the ground floor. On the lower ground floor, there is a good size dining room, a kitchen/breakfast room with opening onto the rear gardens, a downstairs wc and a brick arched wine cellar. On the first floor, there are 2 double bedrooms and a family bathroom, whilst on the second floor, there are 2 further double bedrooms, the rear bedrooms benefiting from far reaching views and a shower room. Externally, the property is approached by a gravel driveway providing ample parking, whilst the rear garden is a good size with excellent entertaining spaces and mature beds and borders.


Located within the centre of this highly sought after village directly opposite the pretty village church, the property is only a short stroll from the village pub, primary school and village cricket green, whilst the nearby towns of Hertford, Welwyn Garden City and Potters Bar all provide excellent train links to London.



70 Fore Street, Hertford, Hertfordshire, SG14 1BY

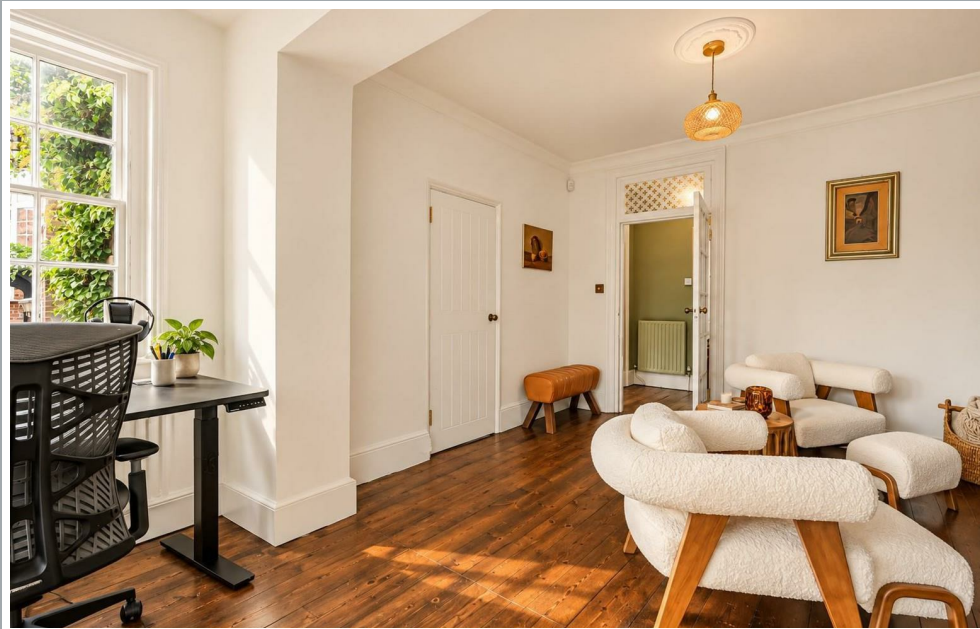

70 Fore Street, Hertford, Hertfordshire, SG14 1BY

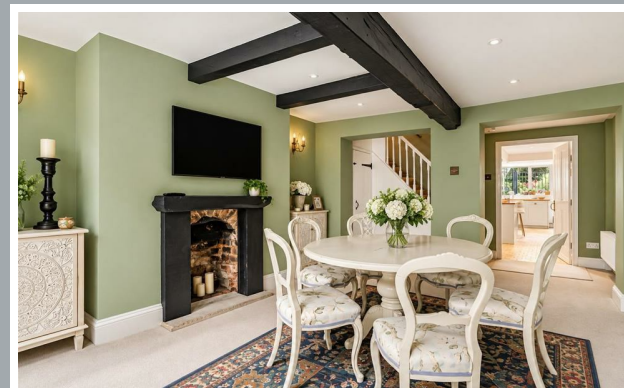

70 Fore Street, Hertford, Hertfordshire, SG14 1BY



70 Fore Street, Hertford, Hertfordshire, SG14 1BY




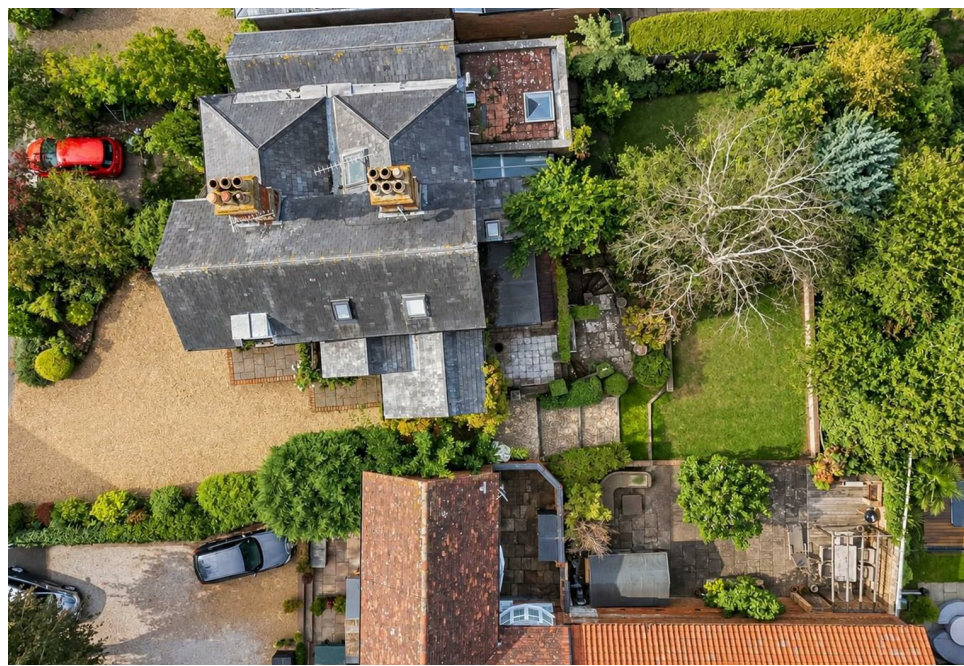

70 Fore Street, Hertford, Hertfordshire, SG14 1BY



70 Fore Street, Hertford, Hertfordshire, SG14 1BY

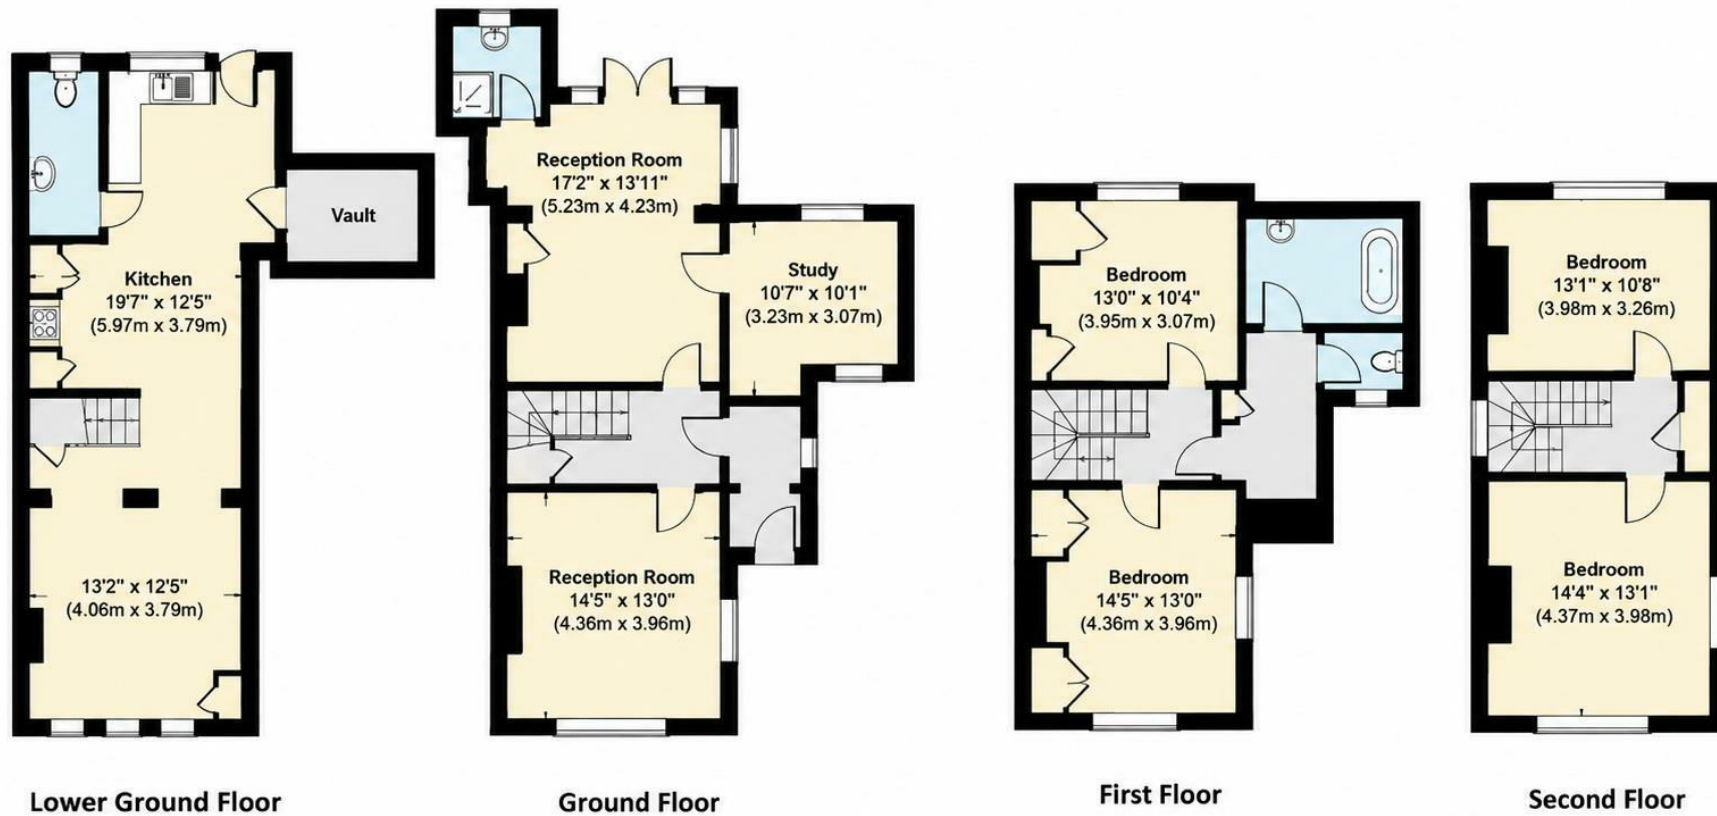

Eversleigh House, AL9

Gross internal area 2137 sq ft/199 sq metres

Not to Scale. Produced by The Plan Portal 2017

For Illustrative Purposes Only.

These particulars, whilst believed to be accurate are set out as a general outline only for guidance and do not constitute any part of an offer or contract. Intending purchasers should not rely on them as statements of representation of fact, but must satisfy themselves by inspection or otherwise as to their accuracy. No person in this firm's employment has the authority to make or give any representation or warranty in respect of the property.



stevenoates.com