

Nathan K Real Estate

65 Amwell Street, London - EC1R 1UR

02034111143 • ec1@nathankrealestate.com • nathankrealestate.com

The Negotiator Awards 2025 SHORTLISTED


BEST ESTATE AGENT GUIDE AWARDS 2026 WINNER
AWARDED FOR MARKETING | SERVICE | RESULTS

NATHAN K REAL ESTATE
#NO1PROPERTYFINDER







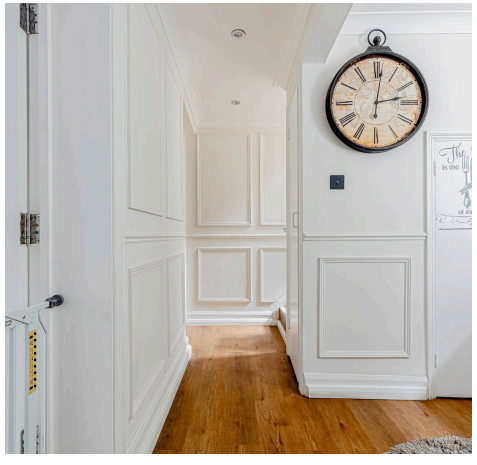

Flat A

7 Remington Street, London

This beautifully presented three bedroom garden flat is situated on a quiet, tree-lined street, offering a peaceful retreat in a highly sought-after location close to Angel and Kings Cross. The property boasts elegant wood floors throughout, lending a sense of warmth and continuity to the spacious interior. The generous reception room is perfect for both relaxing and entertaining, while the modern kitchen features ample storage and high-quality fittings. Each of the three bedrooms is well proportioned, providing comfortable accommodation for families or professionals seeking extra space. The bathroom is stylishly appointed with contemporary fixtures, complementing the overall character of the home. Further benefits include ample storage options and thoughtfully designed living spaces that retain charming period features. Residents will appreciate the convenience of being within easy reach of vibrant local amenities, renowned restaurants, and excellent transport links, ensuring swift access to the City and beyond. This property offers an outstanding opportunity to enjoy the best of both classic architecture and modern living in a prime London location. Early viewing is highly recommended to fully appreciate the quality and appeal of this exceptional home.
Council Tax band: D


Tenure: Leasehold

- Private Garden
- Period Conversion
- Three Bedrooms

NATHAN K
REAL ESTATE
#NO1PROPERTYFINDER

Remington Street N1

Approx. Gross Internal Area 659 Sq Ft - 61.22 Sq M
Approx. Gross Communal Storage Area 161 Sq Ft - 14.96 Sq M
Approx. Gross Patio Area 104 Sq Ft - 9.66 Sq M

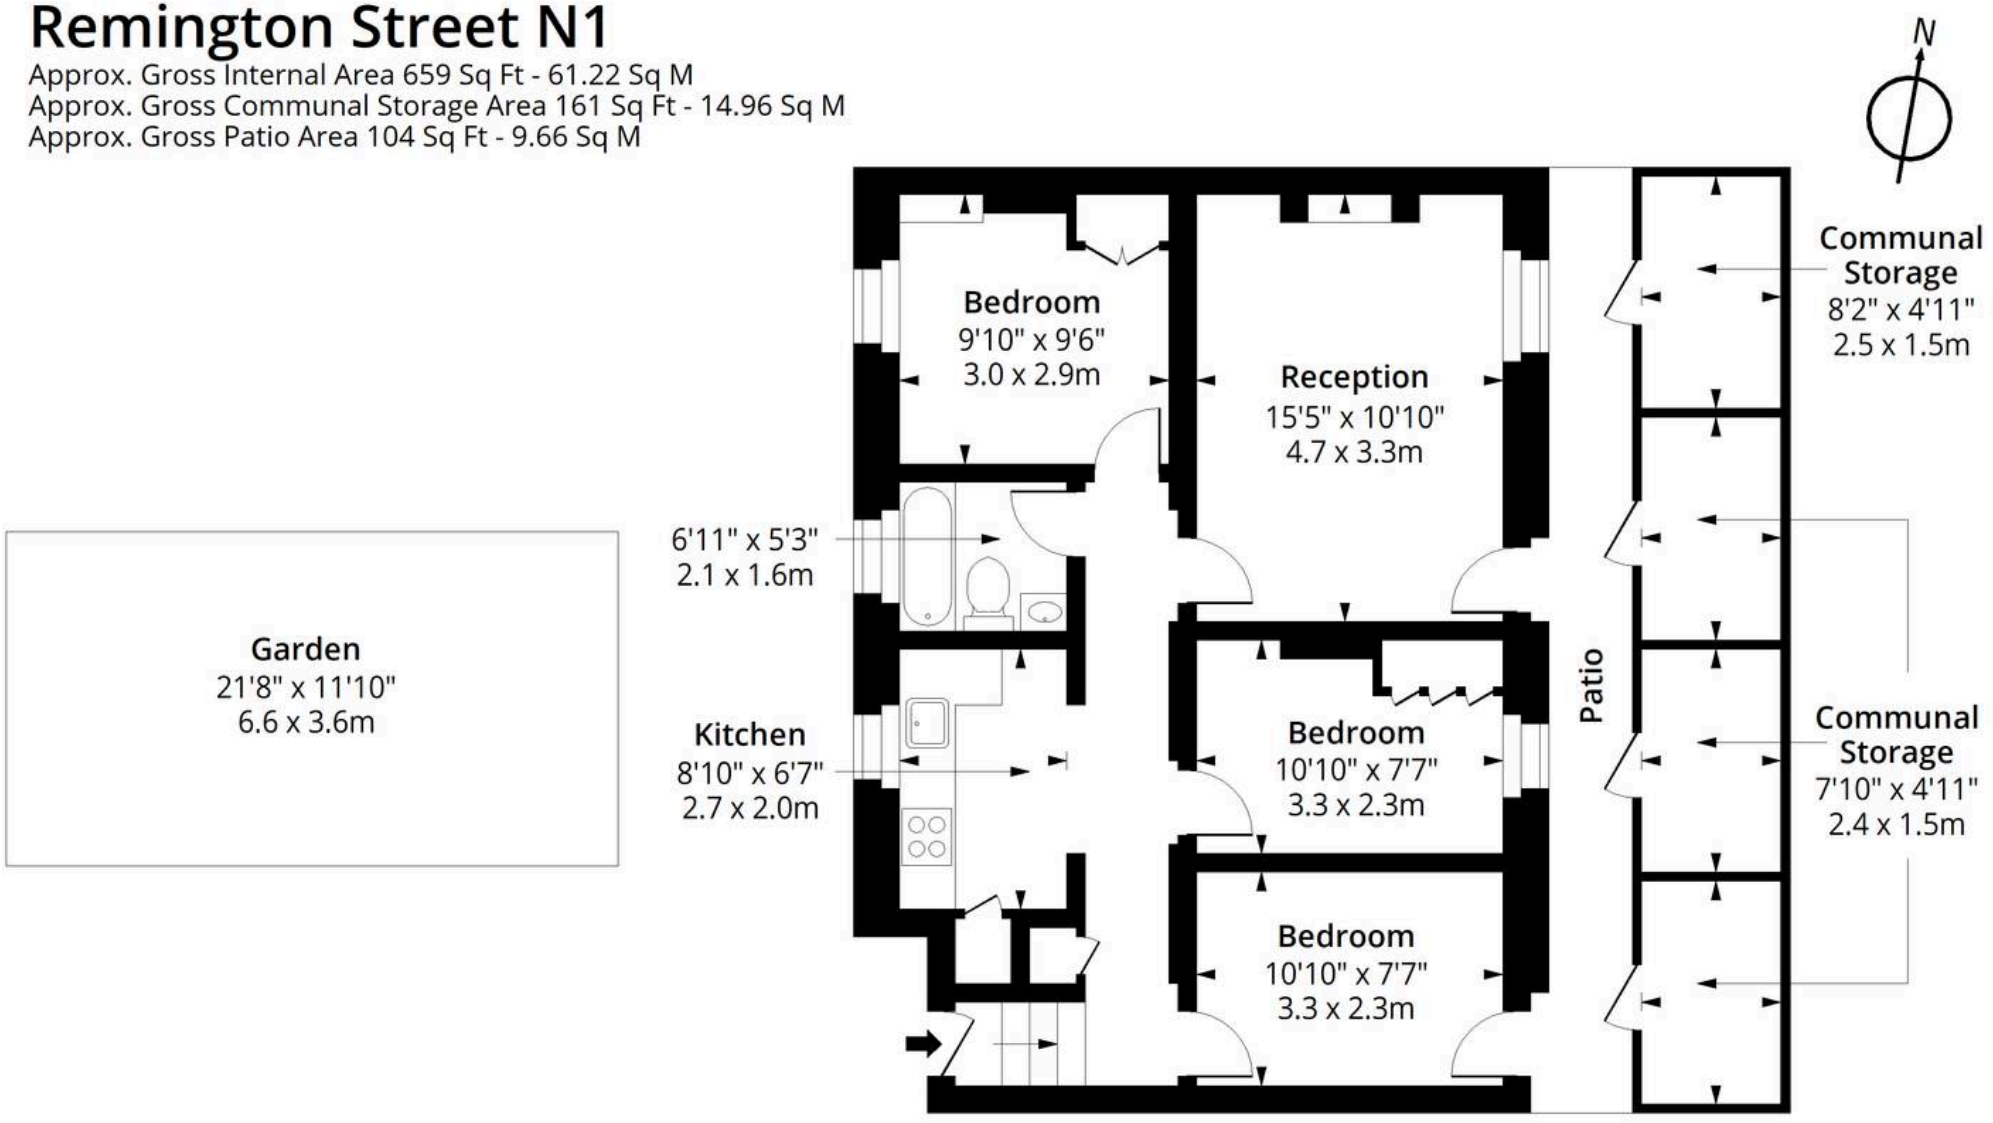

Lower Ground Floor

Floor Area 659 Sq Ft - 61.22 Sq M

RICS Certified Property Measurer

Measured according to RICS IPMS2. Floor plan is for illustrative purposes only and is not to scale. Every attempt has been made to ensure the accuracy of the f however all measurements, fixtures, fittings and data shown are an approximate interpretation for illustrative purposes only. 1 sq m = 10.76 sq feet.

NATHAN K REAL ESTATE
#NOIPROPERTYFINDER



Nathan K Real Estate

65 Amwell Street, London - EC1R 1UR

02034111143 • ec1@nathankrealestate.com • nathankrealestate.com

The Negotiator Awards 2025 SHORTLISTED

BEST Estate Agent Guide Awards 2026 WINNER