


# 29 The Meads Ongar Road, Brentwood

**£250,000**

# 29 The Meads Ongar Road

## Brentwood

Council Tax band: D

Tenure: Leasehold

EPC Energy Efficiency Rating: C

EPC Environmental Impact Rating: B

- First floor apartment
- Two bedrooms
- Retirement
- Gated
- No onward chain
- Virtual tour
- 3D Plans









**Agent note**
We have displayed the rooms as you view them and additional re dressed versions to give a better sense of size and possible style.

**Hallway (entrance)**
3' 4" x 7' 2" (1.02m x 2.18m)

**Kitchen / Living**
25' 7" x 9' 7" (7.80m x 2.92m)


**Bathroom**
4' 4" x 7' 6" (1.32m x 2.29m)

**Hallway (left wing)**
3' 9" x 11' 4" (1.14m x 3.45m)

**Bathroom 2**
5' 1" x 5' 4" (1.55m x 1.63m)

**Bedroom 1**
15' 5" x 9' 2" (4.70m x 2.79m)

**Bedroom 2**
12' 4" x 7' 8" (3.76m x 2.34m)

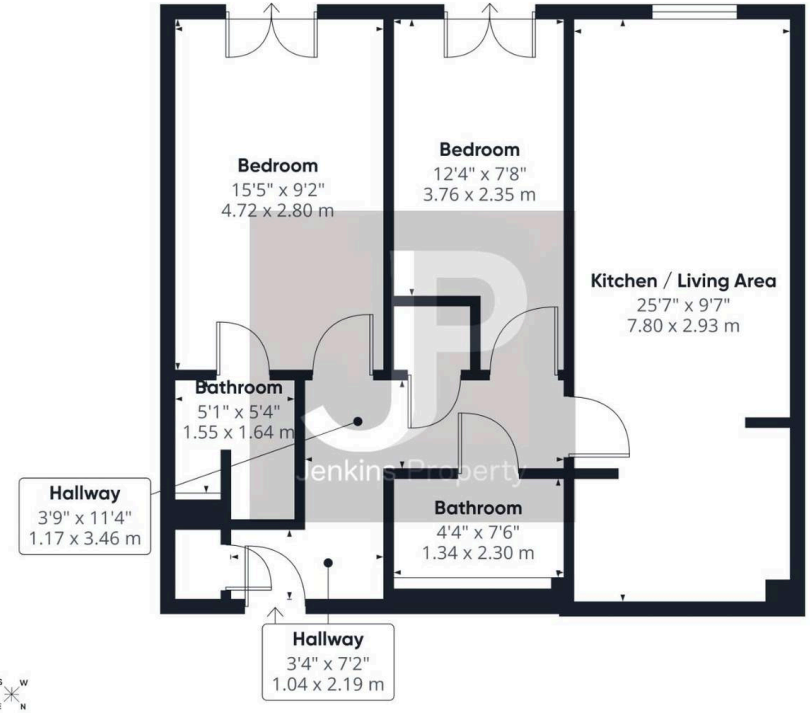


**Approximate total area**(1)

664 ft²

61.8 m²

(1) Excluding balconies and terraces

Calculations reference the RICS IPMS 3C standard. Measurements are approximate and not to scale. This floor plan is intended for illustration only.


GIRAFFE360







JP
Jenkins Property

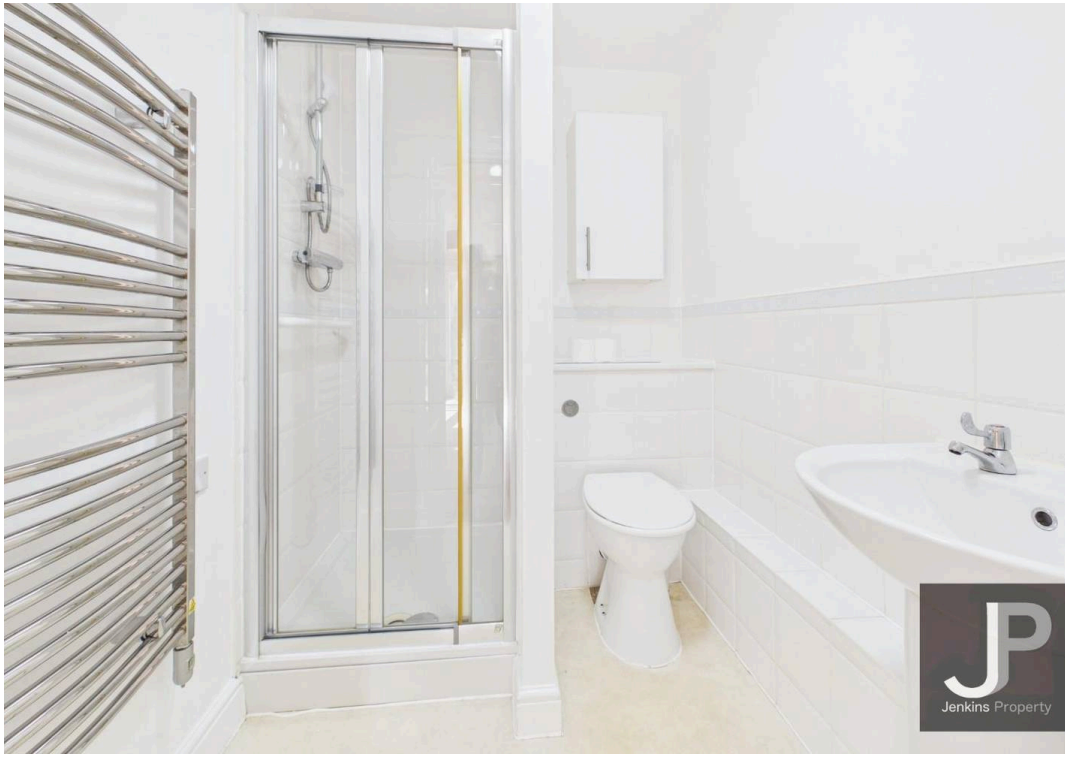


JP
Jenkins Property

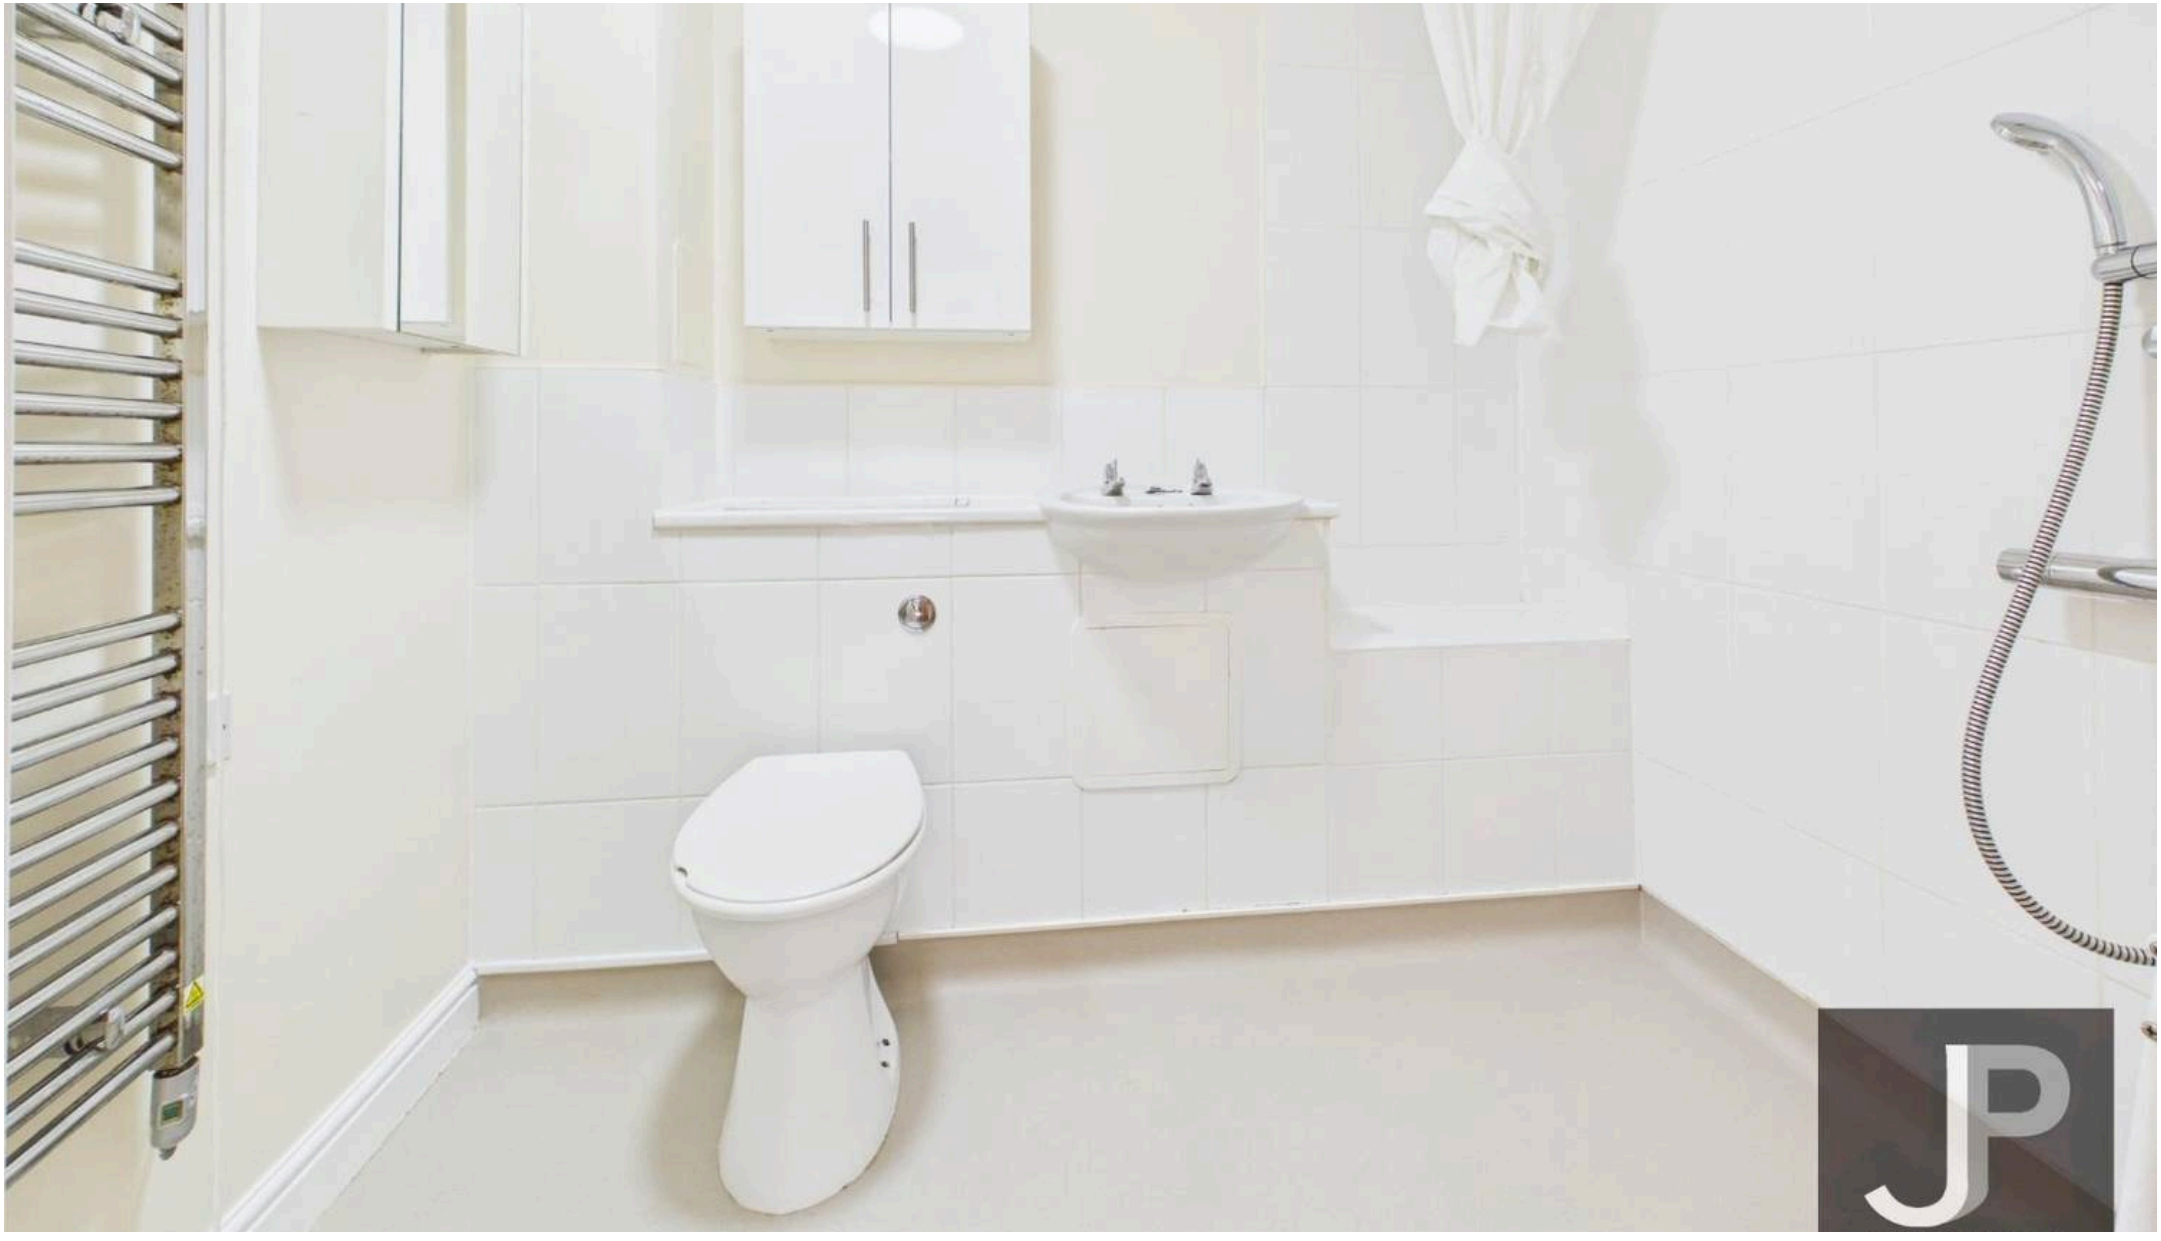


# Jenkins Property

**17 Ongar Road, Brentwood - CM15 9AU**

01277228620 • paul@jenkins-property.com • www.jenkins-property.com/