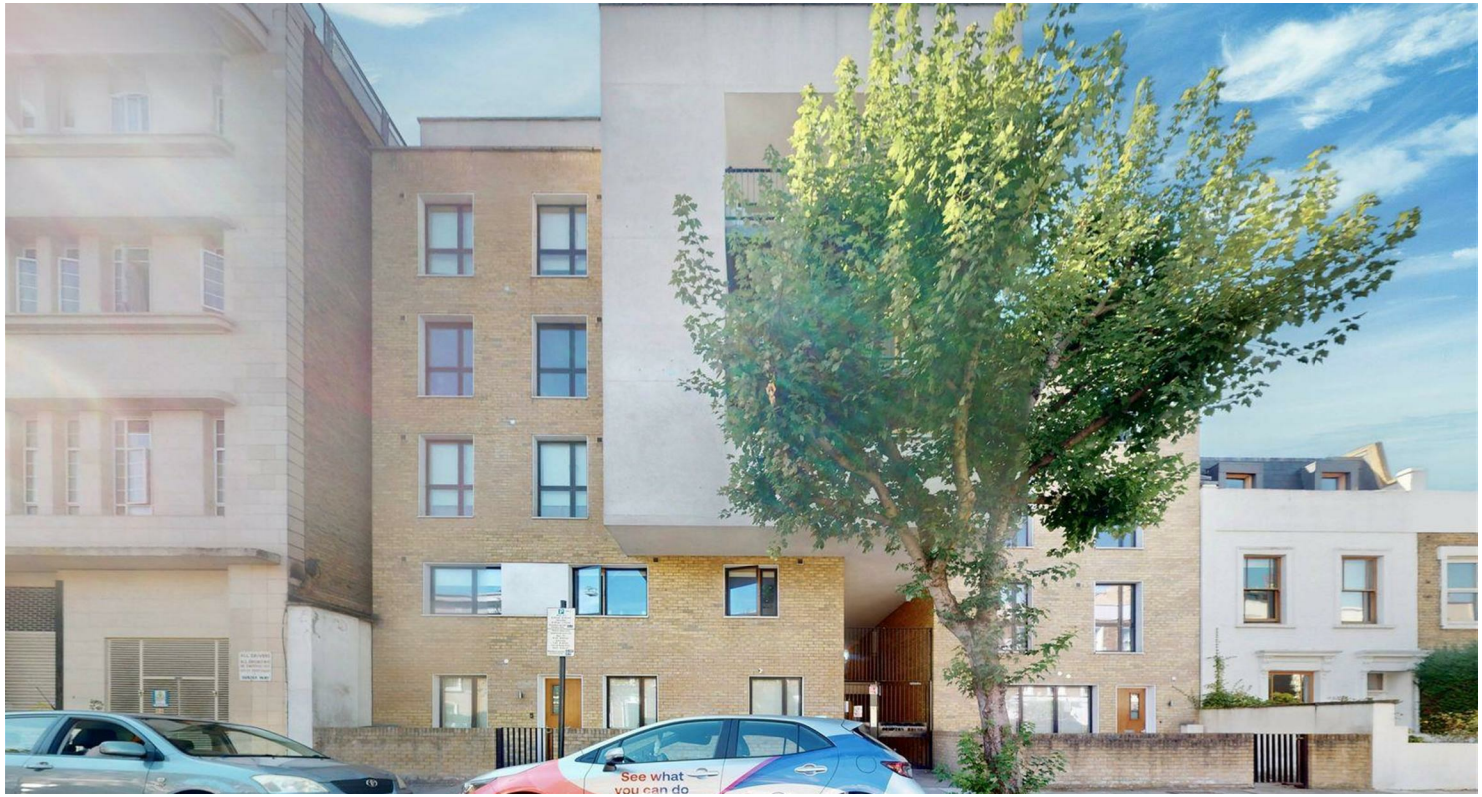

Compton House, Flat 13 16 Sussex Way, London, N7 6RS

£2,000 Per Month

Alwyne Estates 286 St Pauls Road, London, N1 2LH
02073593191

info@alwyne.co.uk
alwyne.co.uk

Flat 13 16 Sussex Way, London N7 6RS

A well presented, furnished one bedroom apartment situated in Compton House on Sussex Way, N7.

The property comprises a bright open plan kitchen and living area, a good sized double bedroom and a bathroom. A further benefit is the private balcony and private bike storage within the complex.

The flat is in a convenient location, close to local shops, restaurants, coffee shops and excellent transport links.

1 1 1 B

Council Tax Band: D

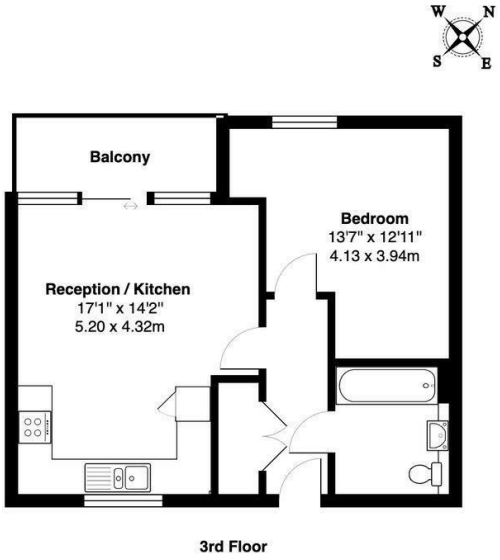

Compton House, Sussex Way N7

Total Gross Area: 492 ft² ... 45.7 m²

All measurements are approximate and for identification guideline purposes only, not to scale.
Compliant with the RICS code of measuring practice

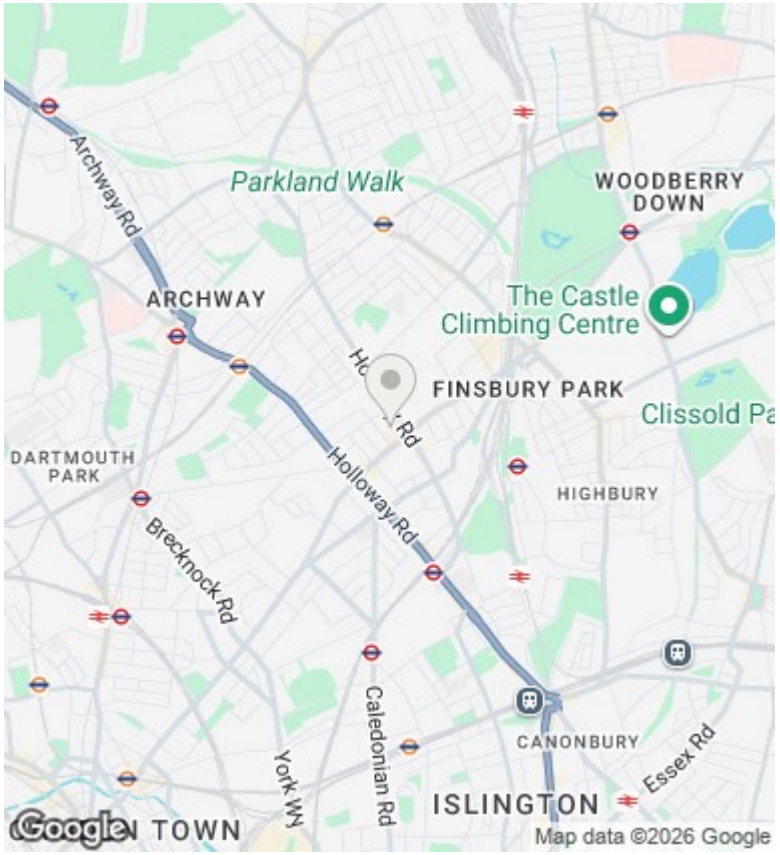

Directions

Viewings

Viewings by arrangement only. Call 02073593191 to make an appointment.

Council Tax Band

D

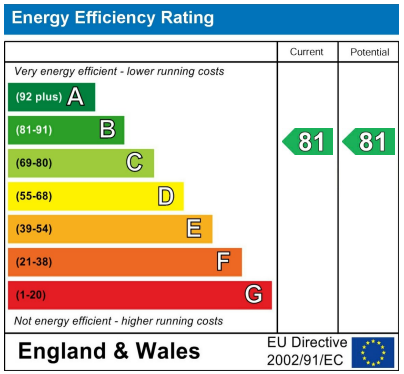

Alwyne Estates 286 St Pauls Road, London, N1 2LH
02073593191
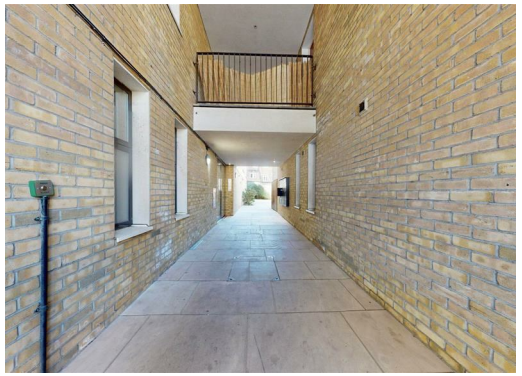
info@alwyne.co.uk
alwyne.co.uk