



Church Road, Great Plumstead - NR13 5AB

Guide Price £650,000

**STARKINGS
& WATSON**


HYBRID ESTATE AGENTS



Church Road

Great Plumstead, Norwich

Presenting a truly EXCEPTIONAL SIX BEDROOM DETACHED BUNGALOW, this SUBSTANTIAL SINGLE STOREY DWELLING with ANNEXE OPTIONS offers over 3100 SQ. FT. (stms) of beautifully modernised accommodation, all set within a HIGHLY SOUGHT-AFTER RURAL VILLAGE location close to the A47 and NDR. From the moment you arrive, the property's STRIKING AND UNIQUE DESIGN is immediately apparent, with a PRIVATE DRIVEWAY secured by ELECTRIC GATES, AMPLE PARKING, and a DOUBLE GARAGE providing both convenience and security. Step inside to discover a BRIGHT AND WELCOMING INTERIOR, where the HIGHLY FLEXIBLE LAYOUT allows for up to SIX BEDROOMS, catering to a wide range of family needs or multi-generational living. The THREE RECEPTION ROOMS include a generous SITTING ROOM complete with WOOD BURNER and stunning BI-FOLDING DOORS, a separate DINING ROOM, and an impressive 22' FAMILY ROOM which could form the HEART of the ANNEXE. Three well-appointed BATH/SHOWER ROOMS ensure comfort and practicality for busy households.

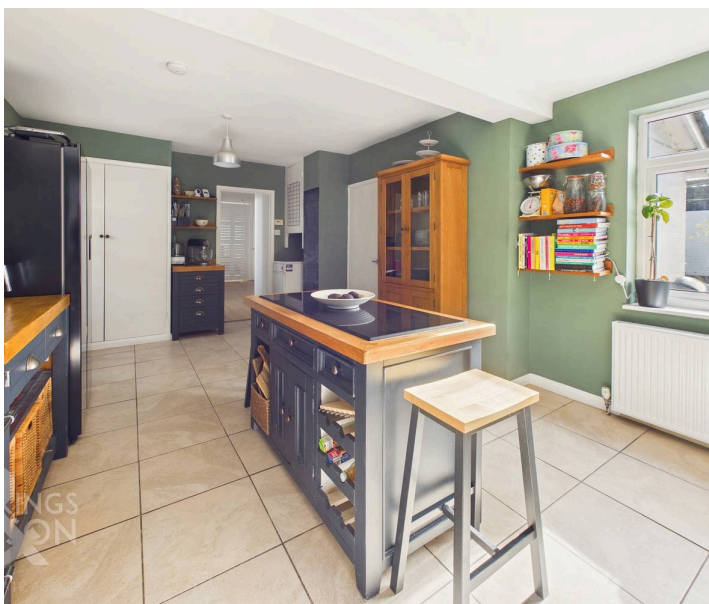


Every room has been thoughtfully presented, with MODERN FINISHES and IMMACULATE DETAILING throughout, creating an inviting and versatile home ideal for entertaining, relaxing, or working from home. Welcoming HALLWAYS are well dressed, whilst a UTILITY ROOM is practical, with a second KITCHEN creating the perfect addition to an annexe setup. THE GREAT OUTDOORS truly sets this property apart. Step through the bi-folding doors onto an EXPANSIVE PATIO, perfect for AL FRESCO DINING or summer gatherings with friends and family. The patio seamlessly transitions to a LARGE LAWN, offering ample space for children to play or pets to roam safely. A RAISED DECKING AREA provides an additional spot to enjoy the sunshine, morning coffee, or evening drinks. The grounds are beautifully landscaped with mature bushes and trees, ensuring privacy and a tranquil setting.

Council Tax band: E

Tenure: Freehold

EPC Energy Efficiency Rating: E

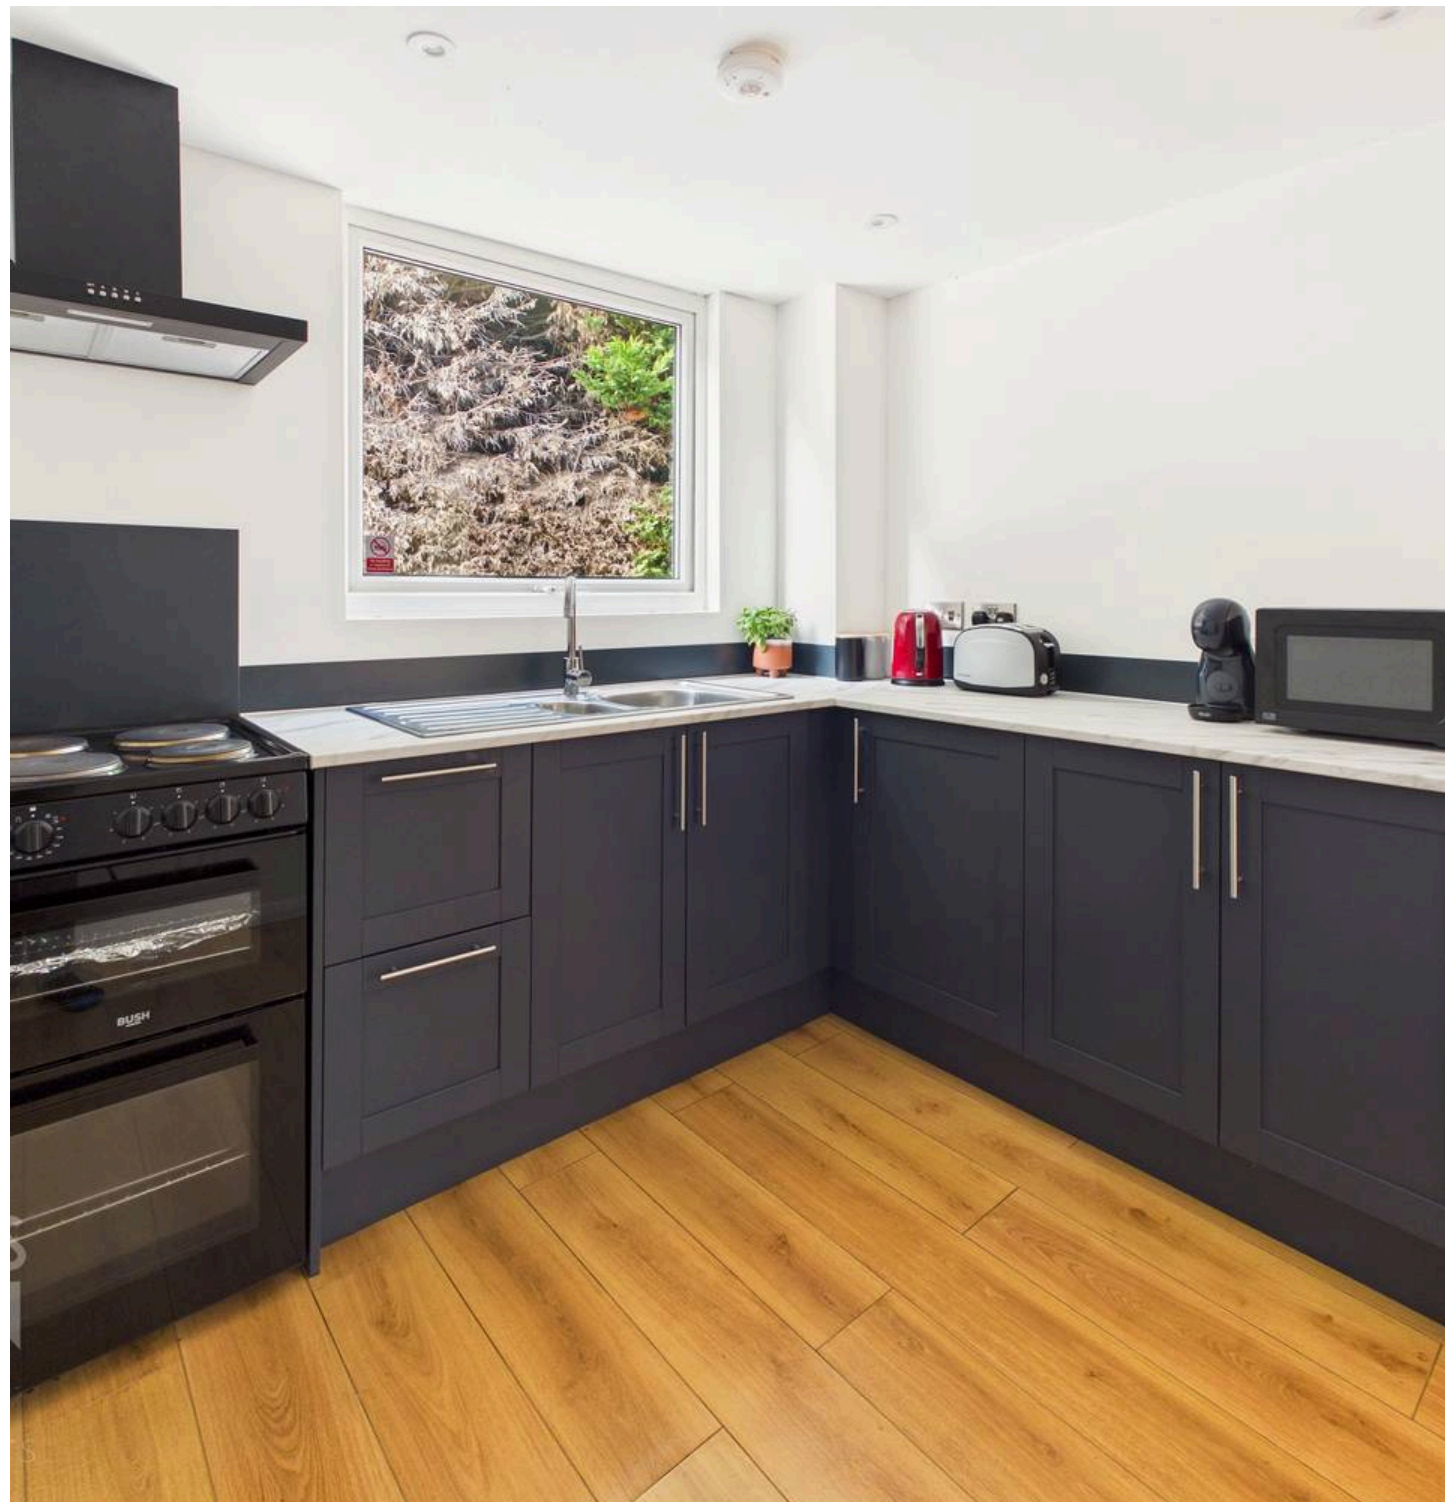

- Substantial Detached Single Storey Dwelling & Annexe
- Approx. 0.39 Acre Plot (stms) Backing Onto Green Space
- Private Driveway with Electric Gates, Ample Parking & Double Garage
- Over 3100 Sq. ft (stms) of Accommodation
- Highly Flexible Layout with Up to Six Bedrooms
- Three Reception Rooms including the 22' Annexe/Family Room
- Three Bath/Shower Room Facilities
- Excellent Rural Village Setting Close to the A47 & NDR

The Broadland Village of Great Plumstead is located East of the Cathedral City of Norwich within easy access to the Norfolk Broads, and some four miles from the City Centre of Norwich. The village itself offers various green spaces and within close proximity of the village is the Little Plumstead Primary School and Blofield Primary School which was rated the second best school in Norfolk.

SETTING THE SCENE

Set back from the road, timber electric gates open up to a hard standing driveway, with the double garage accessed via twin sets of double doors. Screened behind mature hedging, the gardens and driveway are open plan, with a footpath taking you to the front door.

THE GRAND TOUR

Once inside, the porch entrance is finished with tiled flooring for ease of maintenance, whilst the main hall entrance leads off, creating a bridge to the bedroom and living accommodation. Four bedrooms sit towards the front of the property, with one currently used as a study/snug, and two including built-in wardrobes. Sitting opposite, the large family bathroom includes a bath with attractive tiling and storage space. The shower room is finished in a similar style with tiled walls and flooring, along with a heated towel rail. From the hall, the dining room leads off, with a door and window to the garden, wood flooring under foot, and a door to the kitchen.

An opening takes you to the formal sitting room, continuing with wood flooring, built-in storage, feature fireplace with a wood burner, and bi-folding doors to the rear garden. The kitchen is located adjacent, with a freestanding set of floor units, including solid wood surfaces, and space for a Range style electric cooker. Space is provided for general white goods, with further storage to the corner. The internal utility/lobby provides a link to the annexe, with garden access and space for further white goods. The modern kitchen offers an L-shaped range of floor standing units, with space for a cooker. Wood effect flooring flows through the space, with a door to the modern shower room. Complete with a contemporary three piece suite, a double shower cubicle includes an electric shower, with built-in storage, Aqua-board splash-backs and a heated towel rail. Double doors make a grand entrance to the family room, sitting under a vaulted ceiling and high windows, along with French doors and a bank of glazing which floods the room with natural light. Wood flooring flows through the space, with doors taking you to two further double bedrooms, both finished with electric heating and wood flooring.


FIND US

Postcode : NR13 5AB

What3Words : ///wells.trials.puns

VIRTUAL TOUR

View our virtual tour for a full 360 degree view of the interior of the property.

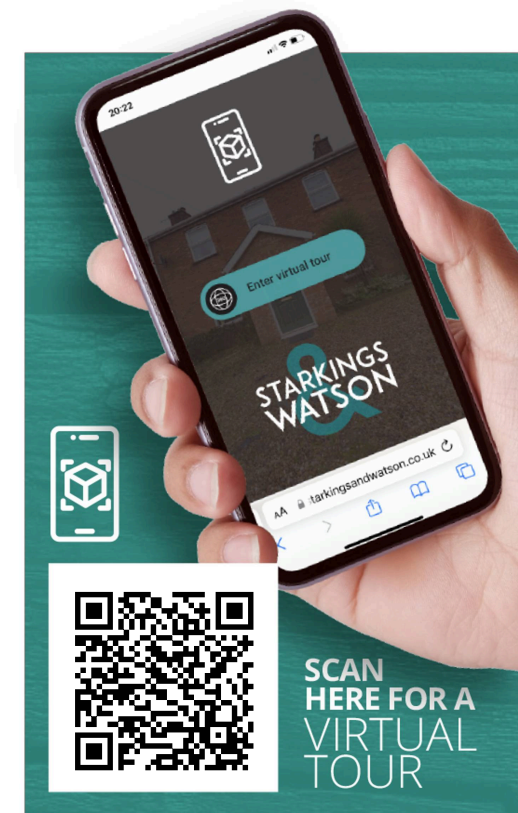






THE GREAT OUTDOORS

Stepping through the bi-folding doors from the sitting room, you will find an extensive patio covering the vast area. With external lighting, this is the perfect space for outside dining and entertaining, whilst enjoying privacy and seclusion. Walking around the side of the property, you will find a large lawned area which is family friendly. A raised decked seating area provides further space for enjoying the warmer weather, whilst a picket fence and gate takes you to the front of the property, again with external lighting. To the left of the property, another lawned is surrounded by mature hedges and trees, with a green house and raised vegetable beds.



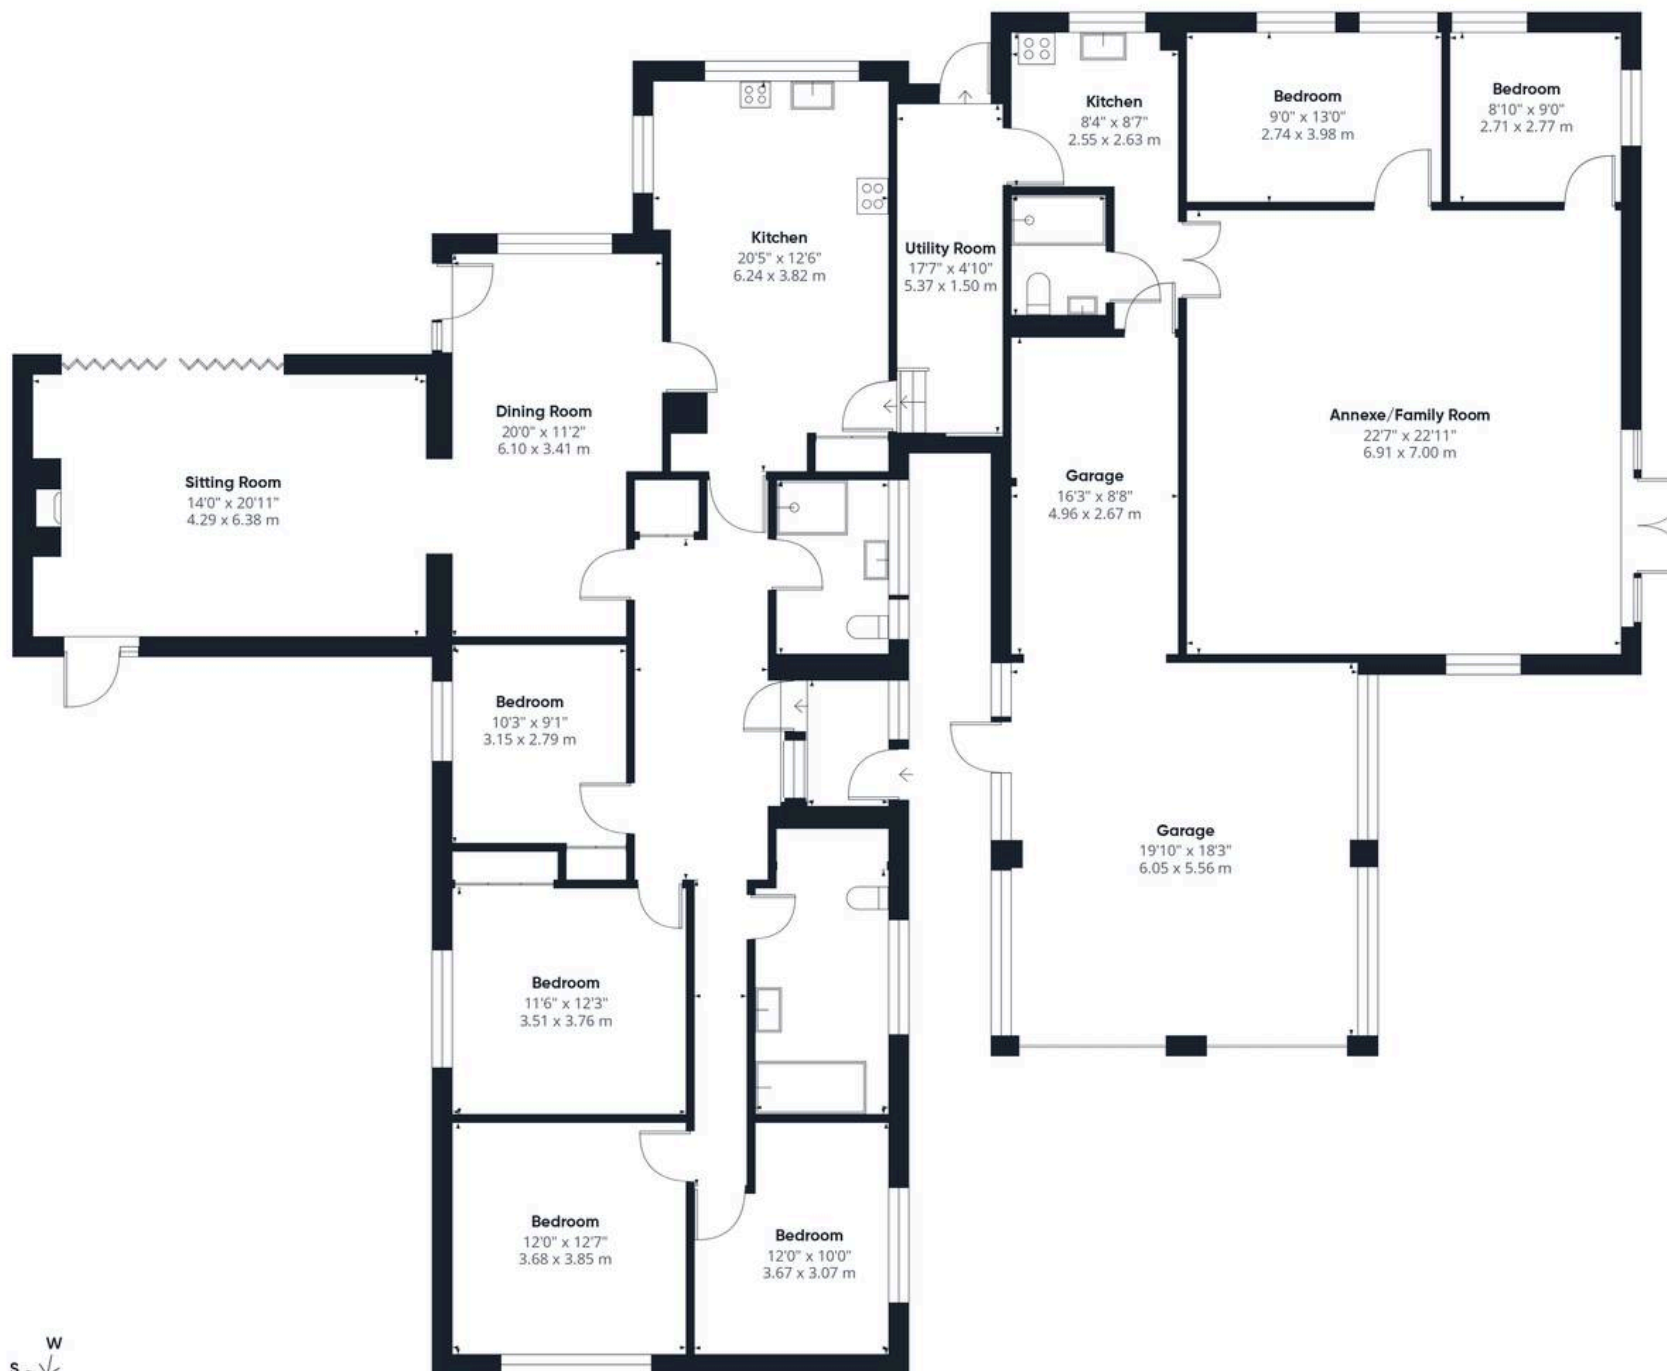

Approximate total area⁽¹⁾

3108 ft²
288.8 m²

(1) Excluding balconies and terraces

Calculations reference the RICS IPMS 3C standard. Measurements are approximate and not to scale. This floor plan is intended for illustration only.

GIRAFFE360



Starkings & Watson Hybrid Estate Agents

Roxburgh House, Rosebery Business Park Mentmore Way - NR14 7XP

01603 336116 • centralisedhub@starkingsandwatson.co.uk • starkingsandwatson.co.uk/

Disclaimer: Whilst every care has been taken to prepare these sales particulars, they are for guidance purposes only. All measurements are approximate are for general guidance purposes only and whilst every care has been taken to ensure their accuracy, they should not be relied upon and potential buyers are advised to recheck the measurements.