



Second & Third Floor Flat, 27 Lansdowne Street, Hove

Offers Over £300,000

**MANSELL
McTAGGART**
Trusted since 1947



Mansell McTaggart Hove

170 Church Road, Hove - BN3 2DJ


01273 044929

hove@mansellmctaggart.co.uk

www.mansellmctaggart.co.uk/branch/hove/



Approximate Gross Internal Area (Excluding Eaves) = 73.94 sq m / 795.86 sq ft

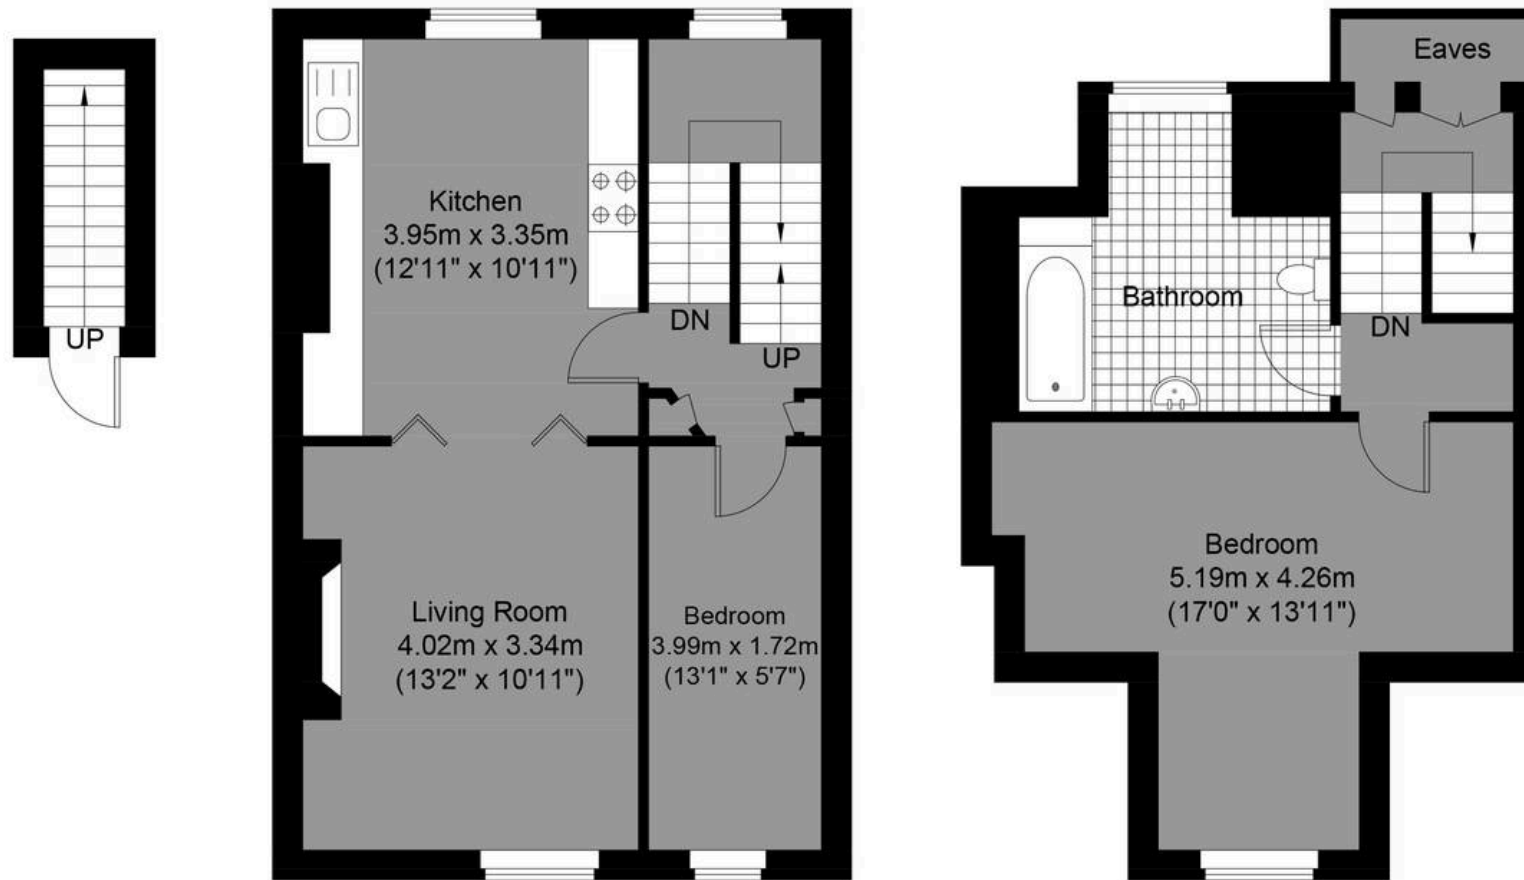

**MANSELL
McTAGGART**
— Trusted since 1947 —

Lansdowne Street

Second Floor
Approximate Floor Area
22.38 sq ft (2.08 sq m)

Third Floor
Approximate Floor Area
448.20 sq ft (41.64 sq m)



Forth Floor
Approximate Floor Area
325.28 sq ft (30.22 sq m)

Illustration for identification purposes only, measurements are approximate, not to scale.

© Mansell McTaggart

Second & Third Floor Flat

27 Lansdowne Street, Hove

Council Tax band: TBD

Tenure: Share of Freehold

- Second & Third Floor Maisonette In Central Hove
- Sold With No Onwards Chain & Share Of Freehold
- Large Modern Fitted Bathroom With Shower Over Bath & Lots Of Natural Light
- Walking Distance To Seafront, Hove Train Station & Western Road Shops, Bars & Restaurants
- Through Kitchen/Living Room With Dual Aspect Views
- Modern Kitchen With Ample Storage, Gas Cooker & Hob & Space For Dining Room
- Two Bedrooms With Master On The Top Floor
- Exclusive To Mansell McTaggart

