



FOSTER
& CO.

Dyke Road Avenue



Hove, BN3 6DA

Asking price £1,500,000

A substantial and beautifully appointed detached family home, occupying an enviable position on the highly desirable Dyke Road Avenue in Hove. Offering approximately 2,340 sq ft of accommodation, excluding the detached garage, this impressive property provides generous and versatile living space arranged over two floors.




- Substantial detached family home
- Highly desirable Dyke Road Avenue location
- Approximately 2,340 sq ft of accommodation
- Four generous bedrooms
- Impressive principal bedroom with en-suite
- Spacious living room with garden access
- Stylish kitchen/breakfast room with island
- Multiple reception rooms & study
- Beautifully established private gardens
- Detached garage & off-road parking

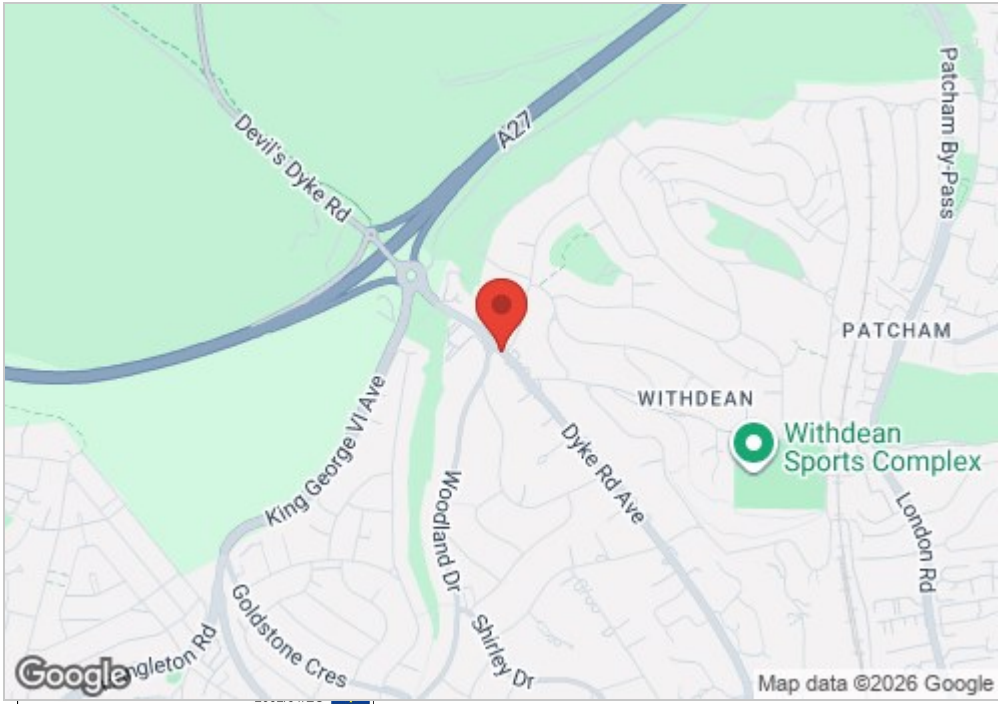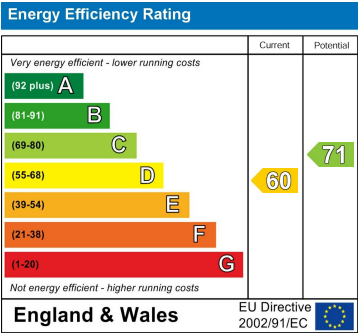

DYKE ROAD AVENUE

Approx. Gross Internal Floor Area (Excluding Garage) = 217.41 sq m / 2340.18 sq ft
Illustration for identification purposes only, measurements are approximate, not to scale.

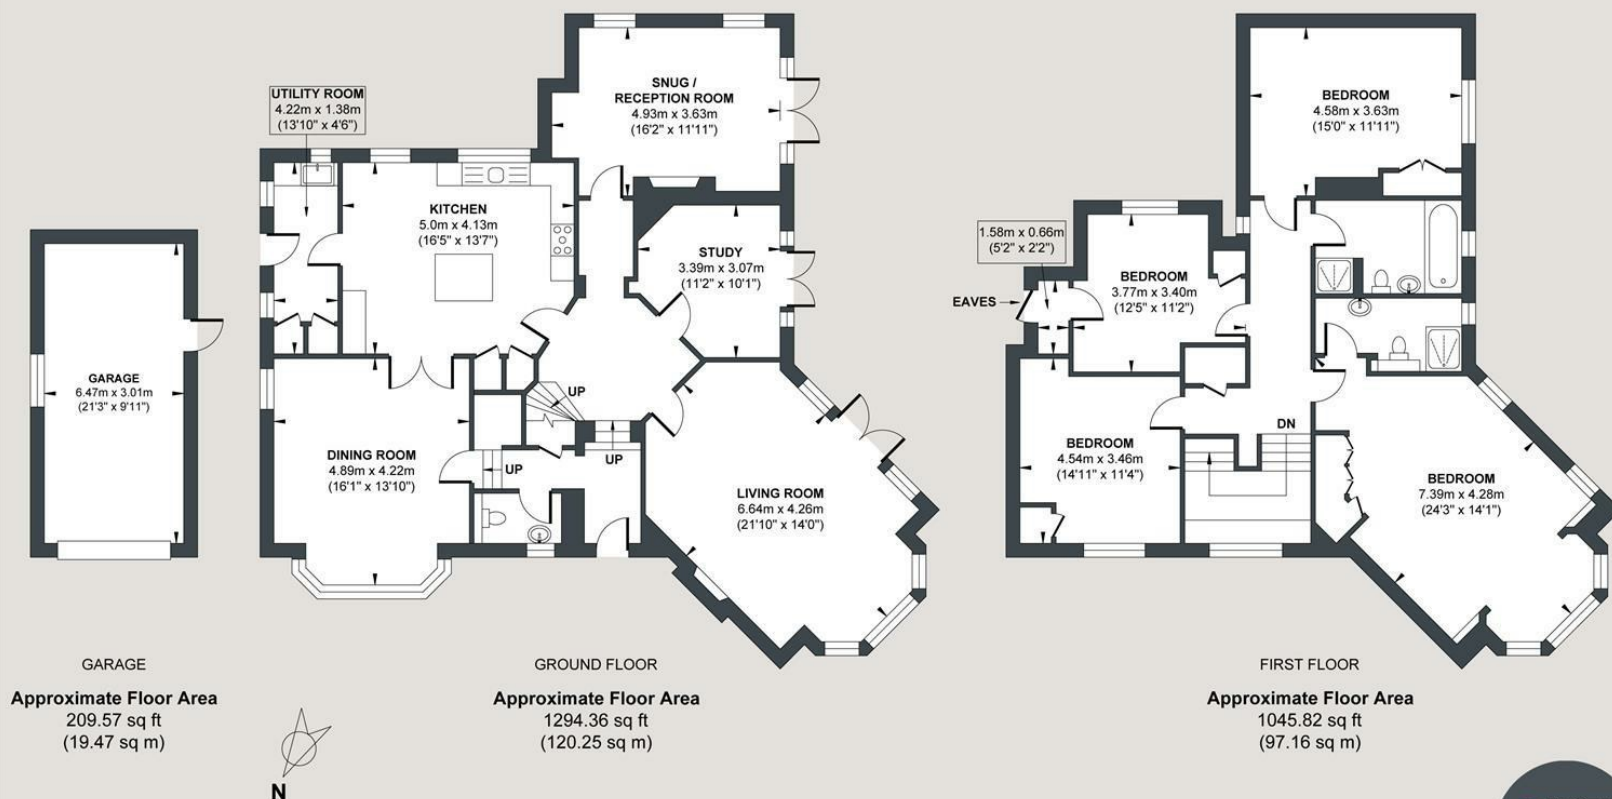

Foster & Co and their clients give notice that:

These sales particulars do not constitute any part of an offer of contract and are for guidance for prospective purchases only and should be not relied upon as a statement of fact.

We are not to be held responsible for material information that has not been given to us by our client at the time of marketing.

All measurements are approximate



