

Cornwall Grove, London, W4

Guide Price £1,100,000

WHITMAN & CO.

SALES · LETTINGS · COMMERCIAL



A well-presented three-bedroom Victorian house, offering an excellent balance of living and entertaining space in this sought after residential area within close proximity of numerous amenities.

The property comprises three double bedrooms, luxury bathroom, 28’ through reception room, 17’ John Lewis kitchen/breakfast room, cloakroom, and private south facing landscaped garden.

Ideally located within close proximity of Turnham Green Tube Station, and the extensive range of shops, bars and restaurants on Chiswick High Road. Offered for sale with no onward chain.








Cornwall Grove, W4


Approximate gross internal area

116.76 sq m / 1257 sq ft

Key :
CH - Ceiling Height

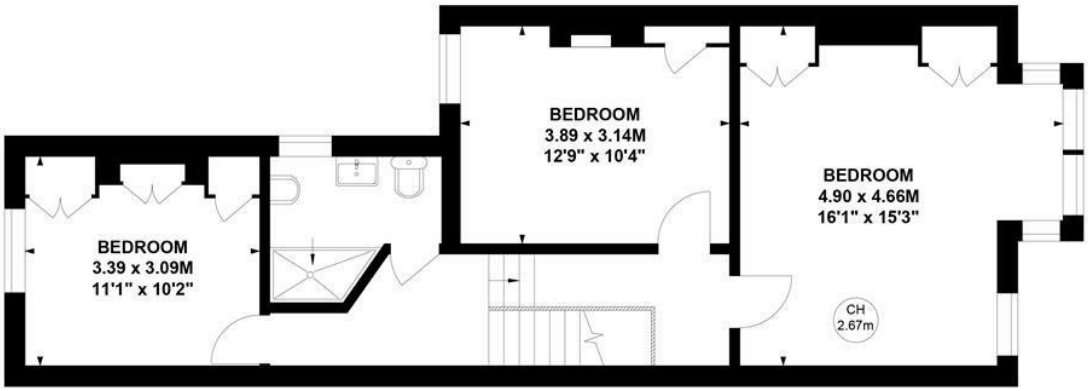

First Floor

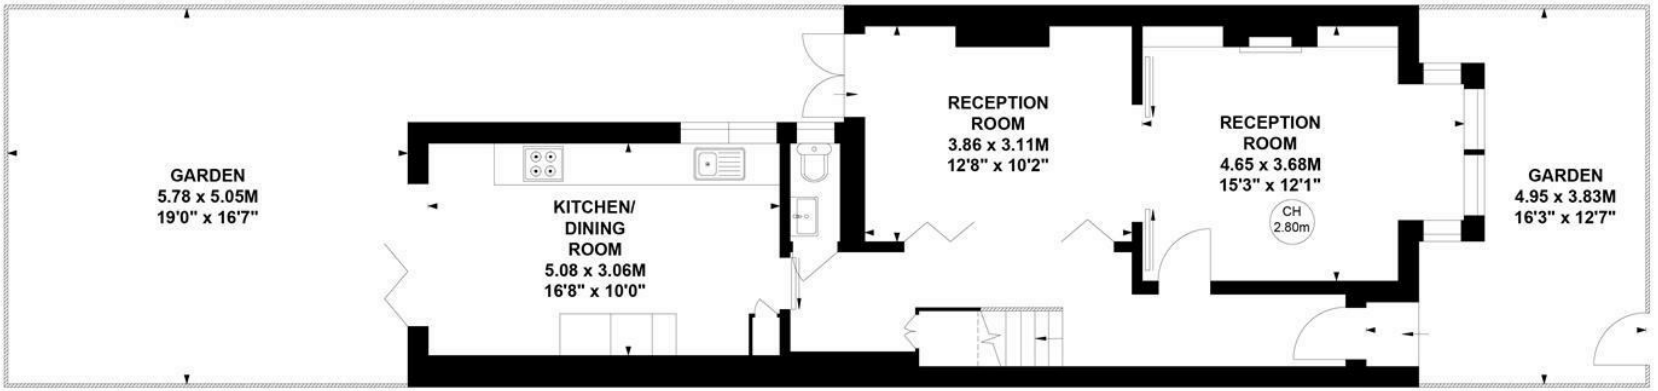


Ground Floor

Not to scale, for guidance only and must not be relied upon as a statement of fact.
All measurements and areas are approximate only

- Three double bedrooms
- Through reception room
- Private south facing landscaped garden
- Luxury Bathroom
- John Lewis kitchen/breakfast room
- No onward chain

Tenure - Freehold
Local Authority - Hounslow
Council Tax - F

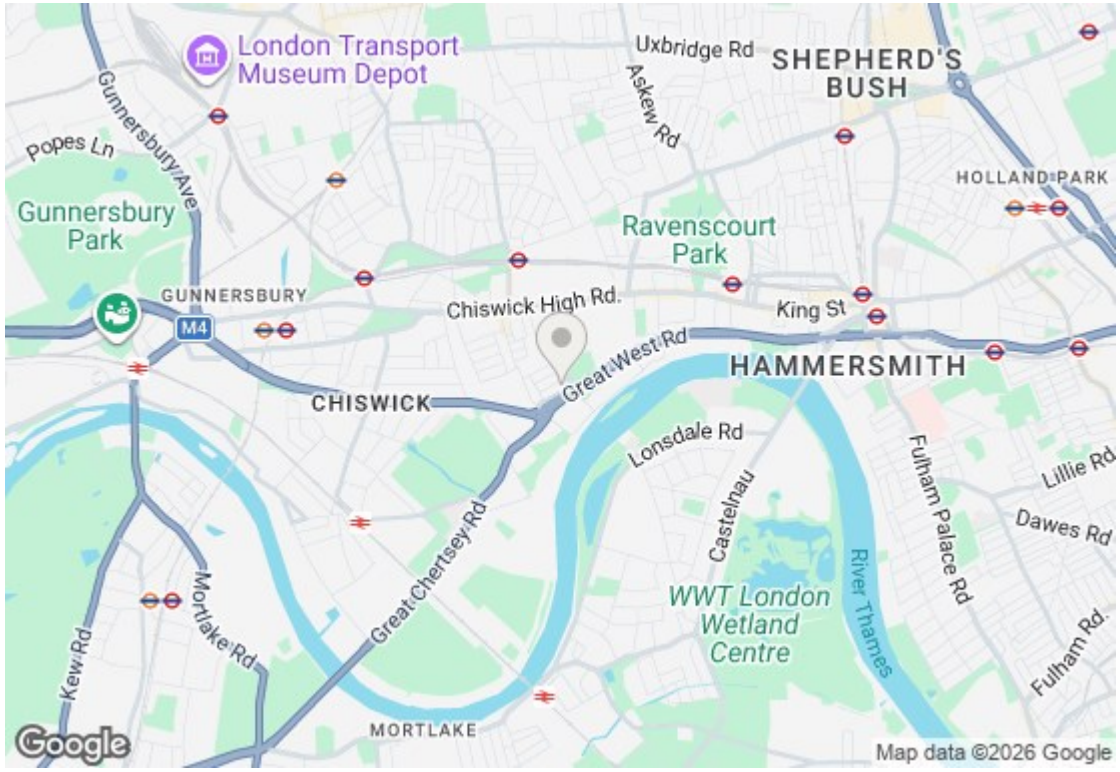
London Transport Museum Depot
Uxbridge Rd
SHEPHERD'S BUSH
Askew Rd
Gunnersbury Ave
Popes Ln
HOLLAND PARK
Gunnersbury Park
Ravenscourt Park
GUNNERSBURY
M4
Chiswick High Rd.
King St
Great West Rd
HAMMERSMITH
CHISWICK
Lonsdale Rd
Castelnau
Fulham Palace Rd
Lillie Rd
Dawes Rd
Great Chertsey Rd
Mortlake Rd
Kew Rd
WWT London Wetland Centre
River Thames
Fulham Rd
MORTLAKE
Google
Map data ©2026 Google





