GROUND FLOOR FLAT
9 FROGNAL LANE
HAMPSTEAD
LONDON
NW3

Bargets Estate Agents



Private Garden

Gated & Parking



A lovely period conversion on the ground floor of this large house situated on the corner of Frognal Lane and Greenaway Gardens, benefiting from its own private garden and parking for several cars behind gates.

The property is located within walking distance of Hampstead underground station, and all of its boutique shops, cafes and restaurants. This is available either furnished or unfurnished.

Accommodation comprises: 3 double bedrooms, en-suite bathroom, 2 further en-suite shower rooms, guest cloakroom, reception room, fully fitted kitchen with large dining area, garden, parking.

PRICE

£2,600
Per Week
Subject to Contract








PRIVATE
HIGHGROVE
THE LIGHT OF NEW YORK
Tehran


gardener










Frognal Lane, NW3

Approximate Gross Internal Area
191 sq m/ 2057 sq ft

Not to Scale, for identification only

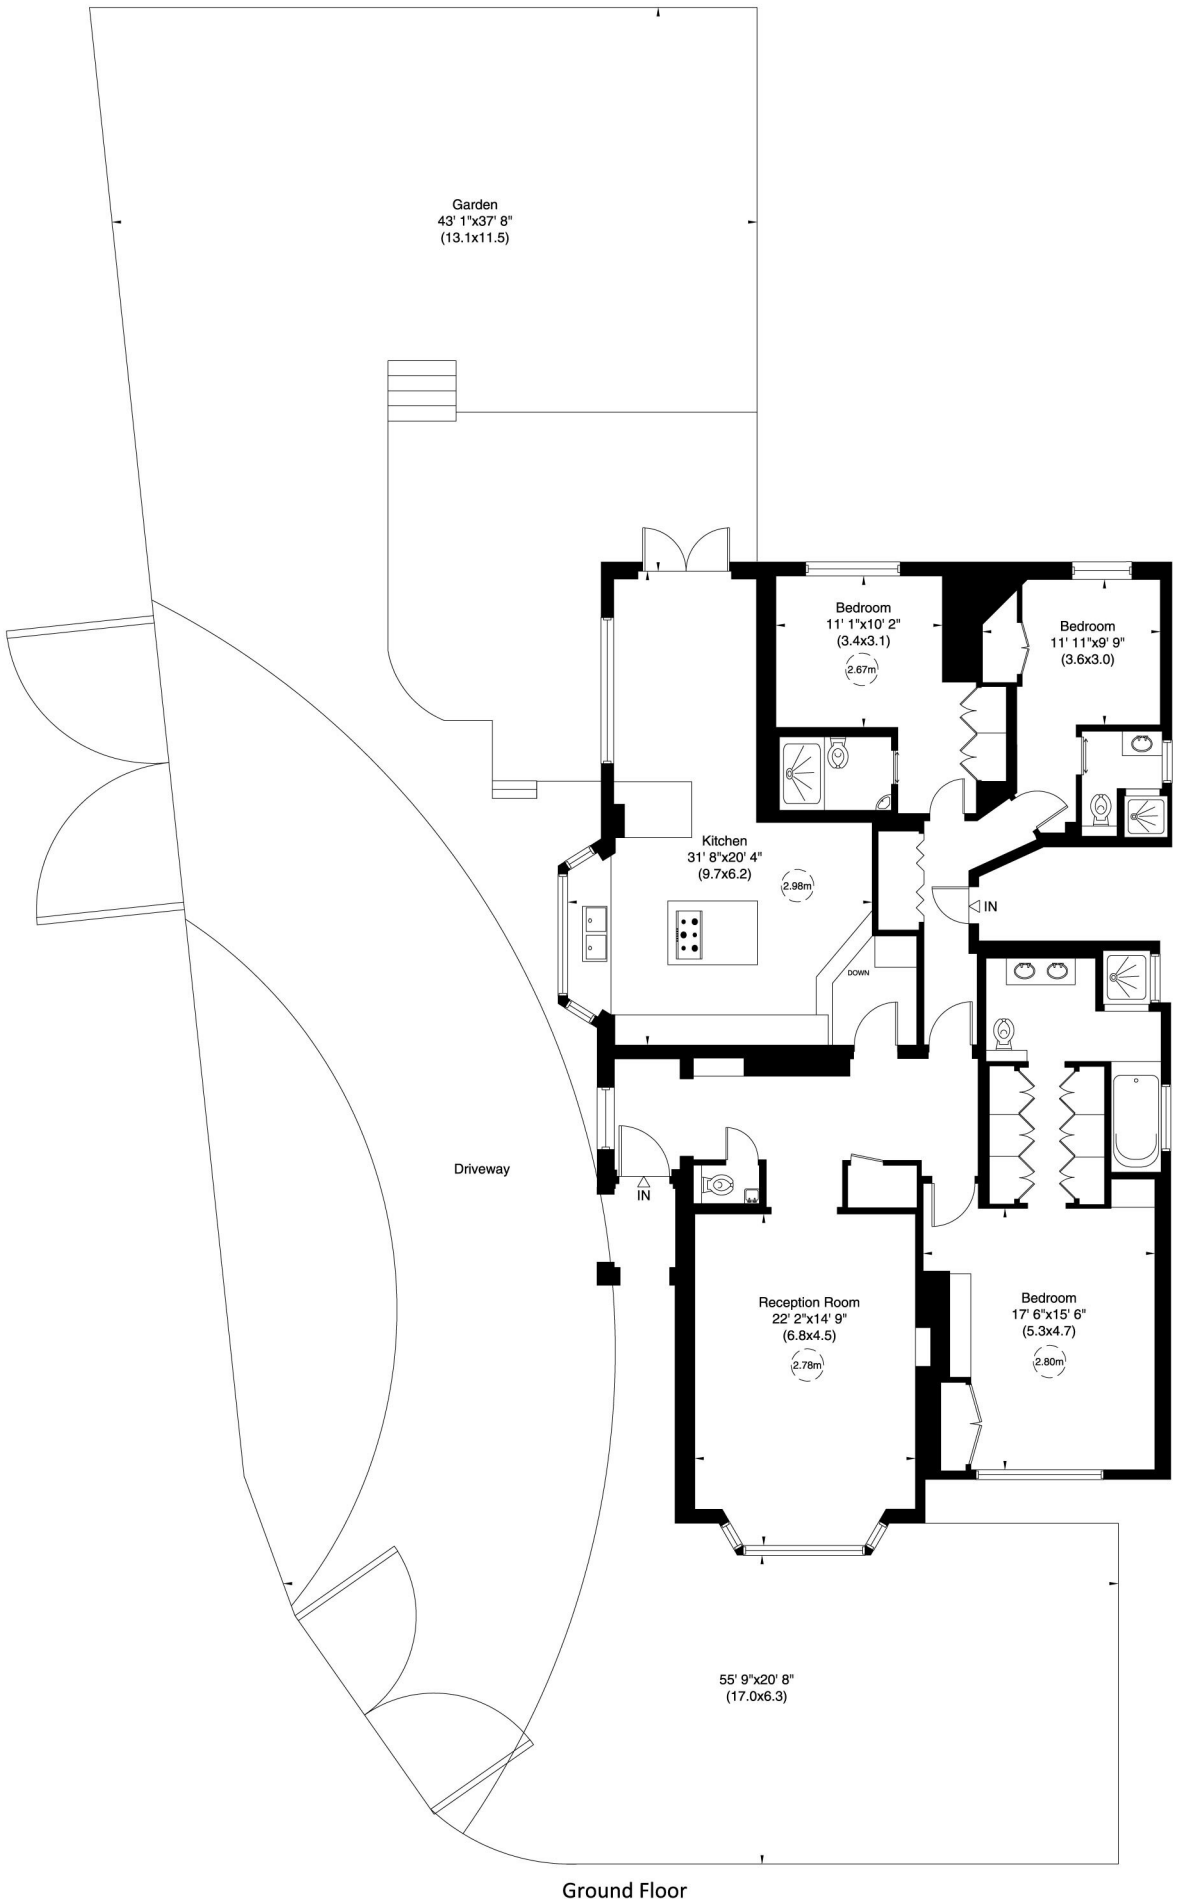

Ground Floor

For guidance only and must not be relied upon as a statement of fact or used for valuation purposes.
All measurements and areas are approximate only (and have been prepared in accordance with the current edition of the RICS Code of Measuring Practice).