


Flat 2, 142 Abbotsbury Road, Weymouth - DT4 0JY

£172,500

DIRECT MOVES





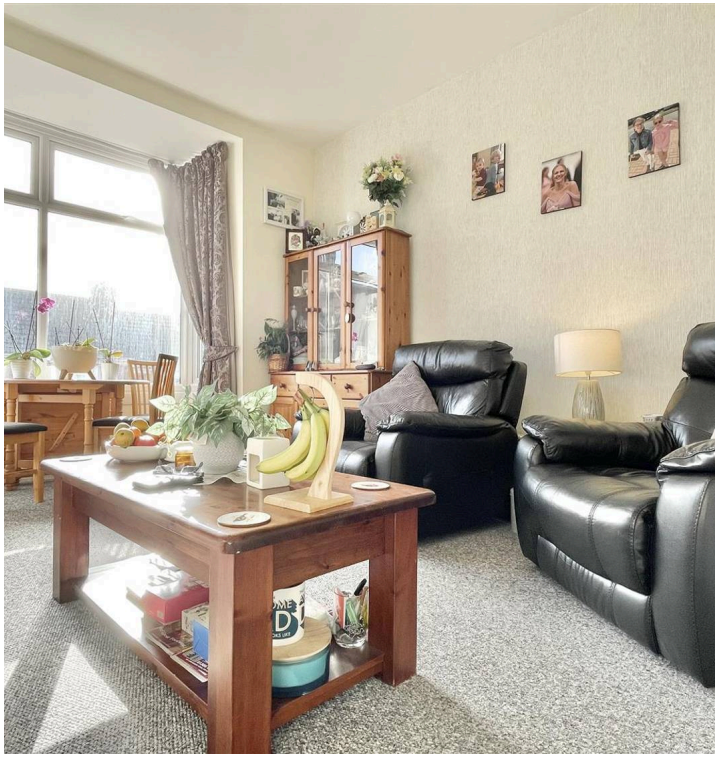



Flat 2

142 Abbotsbury Road, Weymouth

Council Tax band: TBD

Tenure: Leasehold

EPC Energy Efficiency Rating: C

EPC Environmental Impact Rating: C

- Unexpectedly Re-Available. Vendor Suited.
- Subway tile backsplash
- Contemporary bathroom with walk-in shower and an additional W/C located on the tops floor
- Three spacious bedrooms flooded with natural light
- Private outdoor seating area with storage shed
- Attractive features including large bay windows
- Private outdoor seating area
- Secure external storage shed to the front
- Modern kitchen with integrated appliances and wooden counter tops

DIRECT MOVES







Bedroom 3/Office

Wc

Kitchen

Lounge

Bedroom 2

Bedroom 1

Wc

Bedroom 3/Office

Wc

Kitchen

Lounge

Bedroom 2

Bedroom 1

Wc







Bedroom 3/Office

Wc

Kitchen

Lounge

Bedroom 2

Bedroom 1

Wc

Bedroom 3/Office

Wc

Kitchen

Lounge

Bedroom 2

Bedroom 1

Wc







DIRECT MOVES




First Floor



Second Floor

DIRECT MOVES

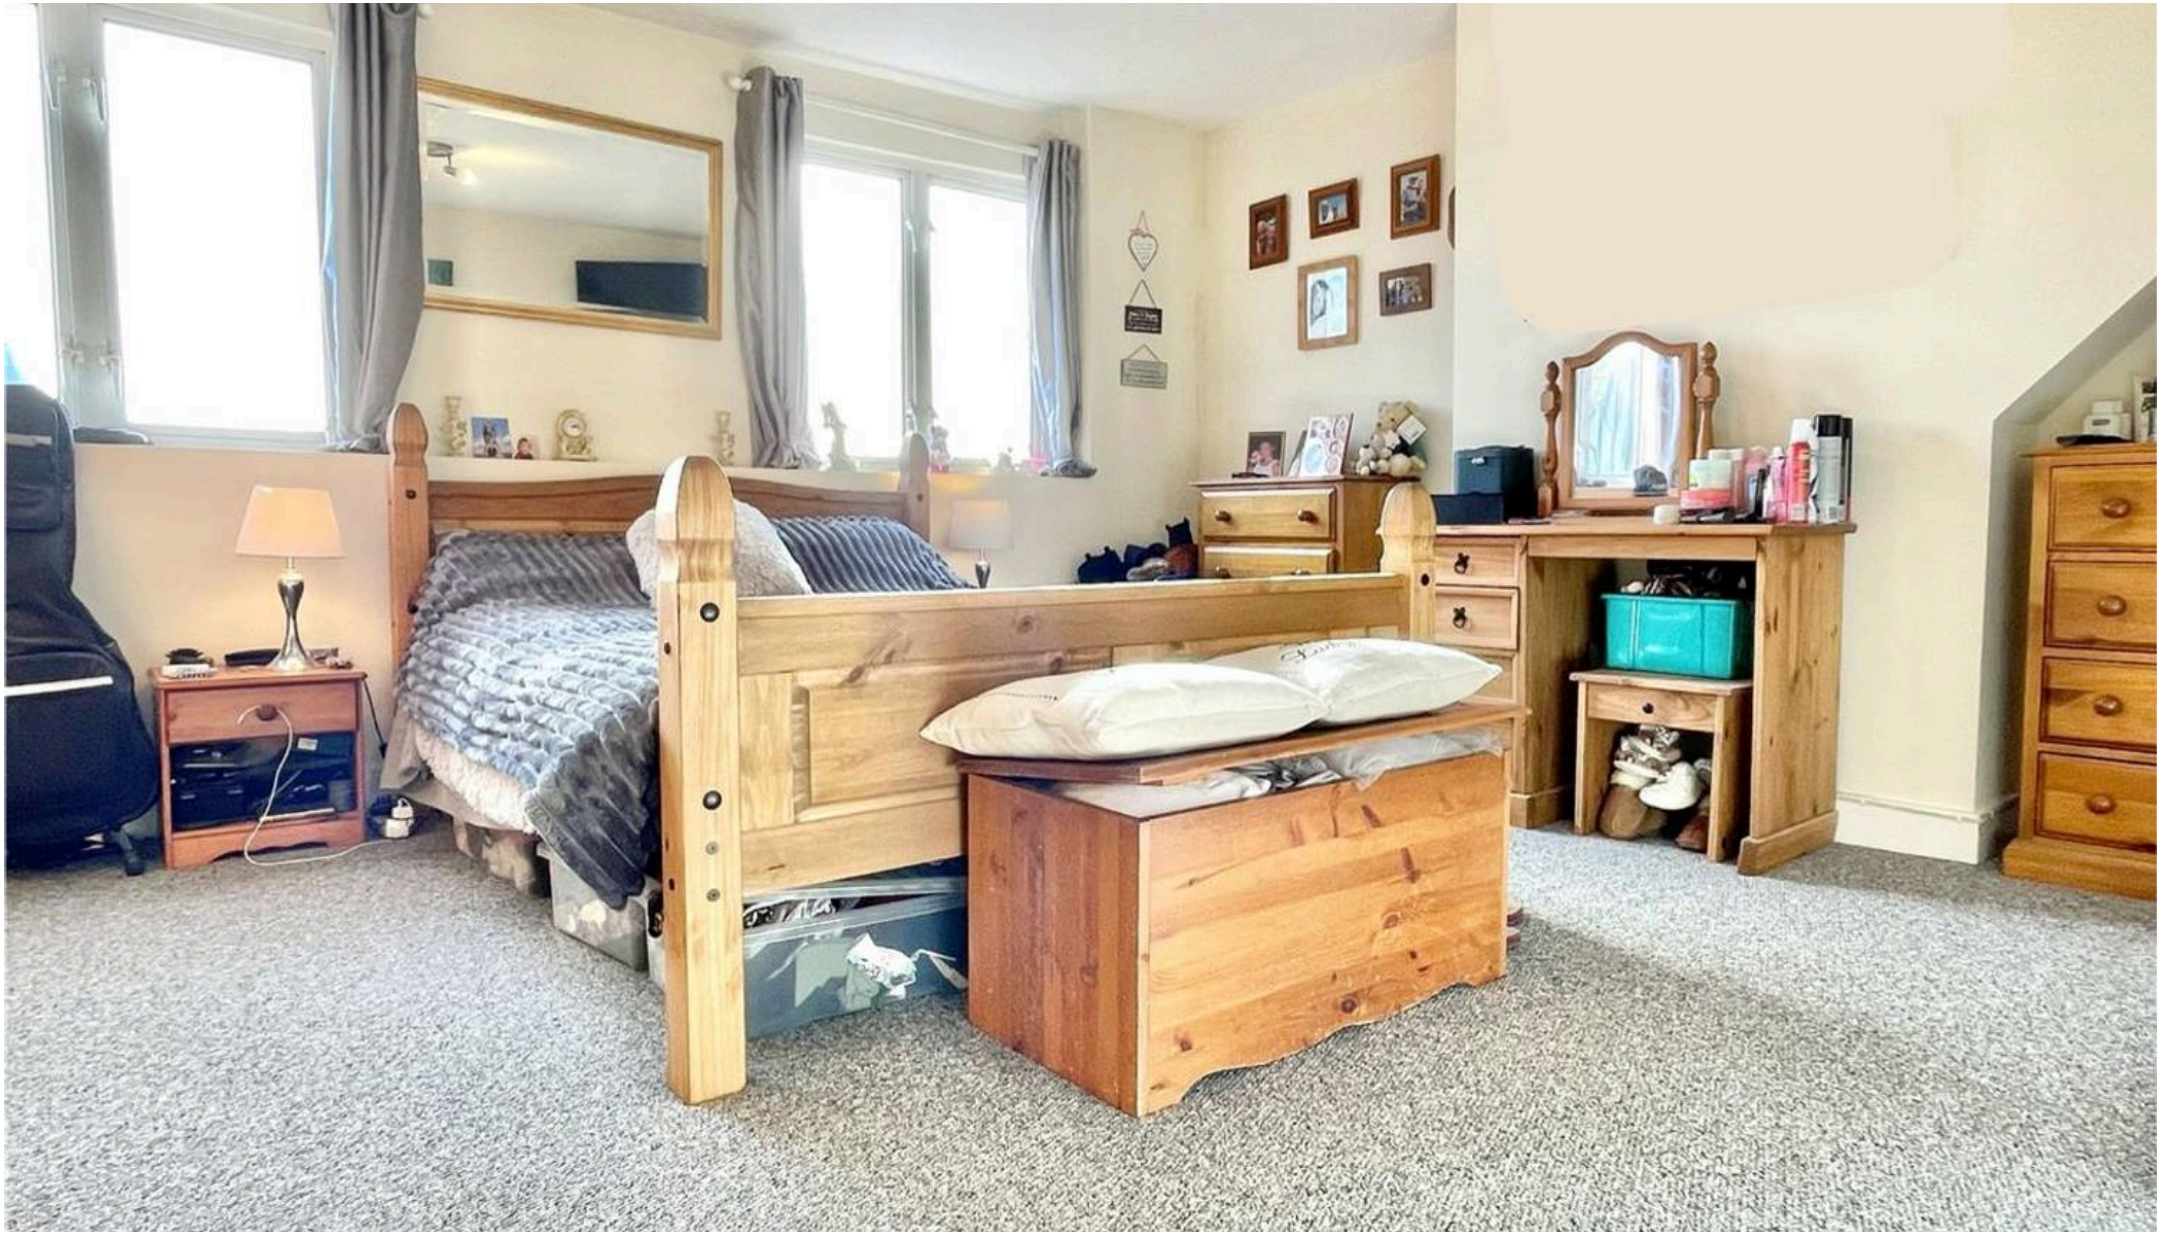

Direct Moves

Direct Moves, 9 Westham Road - DT4 8NP

01305778500 • Sales@directmoves.com • directmoves.com/

Measurements & Floorplans All measurements and room dimensions are approximate and quoted for guidance only. Floorplans are provided for illustrative purposes only; they are not to scale and must not be relied upon as precise representations of layout or size. Fixtures & Appliances No appliances, central heating systems, services, or specific fittings referred to within these particulars have been tested by the agent. Intending purchasers are strongly