



ASHBANK

1 BREIDDEN AVENUE | ARDDLEEN | LLANYMYNECH | POWYS | SY22 6SP



Ashbank is a spacious five double bedroom family home offering great value for money. The split level accommodation has separate rear access (useful for those operating a business) and spacious rooms with large windows creating a bright and airy atmosphere with lovely views across the valley. The large ground floor comprises of an entrance hall, refitted kitchen, dining room, large lounge with stove, snug, W.C. and fifth bedroom/ home office. The first floor includes a landing, family bathroom with Jacuzzi bath, fourth bedroom, further landing, principal bedroom with ensuite and two further double bedrooms. The property has an air source heat pump and solar PV with battery storage making it a cost effective home to run. It is situated on a large corner plot with ample off road parking and double garage. Viewing is essential to appreciate the volume of accommodation on offer.

Offers in the region of £350,000



- Detached five bedroom family home
- Split-level accommodation with separate rear access
- Air source heat pump and solar PV with battery storage
- Positioned on a large corner plot
- Ample off-road parking and double garage

Double glazed patio doors lead into

ENTRANCE PORCH

Wood laminate floor covering, glazed door with side windows, leading to

ENTRANCE HALL

Two radiators, recess spotlights, stairs off, door to Garage, double glazed door to rear Garden, large walk in airing cupboard with plumbing and space for washing machine.

LOUNGE

Double glazed picture windows to front and side elevation with views across the valley, exposed brickwork to two walls, two wall light points, inset multifuel stove set on quarry tiled hearth, two radiators, double glazed patio doors lead out to side entertaining patio area, double doors open into

DINING ROOM

Double glazed picture windows to side and rear elevations, radiator, steps down to Kitchen.



KITCHEN

Refitted with a modern range of light grey high gloss wall and base units, laminate work surfaces, inset sink drainer unit with mixer tap, Bosch microwave and electric self cleaning oven, extractor canopy, double glazed window to rear, recess spotlights, radiator, integrated fridge, integrated dishwasher, under unit lighting, wood laminate floor covering.

SNUG

Inset multifuel stove set on polished granite hearth with timber mantelpiece, double glazed window to front elevation, radiator, wood block flooring.

W.C.

Low level W.C., wall mounted wash hand basin, radiator, wood laminate floor covering, extractor fan.

BEDROOM FIVE/ OFFICE

Two double glazed windows to rear elevation, double glazed window to side elevation, radiator, wood laminate floor covering.

LANDING

Wood laminate floor covering, radiator, stairs off.

FAMILY BATHROOM

Jacuzzi bath with mixer tap, shower over and screen, wall mounted wash hand basin, low level W.C., loft access, tiled splashbacks, frosted double glazed window, radiator.

BEDROOM FOUR

Double glazed windows to both front and side elevations with views across the valley, radiator.

LANDING

Wood laminate floor covering, radiator, shelved linen cupboard.



BEDROOM ONE

Double glazed windows to side and rear elevations, radiator, built in double wardrobe, steps down to

ENSUITE

Shower, pedestal wash hand basin, low level W.C., frosted double glazed window, radiator.

BEDROOM TWO

Double glazed windows to front and side elevations, radiator.

BEDROOM THREE

Double glazed window to side elevation, radiator.

EXTERNALLY

The property has off road parking for four cars to the front, double garage with up and over door, power and light, wraparound lawned garden, paved patio area, covered rear entrance canopy and concrete store. To the rear there is an air source heat pump providing heating and hot water with solar PV panels and battery storage. There is a further patio area to the side of the property.

SERVICES

Mains electricity, water, drainage and air source heat pump are connected at the property. None of these services have been tested by Halls.

LOCAL AUTHORITY/TAX BAND

Powys County Council, Ty Maldwyn, Brook Street, Welshpool, SY21 7PH. Telephone: 01938 553001
The property is in band 'G'

DIRECTIONS

Postcode for the property is SY22 6SP

What3Words Reference is pursuit.outbid.fuse



VIEWINGS

Strictly by appointment only with the selling agents: Halls, 14 Broad Street, Welshpool, Powys, SY21 7SD.

ANTI MONEY LAUNDERING CHECKS

We are legally obligated to undertake anti-money laundering checks on all property purchasers. Whilst we are responsible for ensuring that these checks, and any ongoing monitoring, are conducted properly; the initial checks will be handled on our behalf by a specialist company, Movebutler, who will reach out to you once your offer has been accepted.

The charge for these checks is £36 (including VAT) per purchaser, which covers the necessary data collection and any manual checks or monitoring that may be required. This cost must be paid in advance, directly to Movebutler, before a memorandum of sale can be issued, and is non-refundable. We thank you for your cooperation.

WEBSITES


Please note all of our properties can be viewed on the following websites:

www.hallsgb.com

www.rightmove.co.uk

www.onthemarket.com

Approximate Area = 2277 sq ft / 211.5 sq m
 Garage = 263 sq ft / 24.4 sq m
 Total = 2540 sq ft / 235.9 sq m
 For identification only - Not to scale

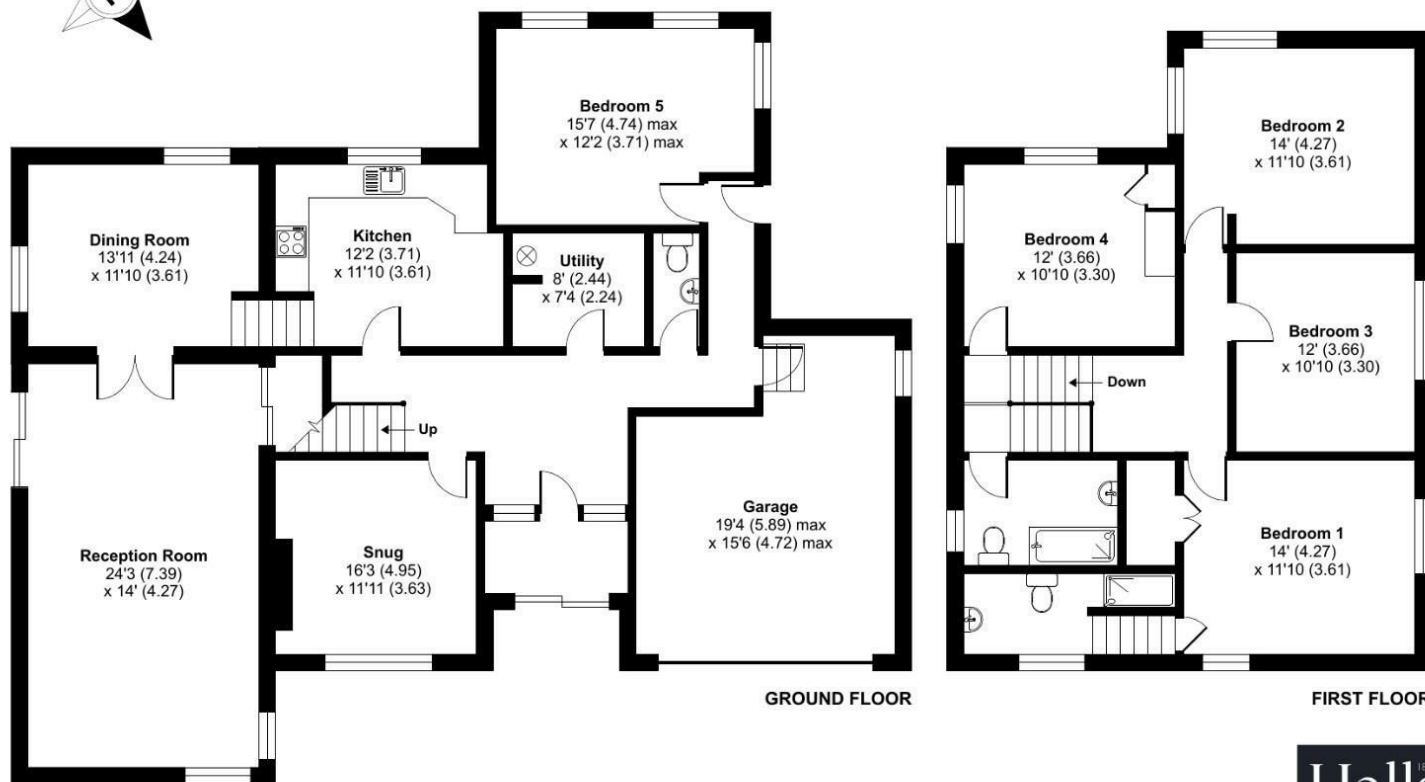

Floor plan produced in accordance with RICS Property Measurement 2nd Edition, Incorporating International Property Measurement Standards (IPMS2 Residential). © nichecom 2026. Produced for Halls. REF: 1409354



Energy Efficiency Rating		Current	Potential
Very energy efficient - lower running costs			
(92 plus) A			
(81-91) B		85	86
(69-80) C			
(55-68) D			
(39-54) E			
(21-38) F			
(1-20) G			
Not energy efficient - higher running costs			
England & Wales		EU Directive 2002/91/EC	

Property to sell? We would be delighted to provide you with a free no obligation market assessment of your existing property. Please contact your local Halls office to make an appointment.

Do you require a mortgage/financial advice? We are able to recommend an independent financial advisor, who is authorised and regulated by the FCA. Details can be provided upon request.

Do you require a surveyor? We can recommend an independent chartered surveyor. Details can be provided upon request.

Do you require a solicitor? We can recommend reputable local solicitors. Details can be provided upon request.



WELSHPOOL SALES

14 Broad Street | Welshpool | Powys | SY21 7SD

01938 555552 ✉ welshpool@halls.gb.com

www.halls.gb.com



1. These sale particulars have been prepared in all good faith to give a fair overall view of the property. If any points are particularly relevant to your interest in the property, please ask for further information. 2. Nothing in these particulars shall be deemed to be a statement that the property is in good structural condition or otherwise, nor that any of the services, appliances, equipment or facilities are in good working order. Purchasers should satisfy themselves of this prior to purchasing. 3. The photograph(s) depict only certain parts of the property. It should not be assumed that any contents/furniture etc. photographed are included in the sale. It should not be assumed that the property remains as displayed in the photograph(s). No assumptions should be made with regard to parts of the property that have not been photographed. 4. Any areas, measurements, aspects or distances referred to are given as a GUIDE ONLY and are NOT precise. If such details are fundamental to a purchase, purchasers must rely on their own enquiries.

5. Where any references are made to planning permission or potential uses, such information is given by HALLS in good faith. Purchasers should make their own enquiries into such matters prior to the purchase. 6. Descriptions of the property are subjective and are used in good faith as an opinion and NOT as a statement of fact. Please make further enquiries to ensure that our description is likely to match any expectations you may have. 7. We are legally obligated to undertake Anti-Money Laundering (AML) checks on all property purchasers. The charge for these checks is £30 (including VAT) per purchaser. 8. We may receive referral fees or commissions for recommending or introducing third-party services, including but not limited to financial services, surveyors, solicitors, and tradespeople. These fees are disclosed in accordance with relevant legal and regulatory requirements. Please note that any referral fees will not affect the cost of services provided to you.

Bishops Castle | Ellesmere | Kidderminster | Oswestry | Shrewsbury | Telford | Welshpool | Whitchurch