

Oaklands Road, Willesden Green, NW2

£3,300 pcm


Black Katz

Oaklands Road, Willesden Green, NW2


This spacious three-bedroom, two-bathroom apartment offers generous living space, contemporary interiors and the added benefit of a private roof terrace. The property features a huge open-plan reception room with a modern fitted kitchen, creating an ideal space for both relaxing and entertaining, with direct access to the private roof terrace.


The apartment comprises three well-proportioned double bedrooms, two modern bathrooms and attractive wood flooring throughout, giving the property a stylish and contemporary feel. The generous reception space and private outdoor area make this an excellent option for professional sharers or a family looking for a spacious home.


Furniture package available as an optional add on for an additional £200 per calendar month. Furniture seen in the pictures are Virtually staged and will not be the exact furniture provided with the furniture package.

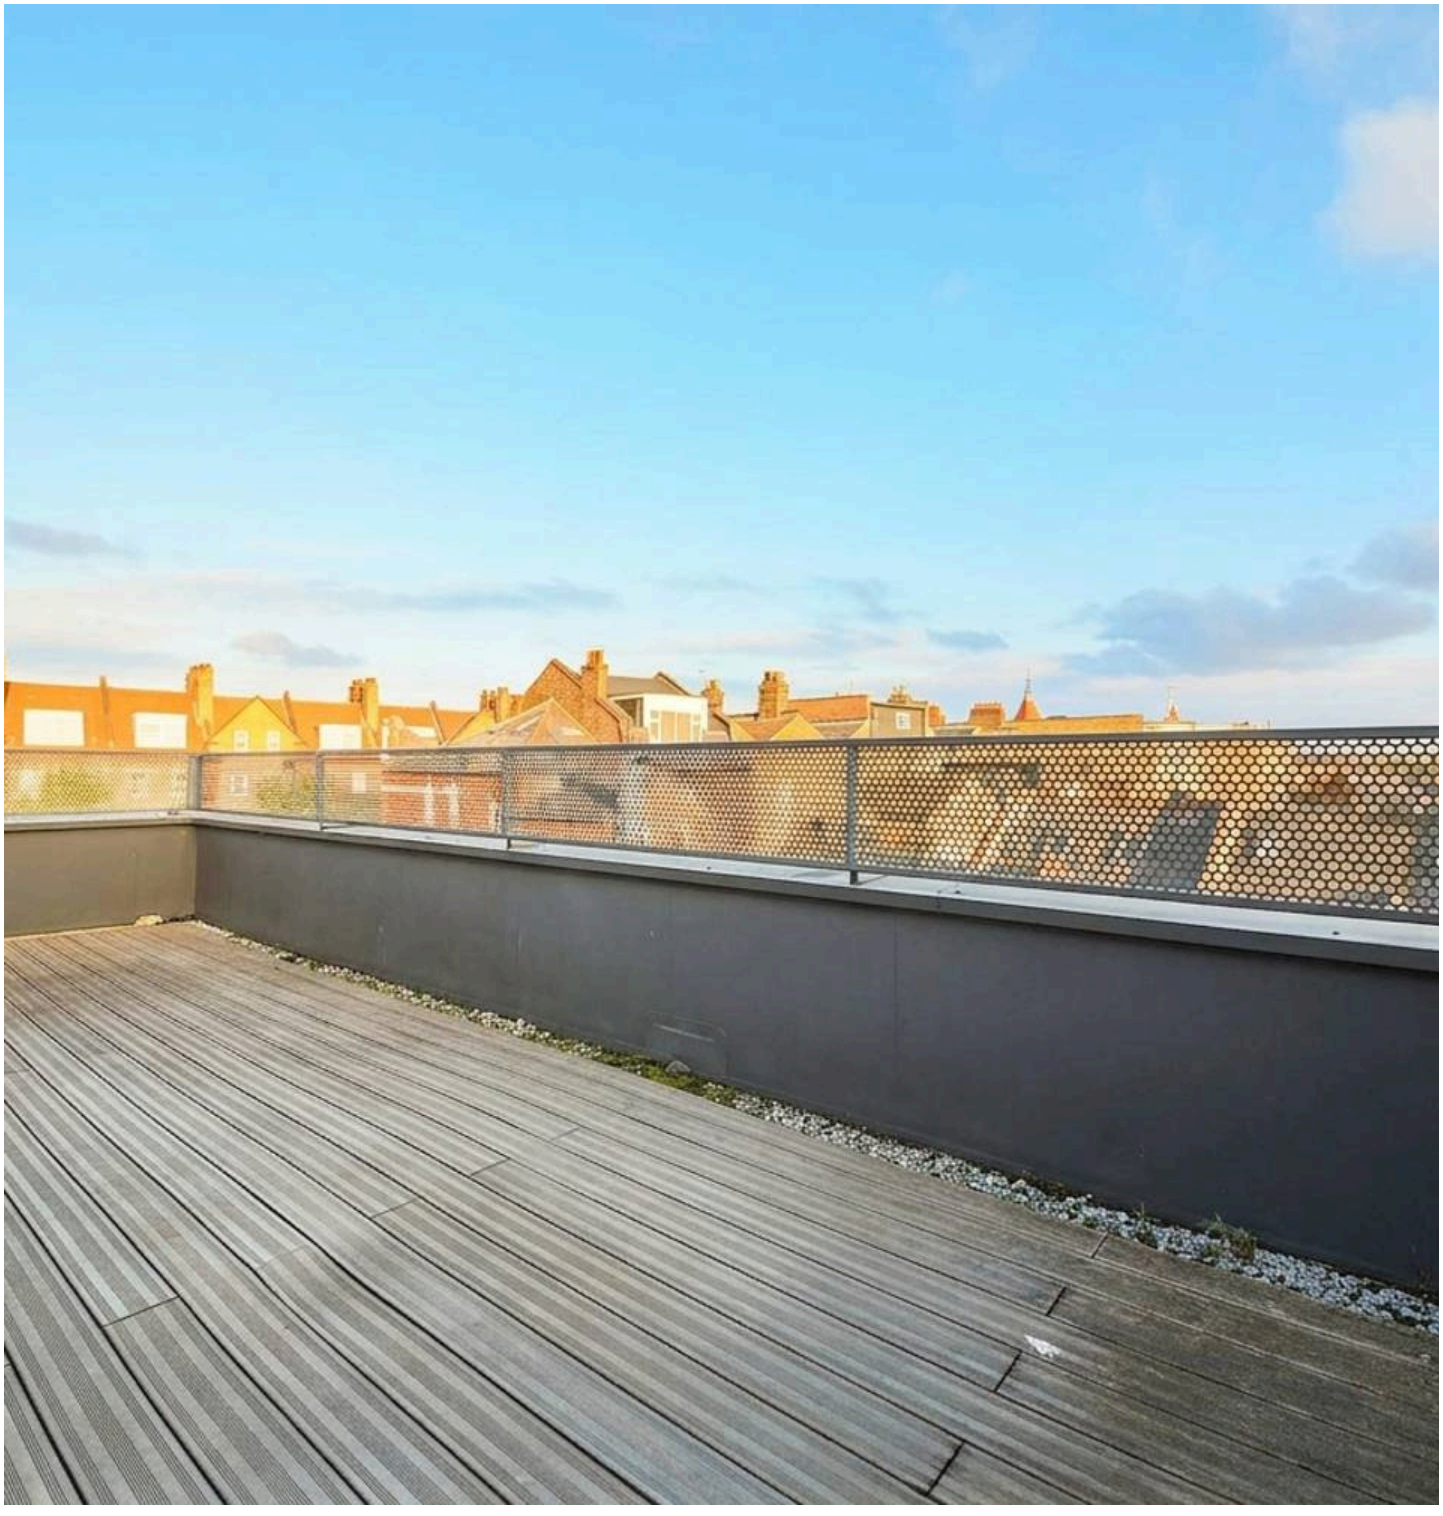


AI Enhanced

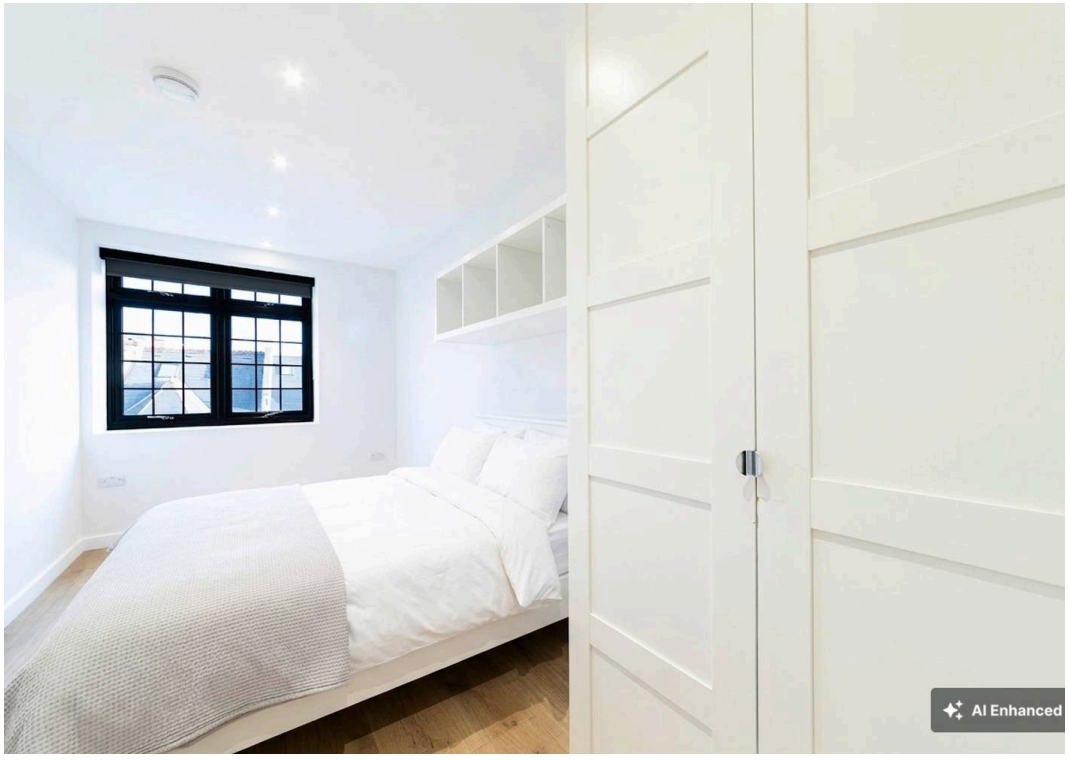

AI Enhanced

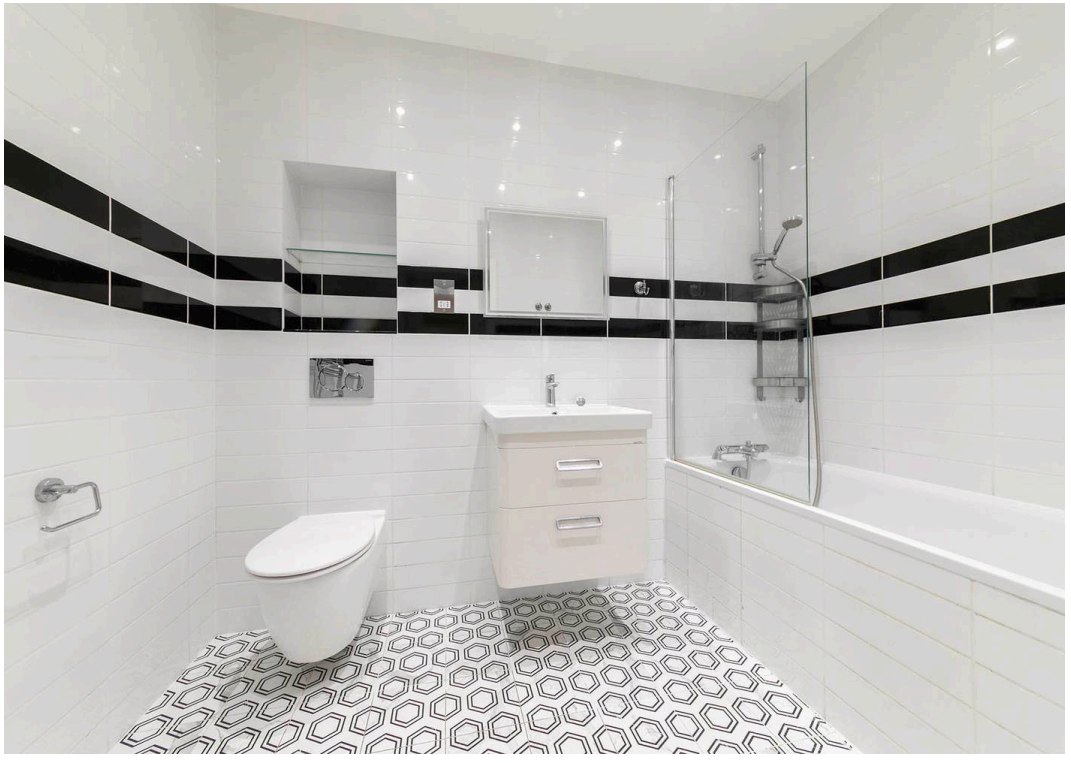

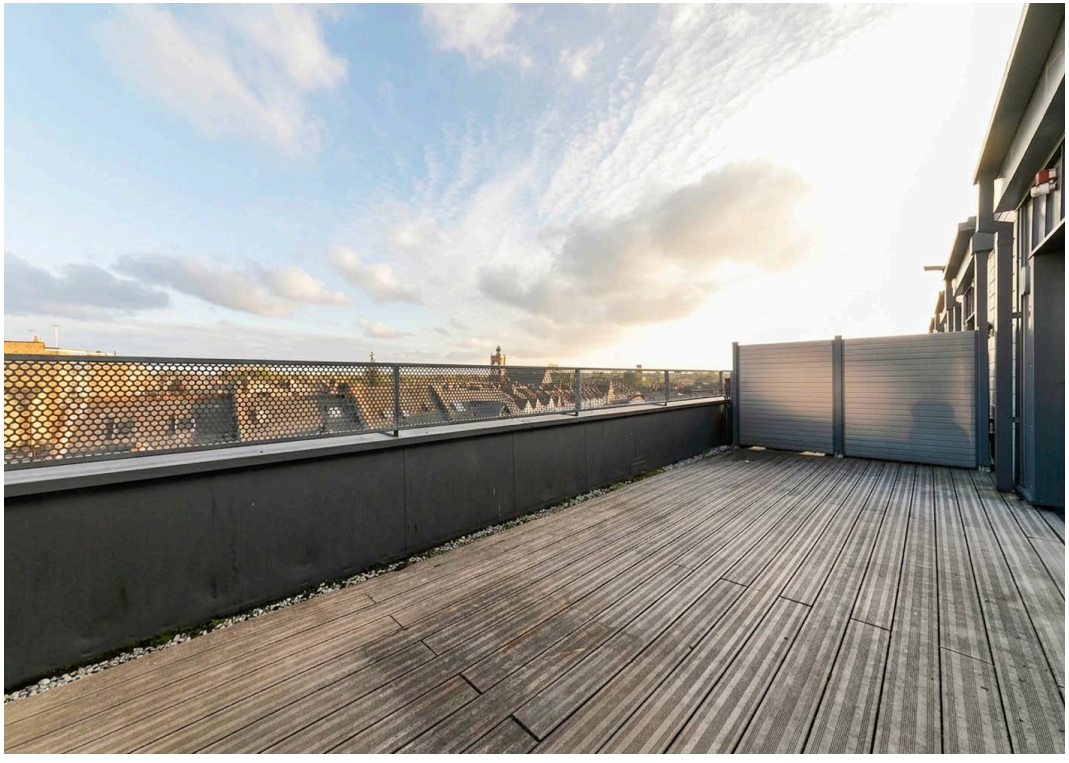

Lancia House,
Oaklands Road, NW2

Approx. Gross Internal Area *
1249 Ft² - 116.03 M²

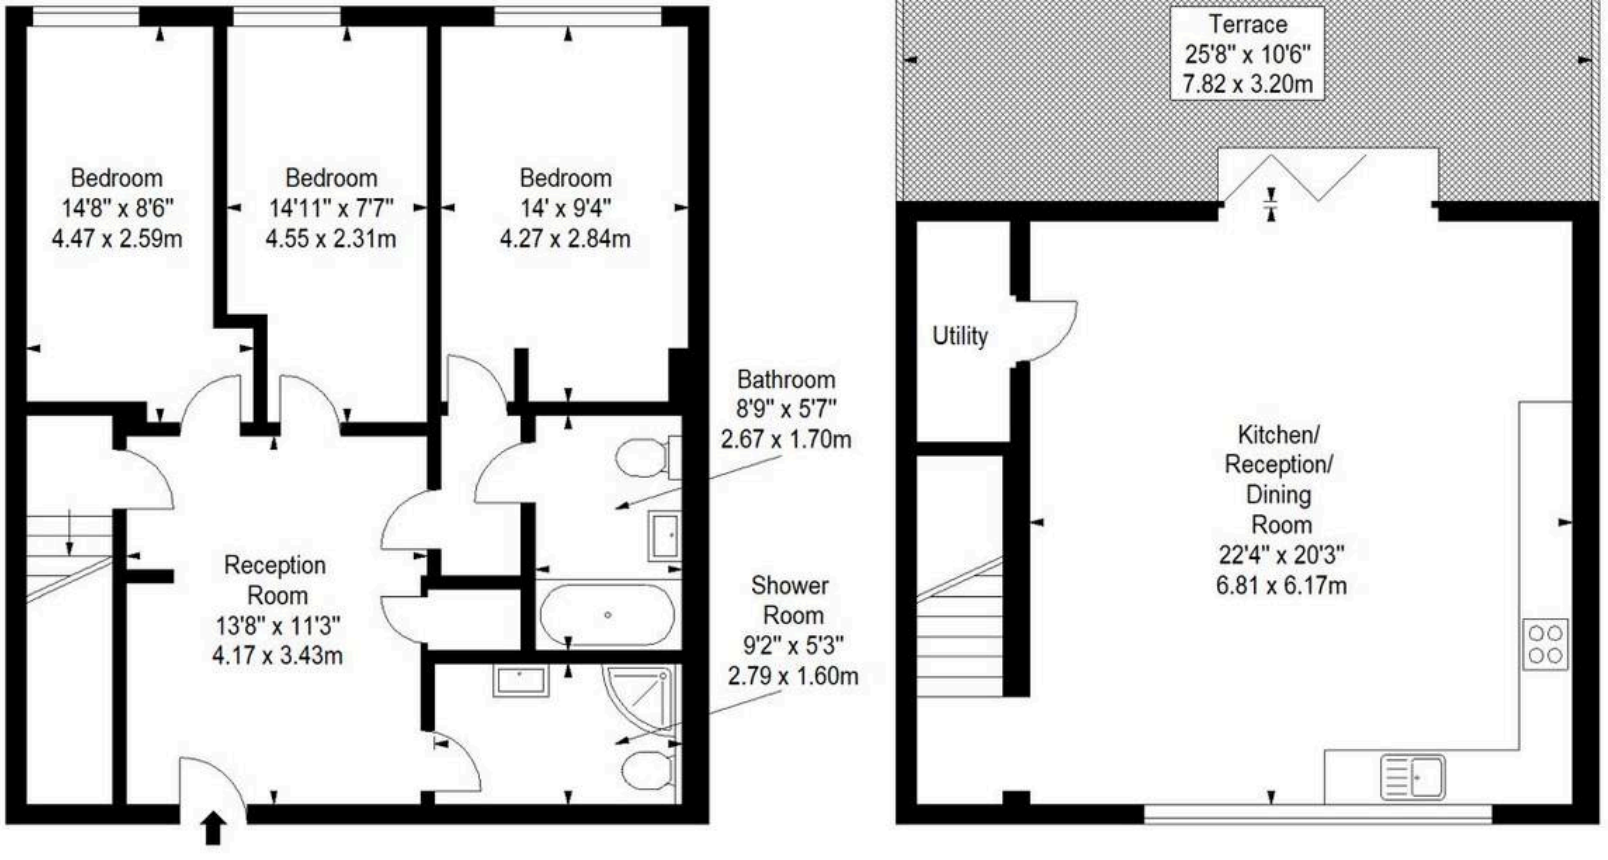

Second Floor **Third Floor**

Every attempt has been made to ensure the accuracy of this floor plan
however. measurements are approximate and for illustration purposes only.
Measured in accordance with the RICS code of measuring practice. Not to scale
© Inside Photography Ltd.
Tel 07850 620 122 , 0207 263 2188
www.ipinteriors.co.uk

Black Katz



Black Katz

22 West Hampstead Mews, London - NW6 3BB

02073285000 • Thomas@blackkatz.com • blackkatz.com/