

8A Sun Street  
Waltham Abbey  
Essex  
EN9 1EE



T: 01992 652006  
[www.kings-group.net](http://www.kings-group.net)



## Marina Court, EN9 1FN



**Offers In Excess Of £350,000 Freehold**

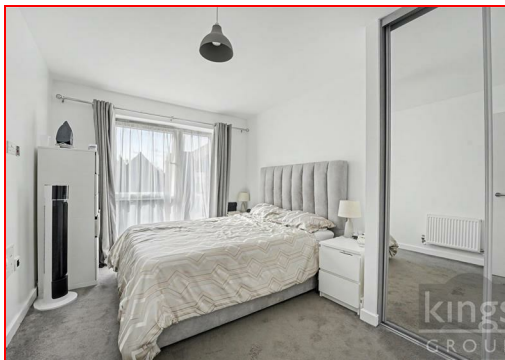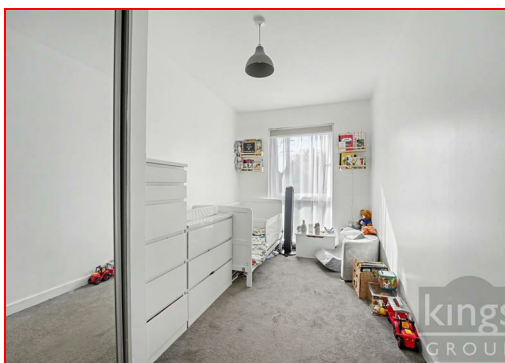

### \*\*\* STUNNING CANAL VIEWS \*\*\*

Kings Group are pleased to offer this two double bedroom, two bathroom apartment situated within a purpose-built development adjacent to the River Lea and lock.

The property is accessed via a communal entrance, with stairs leading to the second floor. Internally, the accommodation comprises an entrance hallway with useful storage, leading through to the living accommodation.

The open-plan lounge and kitchen provides a spacious area for both living and dining, with light wood-effect flooring, recessed spotlights and glazed doors opening onto the private balcony. The balcony overlooks the waterside and provides views across the River Lea, canal basin and surrounding greenery.

The fitted kitchen is positioned within the open-plan living space and comprises a range of wall and base units with work surfaces, splashback and integrated appliances, including a built-in oven and microwave.

There are two double bedrooms, with the main bedroom benefiting from fitted mirrored wardrobes and its own contemporary en-suite shower room. The second bedroom is also a good-sized double and benefits from fitted storage.

The main bathroom is fitted with a three-piece white suite, including a shower enclosure, wash hand basin and WC, with contemporary grey wall tiling and a chrome heated towel rail.

Externally, the development provides communal areas and the apartment comes with an allocated parking space.

The property is located adjacent to the River Lea and lock, with the surrounding area offering a combination of waterways, green spaces and local amenities. Waltham Cross railway station is approximately one mile away, while the Lea Valley White Water Centre, M25 and local shops and facilities are also within easy reach.

This apartment provides well-proportioned accommodation with two double bedrooms, two bathrooms, a private balcony, allocated parking and a waterside location.

Call Kings Group to arrange your viewing!

#### HALL

**LIVING / DINING AREA 17'6 x 12'0**

**KITCHEN 12'0 x 6'7**

**BEDROOM 1 13'5 x 9'7**

**EN-SUITE 6'7 x 4'3**


**BEDROOM 2 13'5 x 7'1**

**FAMILY BATHROOM 7'1 x 5'7**


**BALCONY 8'9 x 4;8**

#### DISCLAIMER

1. MONEY LAUNDERING REGULATIONS: Intending purchasers will be asked to produce identification documentation at a later stage and we would ask for your co-operation in order that there will be no delay in agreeing the sale.
2. General: While we endeavour to make our sales particulars fair, accurate and reliable, they are only a general guide to the property and, accordingly, if there is any point which is of particular importance to you, please contact the office and we will be pleased to check the position for you
3. The measurements indicated are supplied for guidance only and as such must be considered incorrect.
4. Services: Please note we have not tested the services or any of the equipment or appliances in this property, accordingly we strongly advise prospective buyers to commission their own survey or service reports before finalising their offer to purchase.
5. References to tenure of a property are based upon information supplied by the vendor. The agent has not had sight of the title documents, a buyer is advised to obtain verification from their solicitor.
6. THESE PARTICULARS ARE ISSUED IN GOOD FAITH BUT DO NOT CONSTITUTE REPRESENTATIONS OF FACT OR FORM PART OF ANY OFFER OR CONTRACT. THE MATTERS REFERRED TO IN THESE PARTICULARS SHOULD BE INDEPENDENTLY VERIFIED BY PROSPECTIVE BUYERS OR TENANTS. KINGS GROUP NOR ANY OF ITS EMPLOYEES OR AGENTS HAS ANY AUTHORITY TO MAKE OR GIVE ANY REPRESENTATION OR WARRANTY WHATEVER IN RELATION TO THIS PROPERTY.
7. This is to confirm that in some instances AI maybe used to include furnishings and augmentation of images

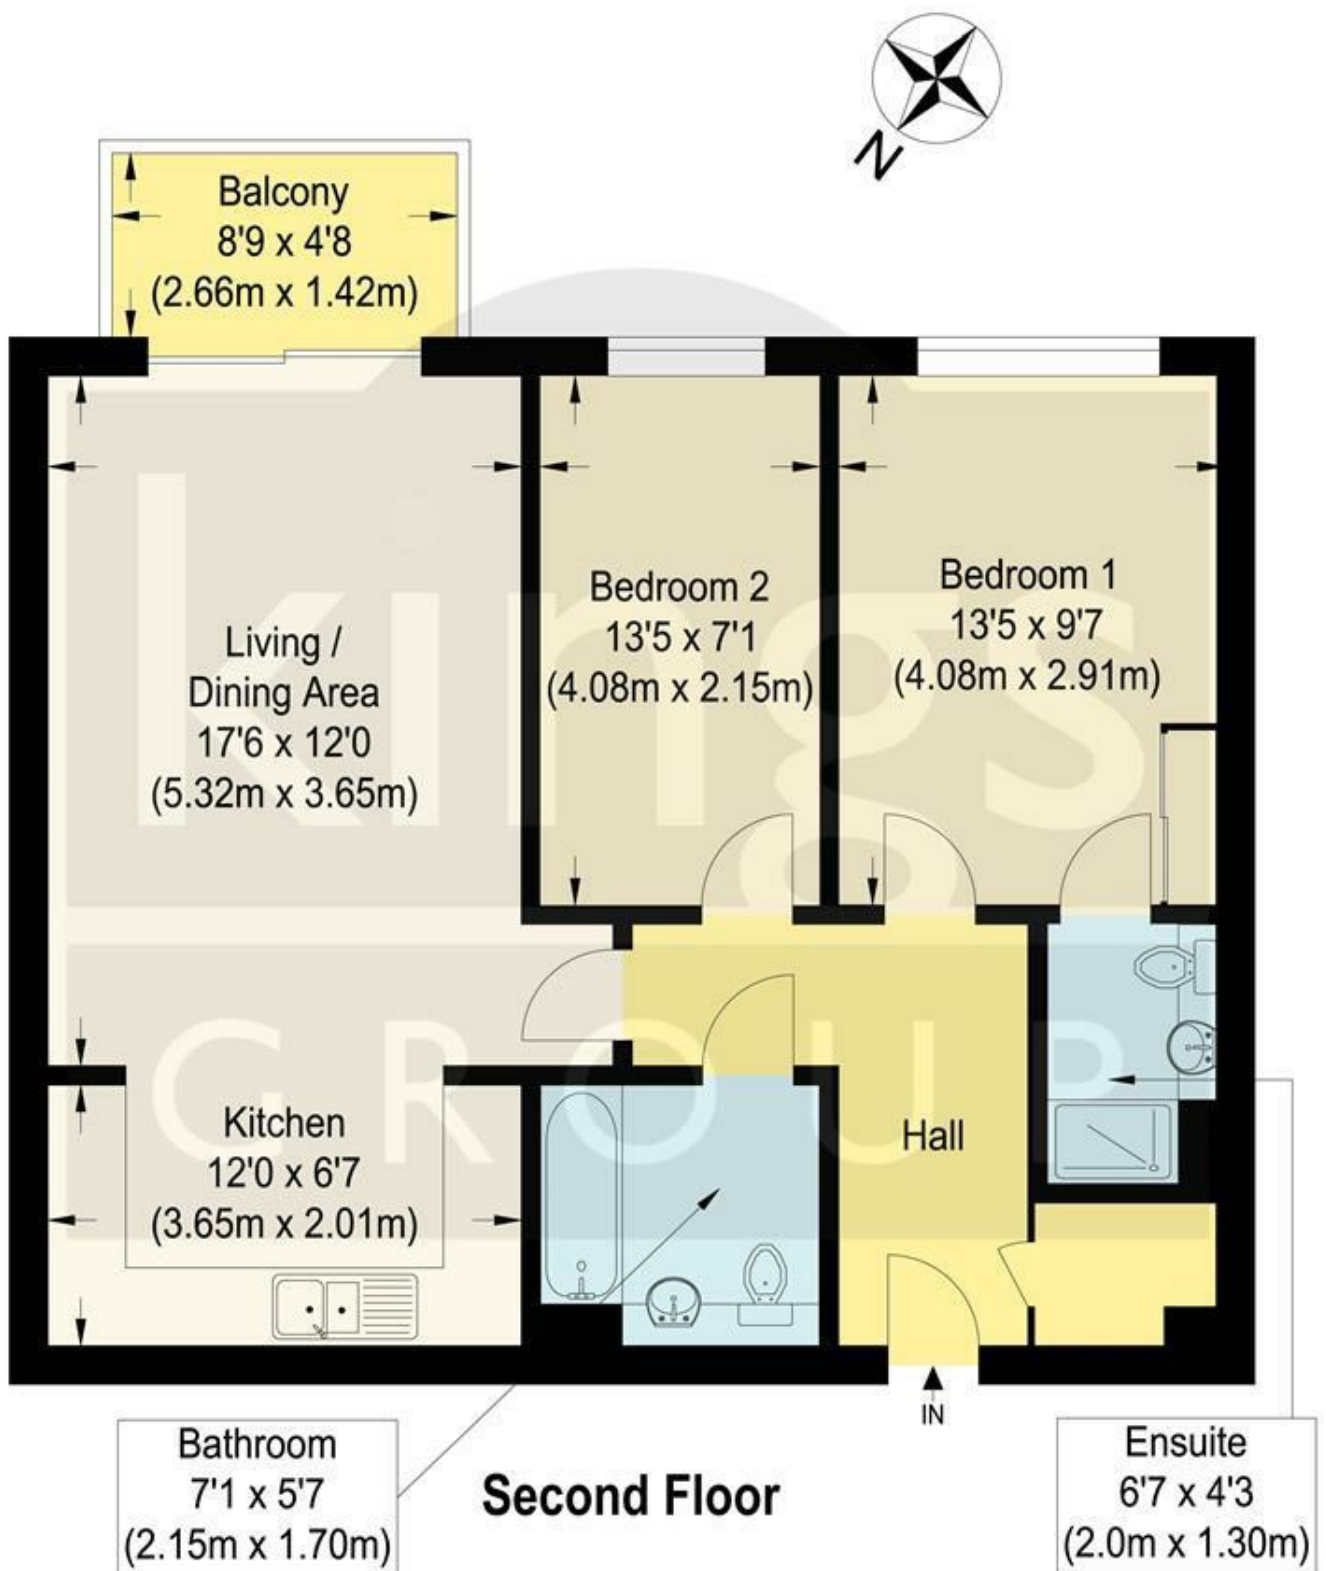

Approximate Gross Internal Floor Area : 66.0 sq m / 710.41 sq ft  
Illustration for identification purposes only, measurements are approximate, not to scale.

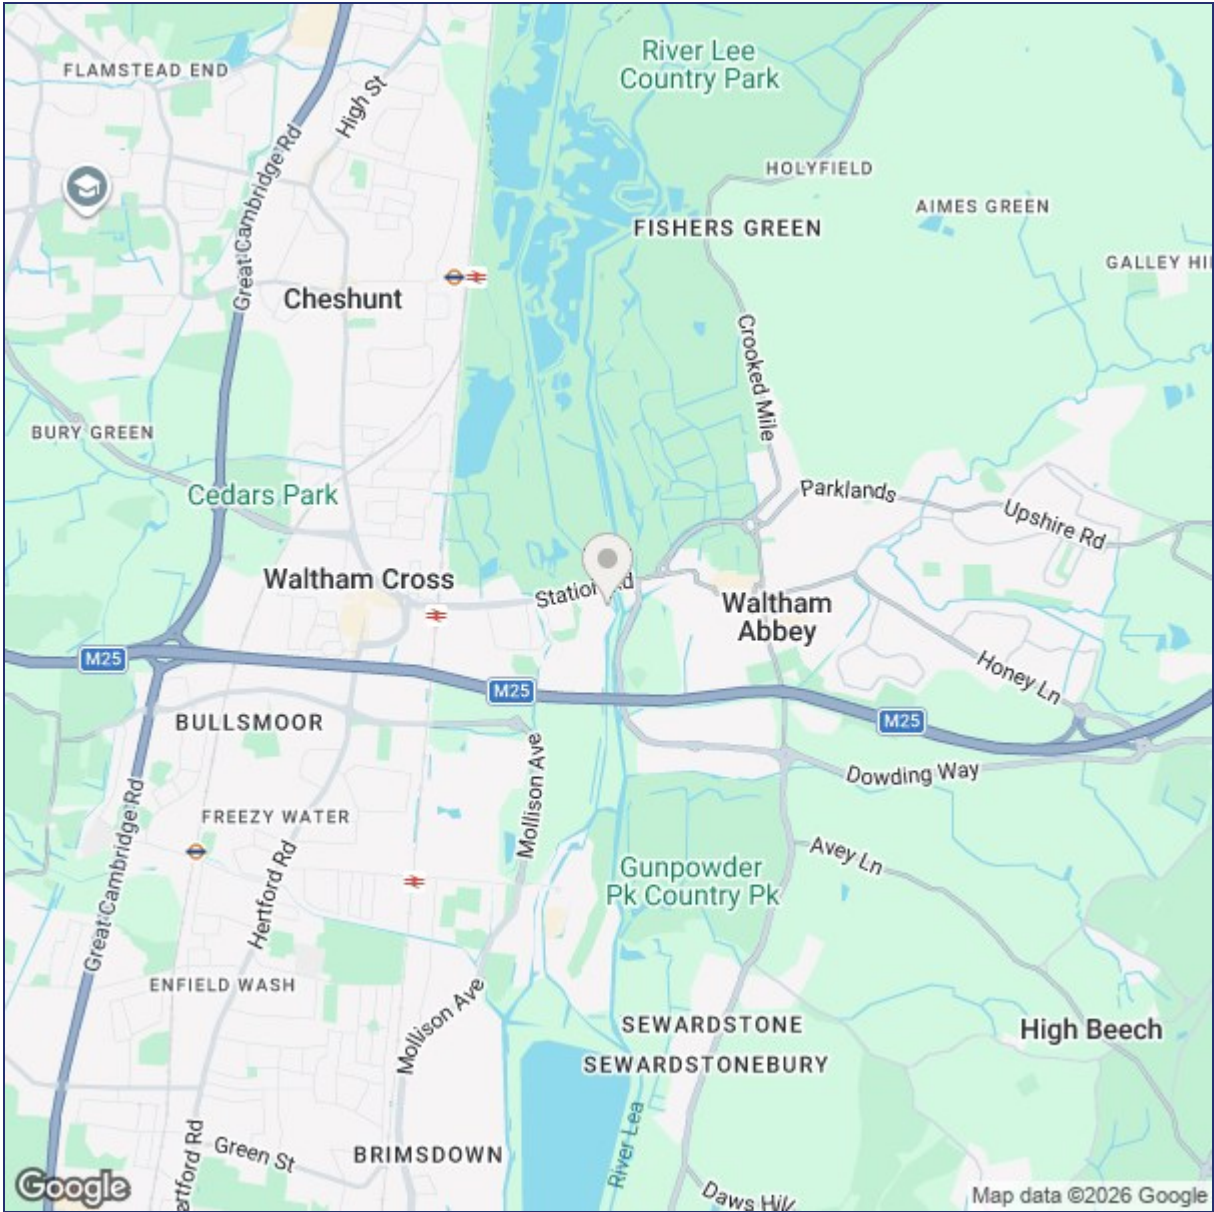

| Energy Efficiency Rating                    |         |           | Environmental Impact (CO <sub>2</sub> ) Rating                  |         |           |
|---------------------------------------------|---------|-----------|-----------------------------------------------------------------|---------|-----------|
|                                             | Current | Potential |                                                                 | Current | Potential |
| Very energy efficient - lower running costs |         |           | Very environmentally friendly - lower CO <sub>2</sub> emissions |         |           |
| (92 plus) <b>A</b>                          |         |           | (92 plus) <b>A</b>                                              |         |           |
| (81-91) <b>B</b>                            |         |           | (81-91) <b>B</b>                                                |         |           |
| (69-80) <b>C</b>                            |         |           | (69-80) <b>C</b>                                                |         |           |
| (55-68) <b>D</b>                            |         |           | (55-68) <b>D</b>                                                |         |           |
| (39-54) <b>E</b>                            |         |           | (39-54) <b>E</b>                                                |         |           |
| (21-38) <b>F</b>                            |         |           | (21-38) <b>F</b>                                                |         |           |
| (1-20) <b>G</b>                             |         |           | (1-20) <b>G</b>                                                 |         |           |
| Not energy efficient - higher running costs |         |           | Not environmentally friendly - higher CO <sub>2</sub> emissions |         |           |
| England & Wales                             |         |           | England & Wales                                                 |         |           |
| EU Directive 2002/91/EC                     |         |           | EU Directive 2002/91/EC                                         |         |           |

("These details are correct at time of going to press").

THE PROPERTY MISDESCRIPTIONS ACT 1991. The agent has not tested any apparatus, equipment, fixtures or services and so cannot verify that they are in working order, or fit for the purpose. References to the Tenure of a property are based on information supplied by the vendor. The agent has not had sight of the Title documents. A buyer is advised to obtain verification from their Solicitor or Surveyor.

