



18 Meadow Road, Charlton Marshall, Dorset, DT11 9PG





Stylish, extended 4 bedroom detached bungalow with spacious open-plan living, modern interiors and a superbly long rear garden in a peaceful village setting.

Hallway - Inviting central hallway with wood flooring, chandelier-style lighting and access to all rooms, creating a practical circulation space.

Kitchen 11'1" (3.38m) x 10'11" (3.33m) - Modern open-plan kitchen with extensive wood-effect cabinetry, laminate worktops, integrated oven, range-style cooker with extractor, space for appliances and wood flooring flowing into the living area.

Living/Dining Room 22'1" (6.73m) x 15'3" (4.64m) - Generous rear extension with skylight, recessed lighting and picture windows opening to the garden, providing a bright space for relaxing and entertaining with direct access from the kitchen.

Bedroom 1 14'6" (4.42m) x 10'10" (3.3m) - Spacious double bedroom overlooking the front garden, featuring fitted wardrobes, neutral decor and carpeted flooring.

Bedroom 2 11'0" (3.35m) x 9'11" (3.02m) - Double bedroom with attractive bay window, creating a charming reading nook and allowing plenty of natural light.

Bedroom 3 9'3" (2.82m) x 7'7" (2.31m) - Flexible single bedroom or home office with large window, feature bookcase-effect wall and carpet; ideal for remote working.

Bathroom - Contemporary white suite with shower over bath, glazed screen, vanity basin, WC, tiled floor and heated towel rail, finished in light modern tones.

Bedroom 4/Study 12'6" (3.81m) x 11'4" (3.45m) - Well-proportioned double bedroom with fireplace surround, space for wardrobes and pleasant outlook to the side.

Front Garden and Driveway - Low-maintenance lawned frontage with brick boundary wall and wide concrete driveway providing off-road parking and side access to the rear garden.


Rear Garden - Exceptionally long, level garden with large lawn, gravelled terrace, timber sheds and fenced boundaries, offering excellent outdoor entertaining and play space.



£440,000 Freehold

18 Meadow Road

Approximate Gross Internal Area
1087 sq ft - 101 sq m

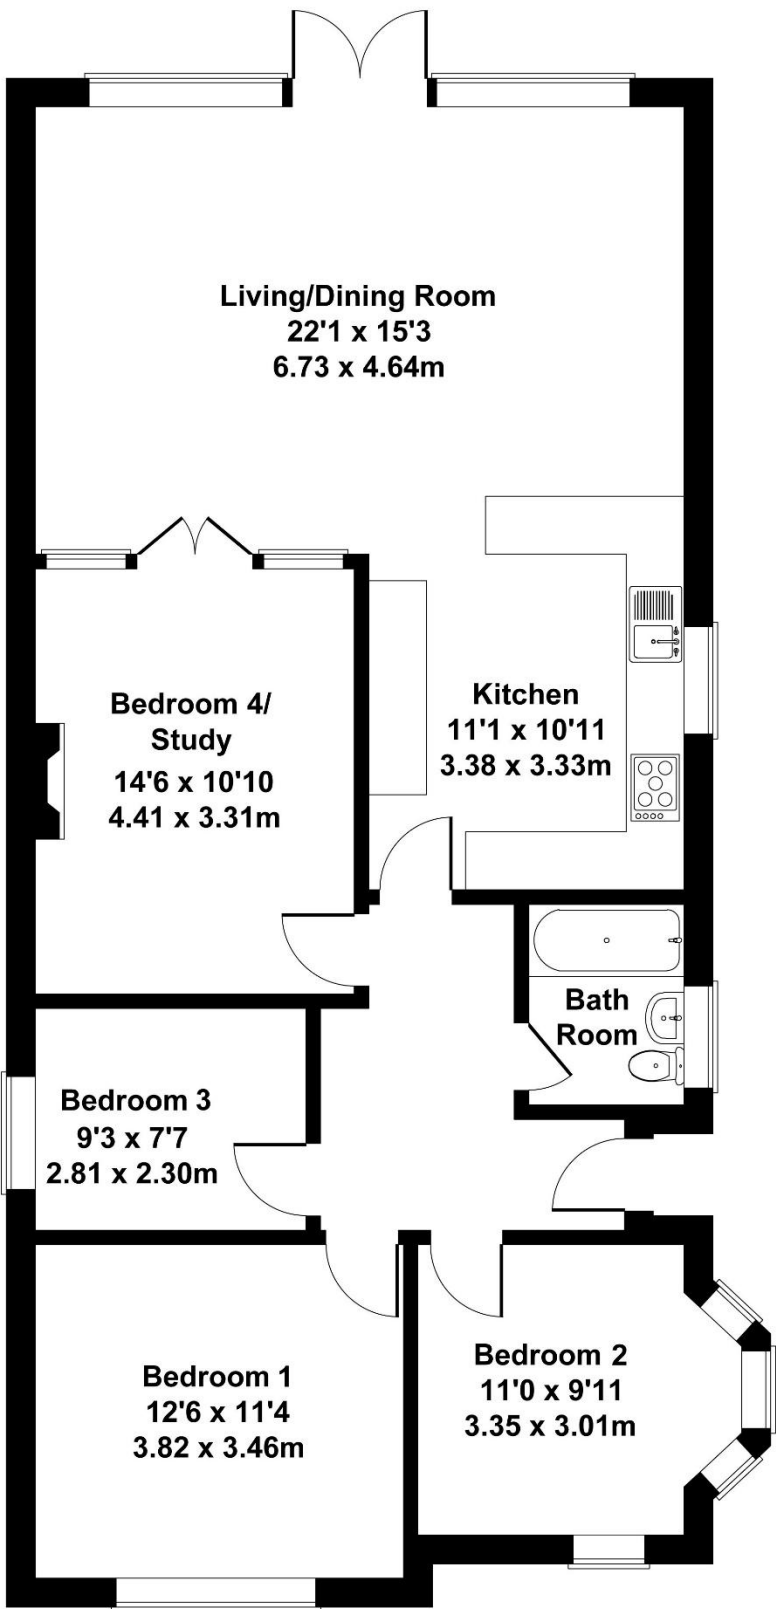

Not to Scale. Produced by The Plan Portal 2026
For Illustrative Purposes Only.

Please note Forum Sales & Lettings and their client give notice that:

1. They have no authority to make or give any representation or warranties in relations to the property. These particulars do not form part of any offer or contract and must not be relied upon as statements or representations of fact.

2. Any areas, common measurements or distances are approximate. The text, photographs and plans are for guidance only and are not necessarily comprehensive. It should not be assumed that the property has all necessary Planning, Building Regulations or other consents and Forum Sales and Lettings have not tested any services, equipment or facilities. Purchasers must satisfy themselves by inspection or otherwise.

EPC Rating - C

Viewing Arrangements - Strictly by appointment with Forum Sales & Lettings

15 Salisbury Street, Blandford Forum, Dorset, DT11 7AU

Tel: 01258 459600

