





STUNNING THREE-BEDROOM SEMI-DETACHED HOME IN
DOVERIDGE
DAVID WILSON PROPERTY | DOUBLE-LENGTH DRIVEWAY |
HIGH ENERGY PERFORMANCE

This beautifully presented three-bedroom semi-detached home, previously built by David Wilson Homes, is situated in the highly sought-after village of Doveridge. The property boasts a spacious kitchen/diner, three well-sized bedrooms, and modern interiors throughout.

The ground floor comprises an inviting entrance hallway, a bright and airy living room, a stylish kitchen/diner, and a convenient cloakroom/WC. Upstairs, you'll find three bedrooms, including a master bedroom with an en-suite shower room, along with a separate family bathroom.

Externally, the home benefits from a double-length driveway, offering ample off-road parking, and a well-maintained rear garden featuring an entertaining patio and a laid-to-lawn area, all enclosed with timber fencing.

Nestled in the scenic village of Doveridge, this property provides easy access to a range of local amenities, including a first school, The Cavendish Arms public house, a sports club, a vibrant village hall, tennis courts, pre-school and a church. The surrounding countryside offers various picturesque walking routes.

For commuters, the property is conveniently located within easy reach of Uttoxeter and Ashbourne, as well as the A50 dual carriageway, which connects to the M1 and M6 motorways, providing access to Derby, Stoke-on-Trent, and beyond.

Viewing is highly recommended through ABODE Estate Agents.

Estate charges will apply.



Entry

Entered via a composite double-glazed front door, featuring Amtico flooring throughout, a central heating radiator, coat hooks, a smoke alarm, a telephone point, and internal doors leading to:

Cloaks/W.C.

With Amtico flooring throughout, a central heating radiator, a pedestal wash hand basin, a low-level WC with a continental flush, complementary tiling to lower wall areas, LED spot lighting, and an extractor fan on the ceiling.

Lounge

With two central heating radiators, a UPVC double glazed window to the front elevation, useful built in storage cupboard, TV aerial point, internal door leads to:

Inner Hall

With staircase rising to the first floor landing, smoke alarm and internal door leading to:

Kitchen/Diner

Featuring a UPVC double-glazed window to the rear elevation and a set of UPVC double-glazed French doors leading to the rear patio. The kitchen is fitted with a range of matching base and eye-level storage cupboards and drawers, complemented by wood block drop-edge preparation work surfaces with LED downlighting.

A range of integrated appliances includes a stainless steel gas hob, oven/grill, stainless steel extractor hood, stainless steel sink and drainer with a mixer tap, fridge, freezer, and dishwasher. A central heating radiator is also present, and the central heating combination gas boiler is housed within the kitchen.

Landing

Providing access to the loft via a hatch. The loft space is boarded, insulated, and equipped with lighting. The landing also includes an airing cupboard and doors leading to:

Bedroom One

With a UPVC double-glazed window to the rear elevation and a range of built-in fitted wardrobes with mirrored fronts, comprising rails and shelving. Internal door leading to:



Energy Efficiency Rating		
	Current	Potential
Very energy efficient - lower running costs		
(92 plus) A		90
(81-91) B		
(69-80) C	77	
(55-68) D		
(39-54) E		
(21-38) F		
(1-20) G		
Not energy efficient - higher running costs		
England & Wales	EU Directive 2002/91/EC	

En-suite

Featuring a UPVC double-glazed frosted glass window and a three-piece shower room suite comprising a low-level WC with continental flush, a pedestal wash hand basin with a mixer tap, and a double shower cubicle with complementary tiling. Additional features include a shaving point, a heated towel radiator, and an extractor fan

Bathroom


With a UPVC double-glazed frosted glass window to the side elevation, featuring a three-piece bathroom suite comprising a low-level WC with continental flush, a pedestal wash hand basin with a mixer tap, and a bath unit with a shower over, a glass screen, and complementary tiling to the walls. Also includes a heated towel radiator and an extractor fan.

Bedroom Two

With a UPVC double-glazed window to the front elevation and a central heating radiator.

Bedroom Three

With a UPVC double-glazed window to the front elevation and a central heating radiator.

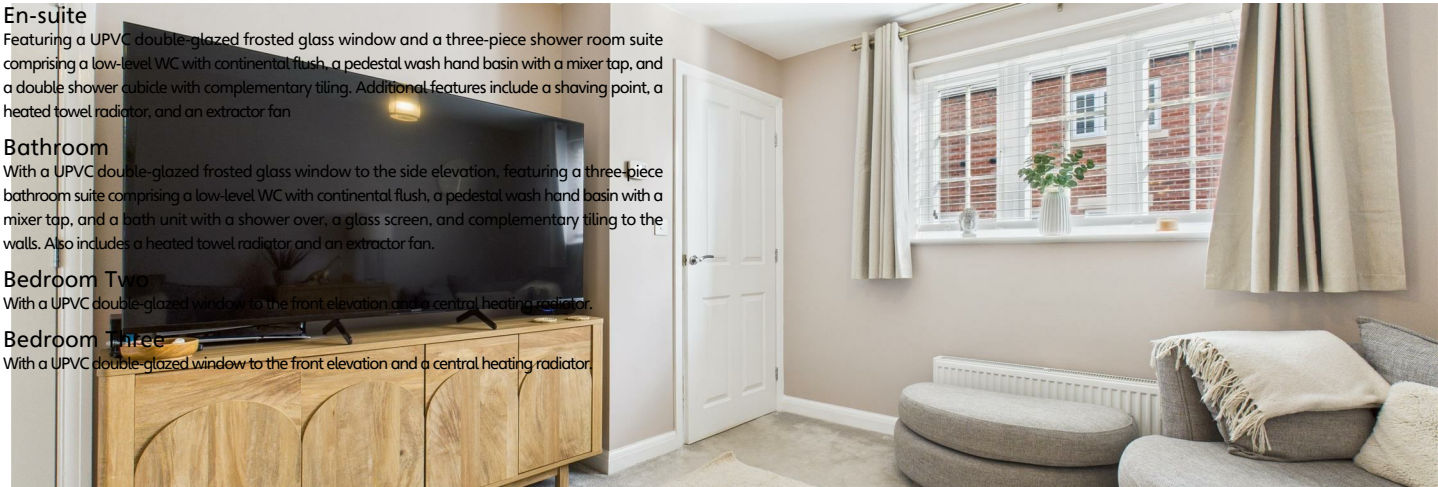





AML Disclaimer -

In accordance with the Money Laundering, Terrorist Financing and Transfer of Funds (Information on the Payer) Regulations 2017, as amended, Abode Midlands Ltd is legally required to undertake appropriate anti-money laundering checks as part of the property buying and selling process.

All prospective purchasers proceeding with a property transaction will be required to complete appropriate identity verification and provide satisfactory information regarding their purchasing arrangements and source of funds.

Where applicable, additional checks may be required for individuals providing gifted deposits, third-party contributors, company purchasers and beneficial owners. These checks may be requested during the offer process.

AML Compliance Fee: Abode Midlands Ltd charge a non-refundable fee of £30.00 inclusive of VAT per individual requiring identity verification. This applies to each purchaser and, where additional individual verification is necessary, any person providing gifted funds or otherwise contributing to the purchase.

The fee is payable in advance of the verification service commencing and covers the administration and processing of the relevant checks.

Verification is undertaken with the assistance of our appointed compliance provider, Thirdfort. These checks are undertaken for identity verification and anti-money laundering purposes and do not constitute an application for credit.

Additional documentation and enhanced due diligence may be required depending on the circumstances of the transaction, including the purchaser's financial arrangements and the origin of funds.

Abode Midlands Ltd will ordinarily require satisfactory completion of its due diligence procedures before issuing a Memorandum of Sale and formally progressing the transaction.

Where Abode Midlands Ltd is unable to complete legally required due diligence, we may be unable to proceed with the transaction.

PIF Disclaimer - General

Property Particulars

These particulars have been prepared by Abode (Midlands) Limited in good faith, using information verified by the seller, property inspections and relevant third-party sources. Reasonable steps have been taken to ensure accuracy and disclose material information, although certain details may not have been independently verified and may be subject to change.

Measurements and Floor Plans

All measurements and floor areas are approximate. Floor plans are for illustrative purposes, may not be to scale and should not be relied upon for precise measurements.

Photographs and Illustrations

Photographs show the property's appearance at the time taken. Furniture and appliances shown may not be included. A.I. created images and digitally altered photographs are illustrative, with material alterations identified where appropriate.

Services and Installations

Unless stated otherwise, Abode has not tested any services, installations or appliances. Purchasers should obtain appropriate professional inspections where required.

Tenure and Legal Matters

Information concerning tenure, boundaries, rights of way, covenants, planning and building regulations is based on available information. Purchasers should ask their solicitor to verify these matters before entering into a binding contract.

Fixtures and Fittings



Only fixtures, fittings and contents expressly agreed as part of the sale are included.

General

Please contact Abode for clarification of any information important to your purchase. These particulars do not form part of a contract. Nothing in this disclaimer excludes any liability or consumer rights that cannot lawfully be excluded.

Service Charges and Management Fees

Modern and new-build properties may be subject to service charges or estate management fees. Purchasers should confirm details with their solicitor.

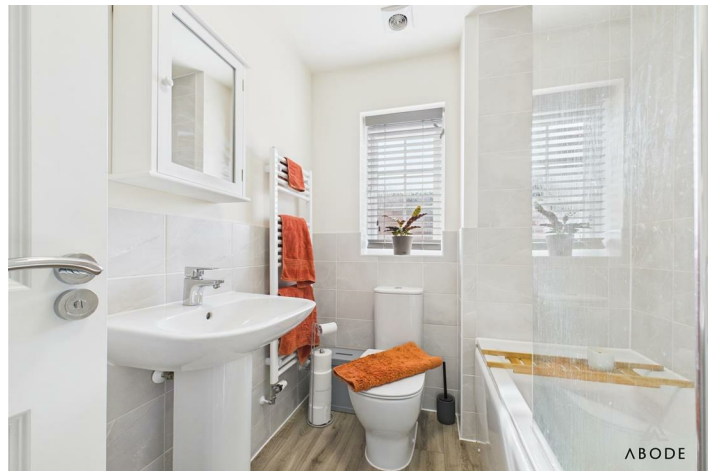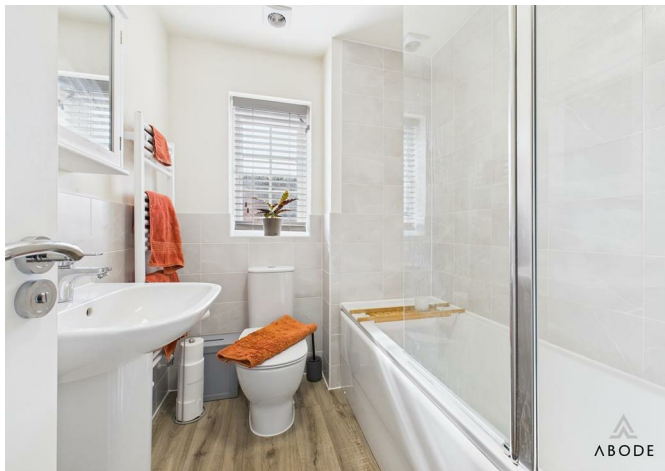












Floor 0

Approximate total area⁽¹⁾
67.83 m²
730.13 ft²

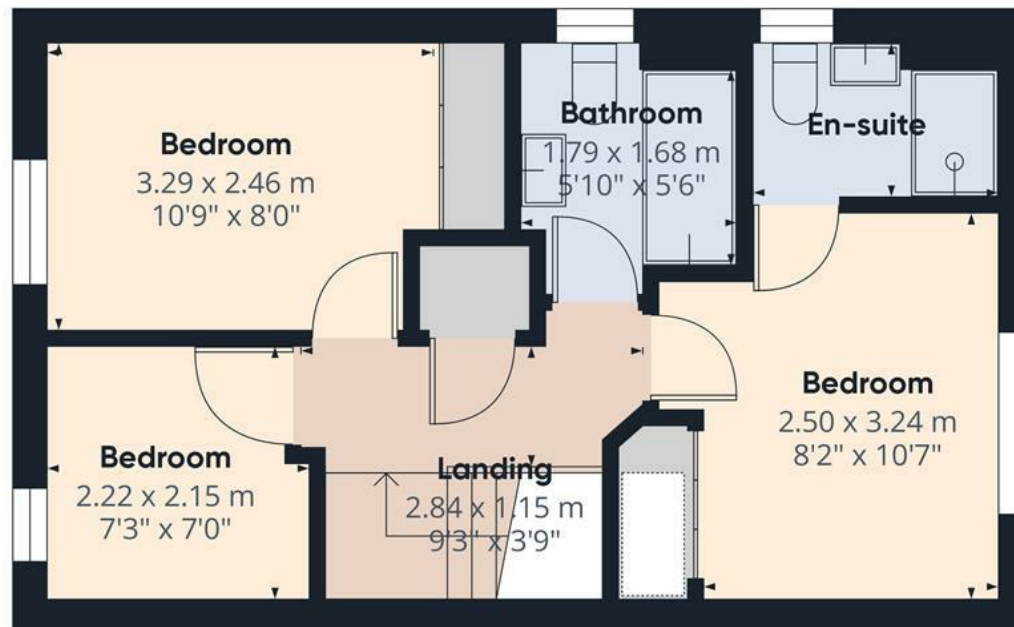

Floor 1

(1) Excluding balconies and terraces.

While every attempt has been made to ensure accuracy, all measurements are approximate, not to scale. This floor plan is for illustrative purposes only.

Calculations were based on RICS IPMS 3C standard. Please note that calculations were adjusted by a third party and therefore may not comply with RICS IPMS 3C.

GIRAFFE360

