

Palewell Park

East Sheen, SW14

£6,500 per month
(£1,500 per week)

An impressive and generously proportioned period family home, enviably situated on one of East Sheen's most sought-after roads in the prestigious Parkside area.

The ground floor offers excellent living and entertaining space, comprising a spacious front reception room featuring an attractive bay window, a large separate kitchen, a convenient guest cloakroom and a second reception room with doors opening directly onto the beautifully maintained rear garden.

The first floor provides three well-proportioned bedrooms and a family bathroom, while the second floor offers a further three bedrooms and an additional bathroom, making this an ideal home for larger families or those seeking flexible accommodation.

Further benefits include off-street driveway parking for one car.


Palewell Park is an exceptionally desirable residential address, with properties rarely becoming available to rent. The road's enduring popularity is largely due to its wonderful location, moments from the open green spaces of Richmond Park and Palewell Common, as well as the excellent local amenities of East Sheen and the convenient transport links from Mortlake station. Combining generous accommodation with an outstanding location, this is a fantastic opportunity to rent a substantial family home in one of the area's most coveted settings.

CHESTERTONS







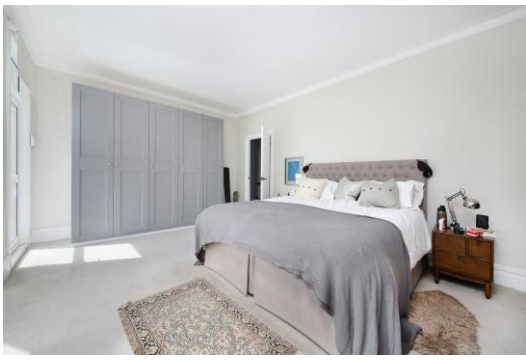


Palewell Park

East Sheen, SW14

- Six Bedrooms
- Two Reception Rooms
- Large Attractive Rear Garden
- Off Street Parking



Deposit Required: £7,500.00
Local Authority: London Borough Of Richmond Upon Thames
Council Tax Band: G
EPC Rating: D
Unfurnished

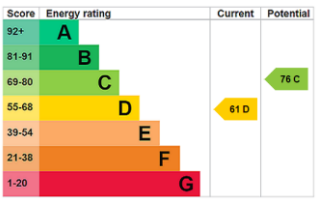


Chestertons East Sheen Lettings

254a Upper Richmond Road West
East Sheen
London
SW14 8AG
sheenlettingsusers@chestertons.co.uk
02081040580
chestertons.co.uk

Additional tenant charges apply (fees apply to non-AST tenancies only)
Tenancy Agreement Fee: £300
References per Tenant/Guarantor: £60
Inventory check (approx. £100 – £250 inc. VAT)
chestertons.co.uk/property-to-rent/applicable-fees

Palewell Park,
East Sheen, SW14

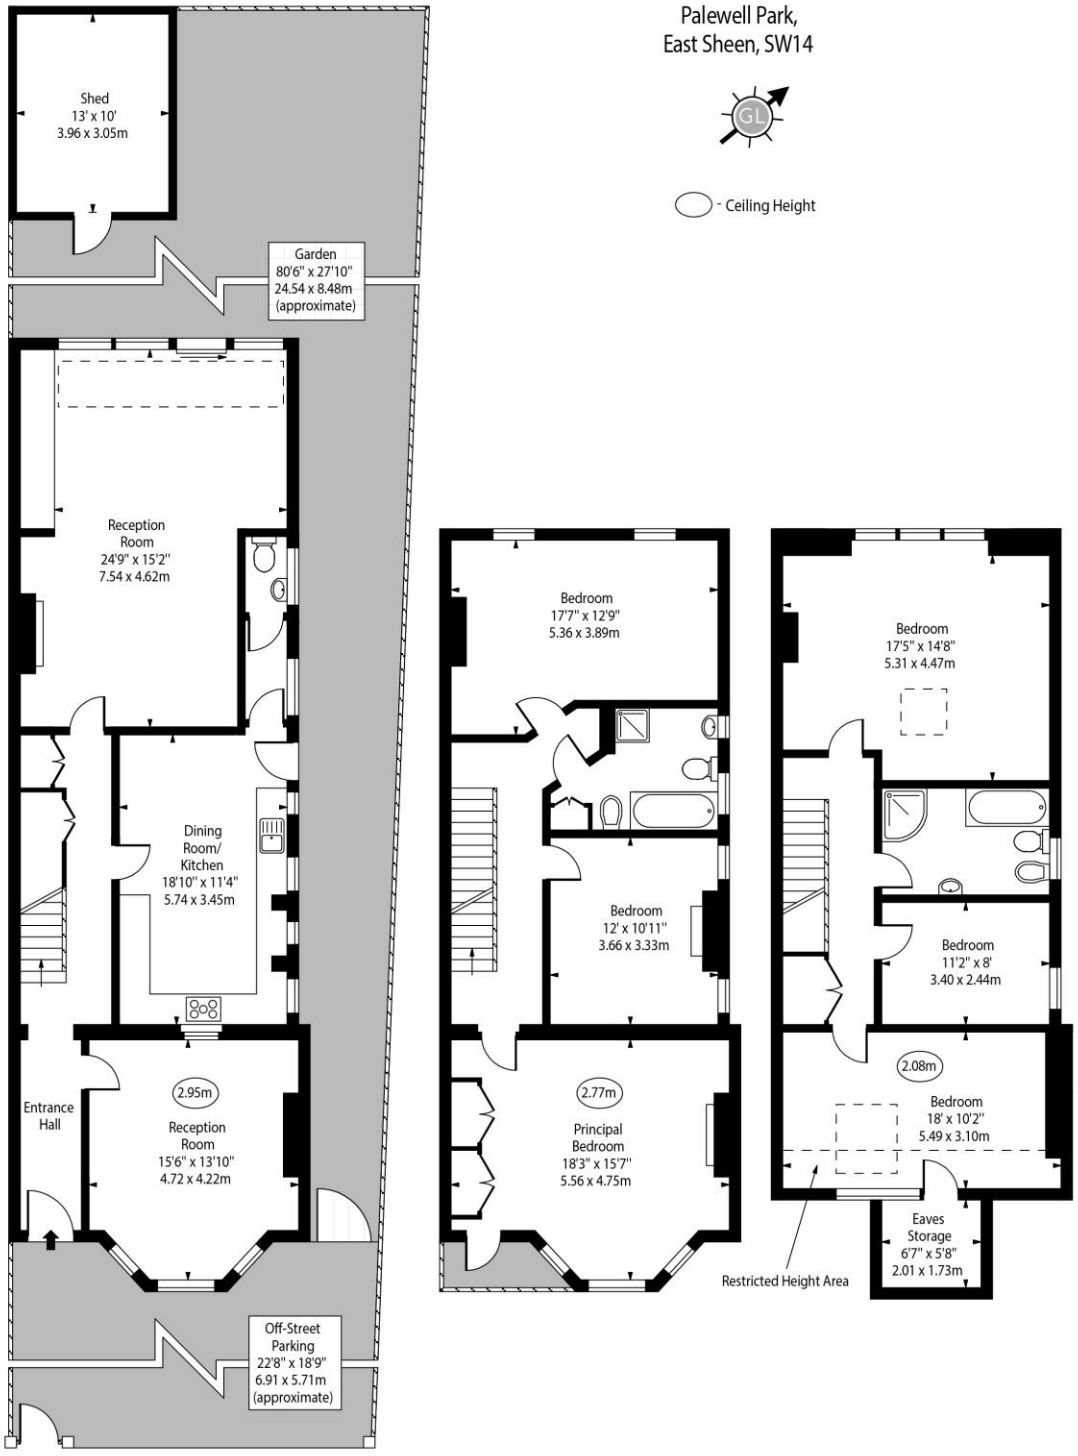

Ground Floor First Floor Second Floor

Approx Gross Internal Area 2562 Sq Ft - 238.01 Sq M

Approx. Floor Area Including Restricted Heights 2648 Sq Ft - 246.00 Sq M

(Including Eaves Storage)

For Illustration Purposes Only - Not To Scale

www.goldlens.co.uk

Ref. No. 018072E

Chesterton Global Ltd trading as Chestertons for themselves and for the vendor of this property whose agents they are, give notice that (i) these particulars do not constitute any part of an offer or contract,(ii) all statements contained within these particulars are made without responsibility on the part of Chestertons or the vendor, (iii) whilst made in good faith, none of the statements contained within these particulars are to be relied upon as a statement or representation of fact, (iv) any intending purchasers must satisfy themselves by inspection or otherwise as to the correctness of each of the statements contained within these particulars, (v) the vendor does not make or give either Chestertons or any person in their employment any authority to make or give representation or warranty whatsoever in relation to this property. Wide angle lenses may be used. ©Copyright Chestertons | Chesterton Global Ltd | Registered Office 5th Floor, The Lantern, 75 Hampstead Road, London, NW1 2PL Registered Company Number 05334580.

This paper is 100% recyclable