



MICHAEL TUCK
ESTATE & LETTING AGENTS



Severn Rise Rea Lane, Hempsted

Gloucester

Offers Over **£415,000**

Severn Rise Rea Lane

Hempsted, Gloucester

UNIQUE Four-Bedroom DETACHED Family Home
Located Within The HEART OF THE SOUGHT AFTER
ORIGINAL Hempsted Village With NO ONWARD CHAIN.

The property comprises a welcoming entrance hall,
a generous kitchen/dining room ideal for family
living and entertaining, a spacious living room, a
ground floor bathroom, a bright and airy sunroom,
and a convenient ground floor master bedroom.



Further benefits include UPVC double glazing, gas
central heating, and a highly sought-after village
location with excellent access to local amenities
such as shops, transport links and within a two
minute walk from Hempsted Village School.

Council Tax band: E

Tenure: Freehold

EPC Energy Efficiency Rating: D

- Upvc Double Glazed
- Located Within Hempsted Villlage
- No Onward Chain
- Gas Central Heating
- Within Close Proximity To Gloucester Quays & Docks
- Three/Four Bedrooms
- Generously Sized Plot
- Upstairs & Downstairs Bathroom
- Ideal Family Home
- Energy Rating D

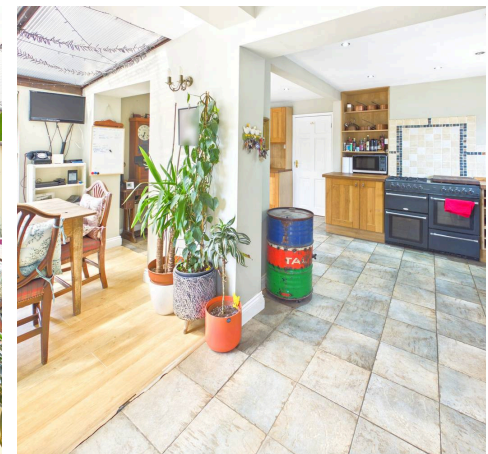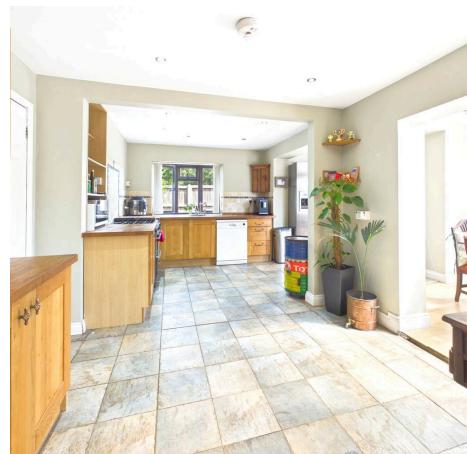

Entrance Hall

Kitchen

18' 9" x 16' 5" (5.71m x 5.01m)

Dining Area

8' 9" x 7' 9" (2.67m x 2.36m)

Inner Hallway

10' 6" x 7' 10" (3.19m x 2.40m)

Living Room

16' 4" x 11' 3" (4.99m x 3.42m)

Bathroom

8' 10" x 5' 5" (2.68m x 1.64m)

Bedroom One

15' 5" x 13' 7" (4.70m x 4.13m)

Sun Room

16' 5" x 7' 3" (5.00m x 2.20m)

Bedroom Two

17' 1" x 9' 10" (5.20m x 2.99m)

Bedroom Three



14' 5" x 12' 2" (4.39m x 3.70m)

Bedroom Four

8' 1" x 6' 11" (2.47m x 2.12m)

Bathroom

9' 6" x 7' 6" (2.89m x 2.28m)

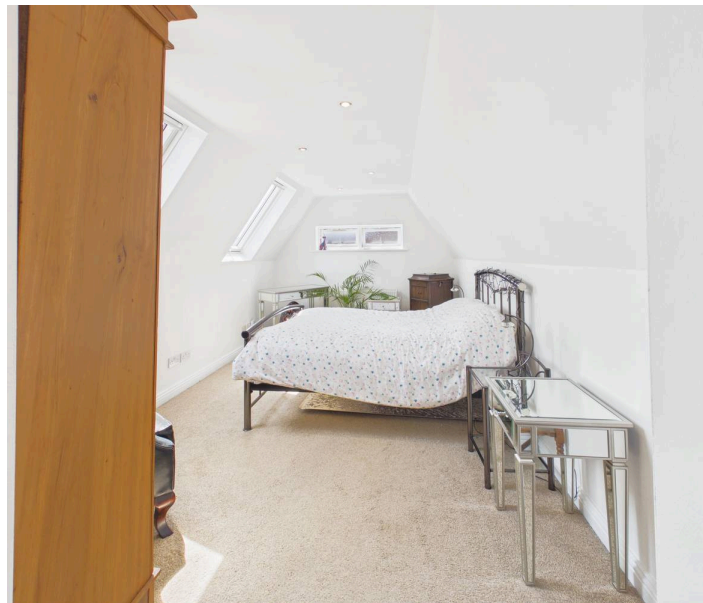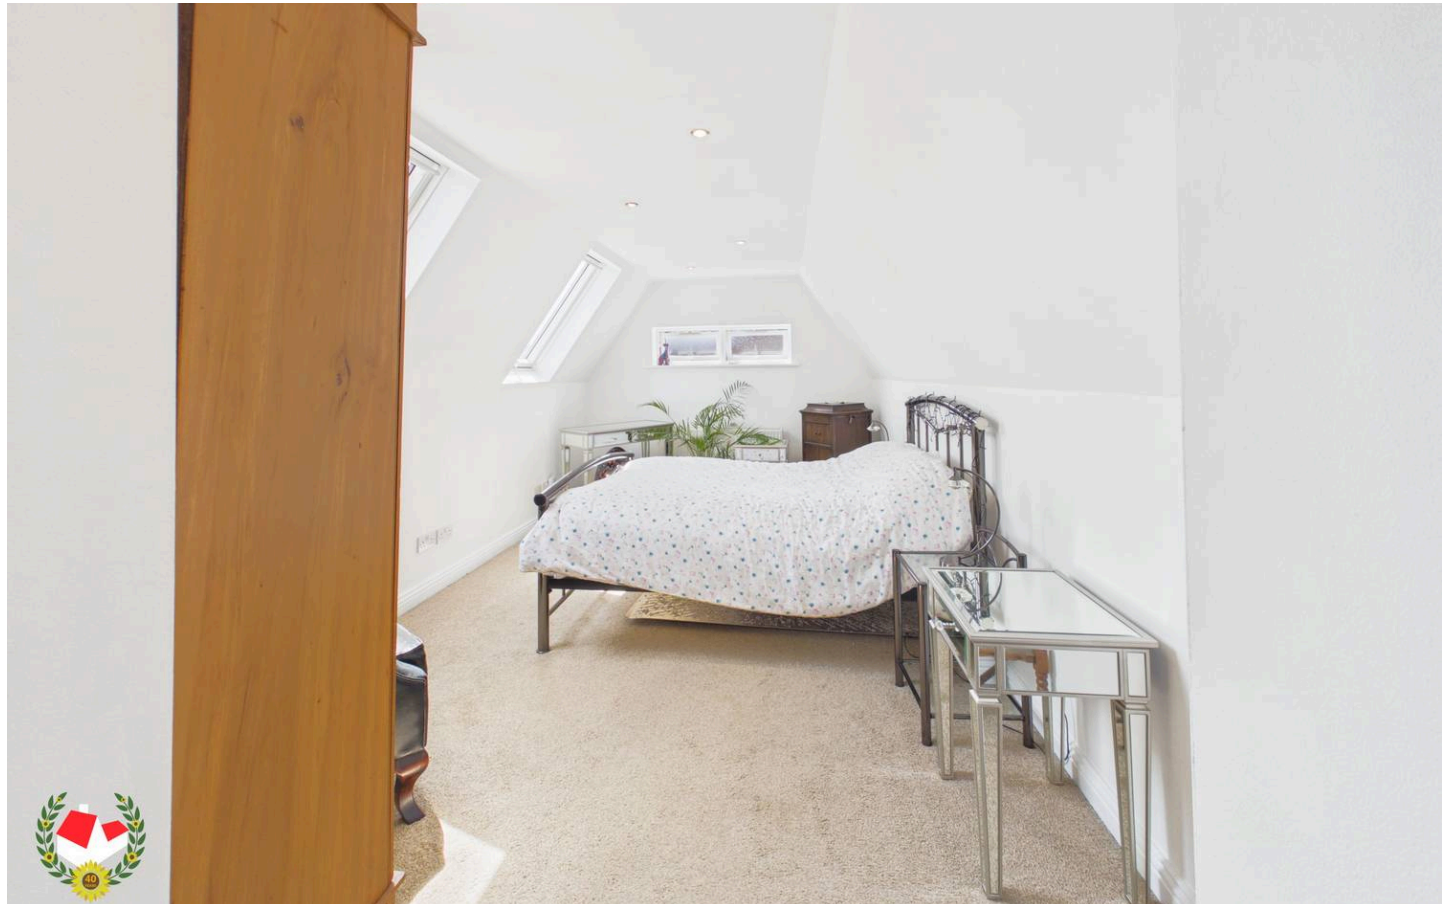



Ground Floor



Floor 1



Approximate total area⁽¹⁾

1550 ft²

144.1 m²

Reduced headroom

76 ft²

7 m²

(1) Excluding balconies and terraces

Reduced headroom

Below 5 ft/1.5 m

Calculations reference the RICS IPMS 3C standard. Measurements are approximate and not to scale. This floor plan is intended for illustration only.

GIRAFFE360



Michael Tuck Quedgeley

1 School Lane, Quedgeley - GL2 4PJ

01452 543200 • estates.quedgeley@michaeltuck.co.uk • www.michaeltuck.co.uk/



Important notice: Michael Tuck, its clients and any joints give notice that 1: They are not authorised to make or give any representations or warranties in relation to the property either here or elsewhere, either on their own behalf of their client or otherwise. They assume no responsibility for any statement that may be made in these particulars. These particulars do not form part of any offer or contract and must not be relied upon as statements or representation of fact. 2: Any areas, measurements or distances are approximate. The text, photographs and plans are for guidance only and are not necessarily comprehensive. It should not be assumed that the property has all necessary planning, building regulation or other consents and Michael Tuck have not tested any services, equipment or facilities. Purchasers must satisfy themselves by inspection or otherwise.