

Symington Gardens, Silksworth, Sunderland £175,000











This extended three bedroom semi-detached house provides deceptively spacious accommodation within this highly sought after area. Internally the attractive accommodation on the ground floor includes an entrance porch, a generous lounge and a kitchen that opens through to a dining area and a fabulous garden room. Completing the ground floor is a shower room with a sauna. On the first floor there are three bedrooms and a modern family bathroom/wc. Externally there are delightful gardens to the front and rear. Located within this ever popular area, the property is within easy access of many local amenities including schools and shopping facilities and there are excellent connections to Sunderland City Centre, the A19 and A690. Viewing highly recommended.

MAIN ROOMS AND DIMENSIONS

Ground Floor
Access via wooden entrance door into

Entrance Porch
Double glazed windows and inner UPVC door to

Lounge




Double glazed bay window to front, two radiators, exposed stone chimney breast, and stairs to first floor with storage under. Doors to downstairs shower room and kitchen.

Kitchen





Range of wall and base units with countertops over incorporating a 1.5 bowl sink and drainer unit with mixer tap. Integrated oven with hobs and hood. Space for a fridge freezer, washing machine and dishwasher. Radiator. Open plan into dining area and the garden room.

Dining Area




Double glazed UPVC French patio doors to the rear and a double radiator.

Garden Room






Two Velux windows, six double glazed windows and a full height glazed window.

Downstairs Shower Room




Shower cubicle and built in sauna. Chrome heated towel rail and double glazed window to the front.

First Floor Landing

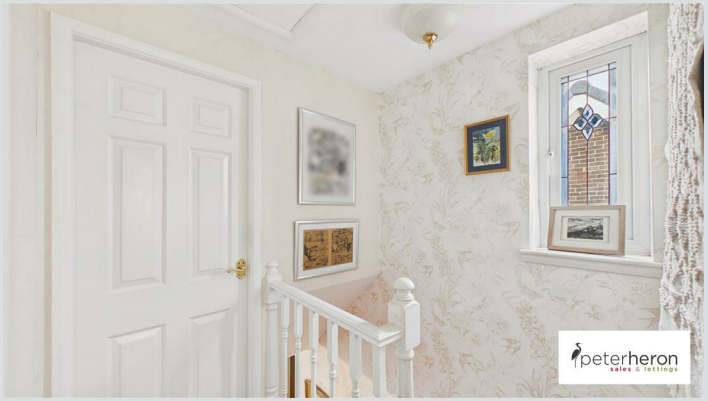

Double glazed window, access point to loft.

Bedroom 1





Double glazed window to front, radiator and built in wardrobes.



Bedroom 2




Double glazed window to rear, radiator and built in wardrobes.

MAIN ROOMS AND DIMENSIONS

Bedroom 3

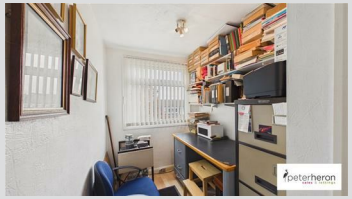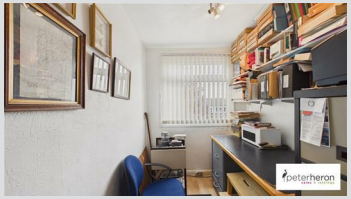Double glazed window to front and built in storage cupboard.

Bathroom




Bath with shower over, hand wash basin set into vanity unit with mirror. Double glazed window to rear and a chrome heated towel rail.

Separate WC



Low level WC.

Garden





Attractive rear garden laid predominantly to lawn benefitting from a shed.

Tenure FH
We are advised by the Vendors that the property is Freehold. Any prospective purchaser should clarify this with their Solicitor.


Council TaxBand
The Council Tax is Band B.


Important Notice
Peter Heron Ltd for themselves and for the vendors of this property whose agents they are, give notice that:-
The particulars are set out for general guidance only for the intending Purchasers and do not constitute part of an offer or contract. Whilst we endeavour to make our sales particulars accurate and reliable, if there is anything of particular importance which you feel may influence your decision to purchase, please contact the office and we will be pleased to check the information. Do so particularly, if contemplating travelling some distance to view the property. All descriptions, dimensions, references to conditions and necessary permissions for use and occupation and other details are given in good faith, and are believed to be correct, however any intending purchasers should not rely on them that statements are representations of fact, but must satisfy themselves by inspection or otherwise as to the correctness of each of them. Independent property size verification is recommended.
Lease details, service charges and ground rent (where applicable) are given as a guide only and should be checked and confirmed by your Solicitor prior to exchange of contracts. No person in the employment of Peter Heron Ltd has any authority to make or give any representation or warranty whatever in relation to this property or these particulars, nor to enter into any contract on behalf of Peter Heron Ltd, nor into any contract on behalf of the Vendor. The copyright of all details and photographs remain exclusive to Peter Heron Ltd.
Please note that in the event the purchaser uses the services of Peter Heron Conveyancing in the purchase of their home, Peter Heron Ltd will be paid a completion commission of £300.00 by Movewithus Ltd.

Viewings Fst
To arrange an appointment to view this property contact our Fawcett Street branch on .


Opening Times
Monday - Friday 9.00am to 5.00pm
Saturday 9.00am to 12noon


Ombudsman
Peter Heron Estate Agents are members of The Property Ombudsman and subscribe to The Property Ombudsman Code of Practice.

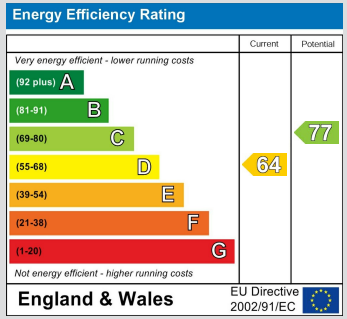

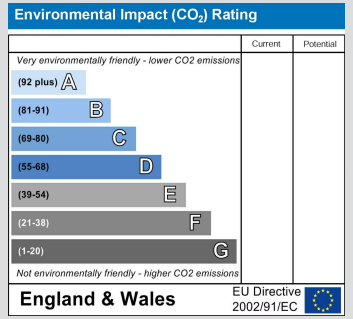

MAIN ROOMS AND DIMENSIONS

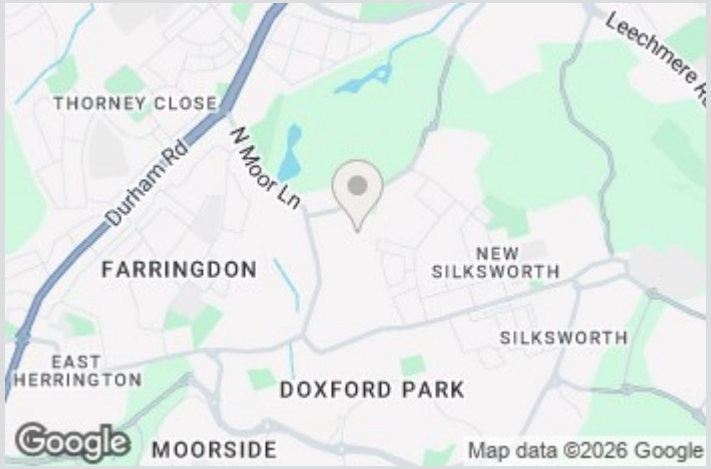

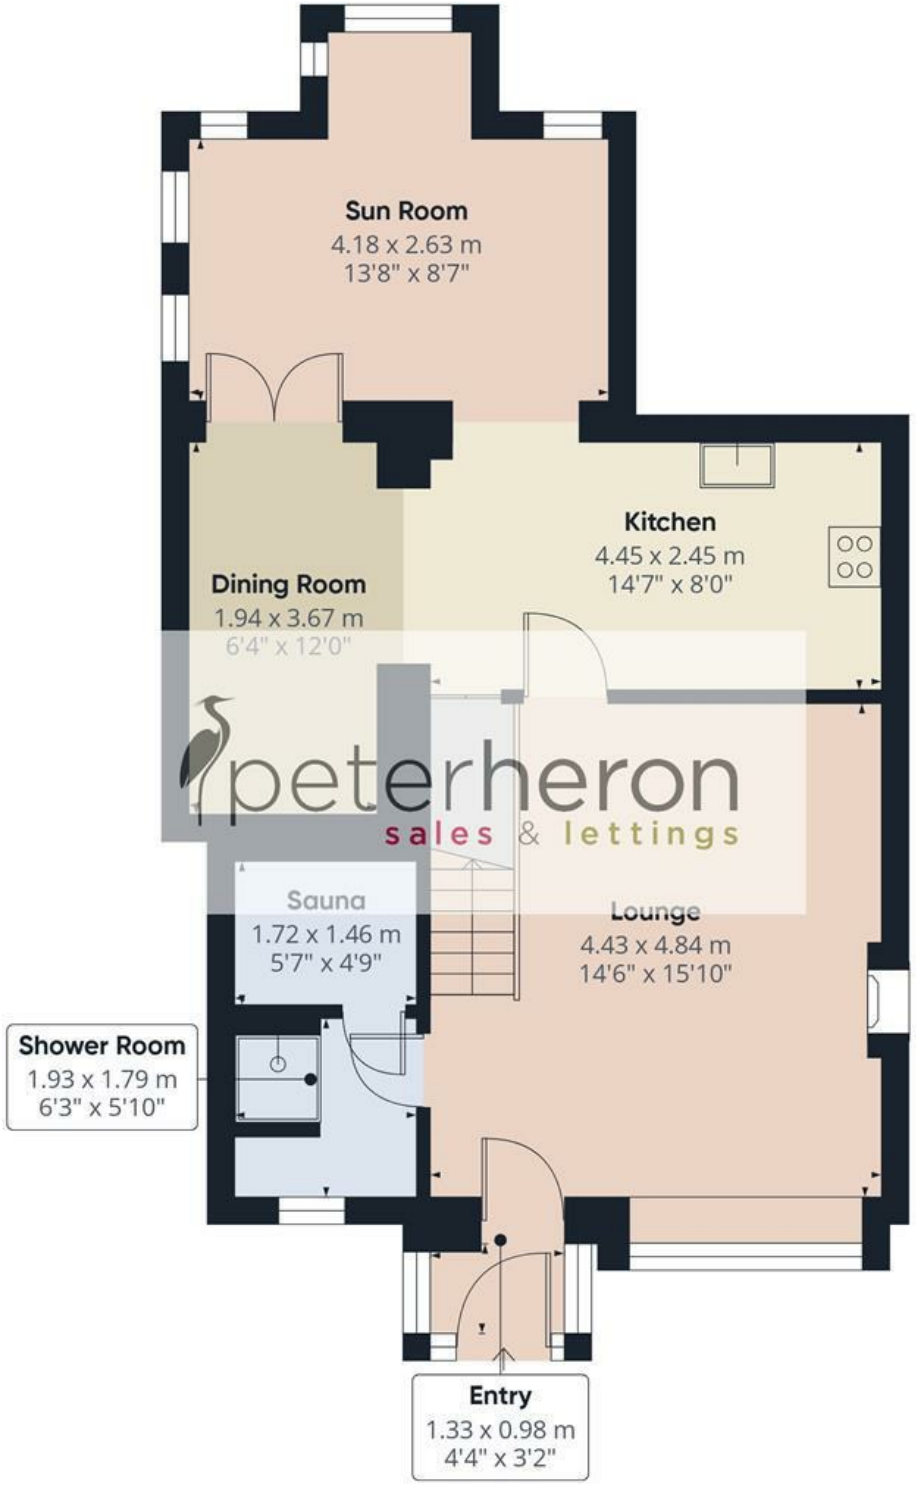

Ground Floor

peterheron
sales & lettings

Approximate total area(1)

61 m²

655 ft²

(1) Excluding balconies and terraces

Calculations reference the RICS IPMS 3C standard. Measurements are approximate and not to scale. This floor plan is intended for illustration only.

GIRAFFE360