



26 The Nook, Staining

Blackpool

Offers Over **£375,000**

26 The Nook

Staining, Blackpool

This impressive five-bedroom detached house is situated in the sought-after village of Staining, offering a blend of stylish living and practical convenience. Upon entering, you are welcomed by a spacious entrance hall that leads to a formal lounge, ideal for relaxing or entertaining guests. The heart of the home is the open plan kitchen, which features a central island and integrated appliances, seamlessly connecting to a generous dining area and a second lounge, creating a versatile space for family gatherings. The property also offers a gym or fifth bedroom, accompanied by a modern wet room, making it perfect for guests or home workouts. Upstairs, the principal bedroom boasts an ensuite, while three further well-proportioned bedrooms and a family bathroom provide ample space for family and visitors. The home is enhanced by a stylish bar and dedicated entertainment area, perfect for hosting friends and family. A bright conservatory offers direct access to the garden, creating a tranquil retreat for enjoying the outdoors from the comfort of your home.

The outside space has been thoughtfully designed to complement the interior, providing a private and well-maintained garden that is ideal for both relaxation and recreation. A spacious patio area offers the perfect setting for al fresco dining or summer barbeques, with ample room for outdoor furniture and entertaining. Mature borders and established planting create a sense of seclusion and tranquillity, while the generous yard provides plenty of space for children or pets to play. The property also benefits from driveway parking and a garage (subject to individual requirements), ensuring convenience for residents and visitors alike. This exceptional home combines attractive outdoor living with a prime location, making it a rare opportunity for those seeking space, style, and comfort in Staining.

Council Tax band: E

Tenure: Freehold

- 5 Bedroom Detached house in Staining, conveniently located.
- Entrance Hall leading to Formal Lounge, Kitchen with Island, Dining room with 2nd lounge, Gym/bedroom 5 and wet room.
- Stairs to Ensuite Bedroom 1, 3 further bedrooms and family bathroom
- Integrated appliances
- Open plan living area





Stephen Tew
ESTATE AGENTS

Wet Room

6' 3" x 7' 5" (1.91m x 2.27m)

Gym/Bedroom 5

12' 0" x 13' 11" (3.65m x 4.24m)

Garage

18' 1" x 9' 9" (5.50m x 2.97m)

WC

4' 6" x 5' 0" (1.37m x 1.52m)

Entrance Hall

10' 1" x 6' 0" (3.07m x 1.82m)

Kitchen

16' 0" x 10' 8" (4.88m x 3.24m)

Diner / Lounge

16' 11" x 18' 6" (5.15m x 5.65m)

Lounge

16' 0" x 11' 4" (4.88m x 3.45m)

Landing

Bedroom 1

12' 6" x 11' 4" (3.82m x 3.45m)

En-suite

5' 5" x 3' 3" (1.65m x 0.99m)

Bedroom 2

13' 5" x 11' 0" (4.10m x 3.35m)

Bedroom 3

10' 11" x 9' 0" (3.33m x 2.74m)

Bedroom 4

9' 6" x 7' 4" (2.89m x 2.24m)

Bathroom

10' 10" x 8' 0" (3.29m x 2.43m)

Bar

14' 4" x 9' 2" (4.37m x 2.83m)



Stephen Tew
ESTATE AGENTS



Stephen Tew
ESTATE AGENTS



Wet Room

6' 3" x 7' 5" (1.91m x 2.27m)

Gym/Bedroom 5

12' 0" x 13' 11" (3.65m x 4.24m)

Garage

18' 1" x 9' 9" (5.50m x 2.97m)

WC

4' 6" x 5' 0" (1.37m x 1.52m)

Entrance Hall

10' 1" x 6' 0" (3.07m x 1.82m)

Kitchen

16' 0" x 10' 8" (4.88m x 3.24m)

Diner / Lounge

16' 11" x 18' 6" (5.15m x 5.65m)

Lounge

16' 0" x 11' 4" (4.88m x 3.45m)

Landing

Bedroom 1

12' 6" x 11' 4" (3.82m x 3.45m)

En-suite

5' 5" x 3' 3" (1.65m x 0.99m)

Bedroom 2

13' 5" x 11' 0" (4.10m x 3.35m)

Bedroom 3

10' 11" x 9' 0" (3.33m x 2.74m)

Bedroom 4



9' 6" x 7' 4" (2.89m x 2.24m)



Bathroom


10' 10" x 8' 0" (3.29m x 2.43m)

Bar

14' 4" x 9' 2" (4.37m x 2.82m)

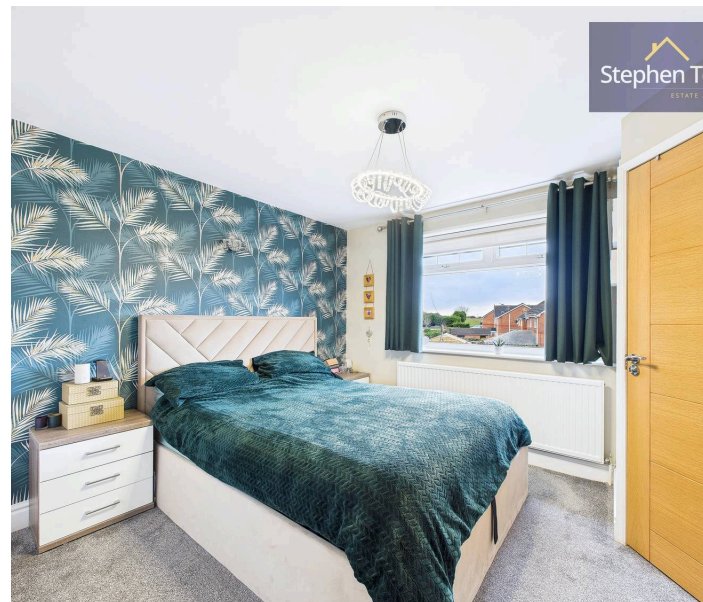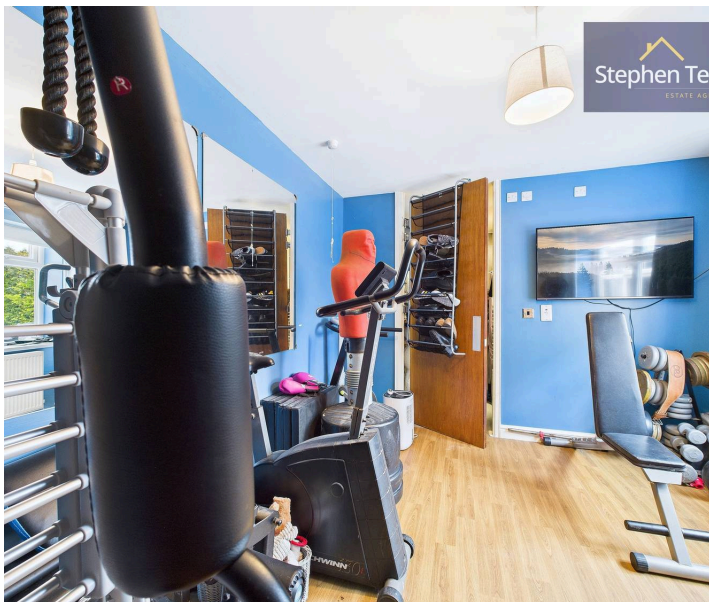

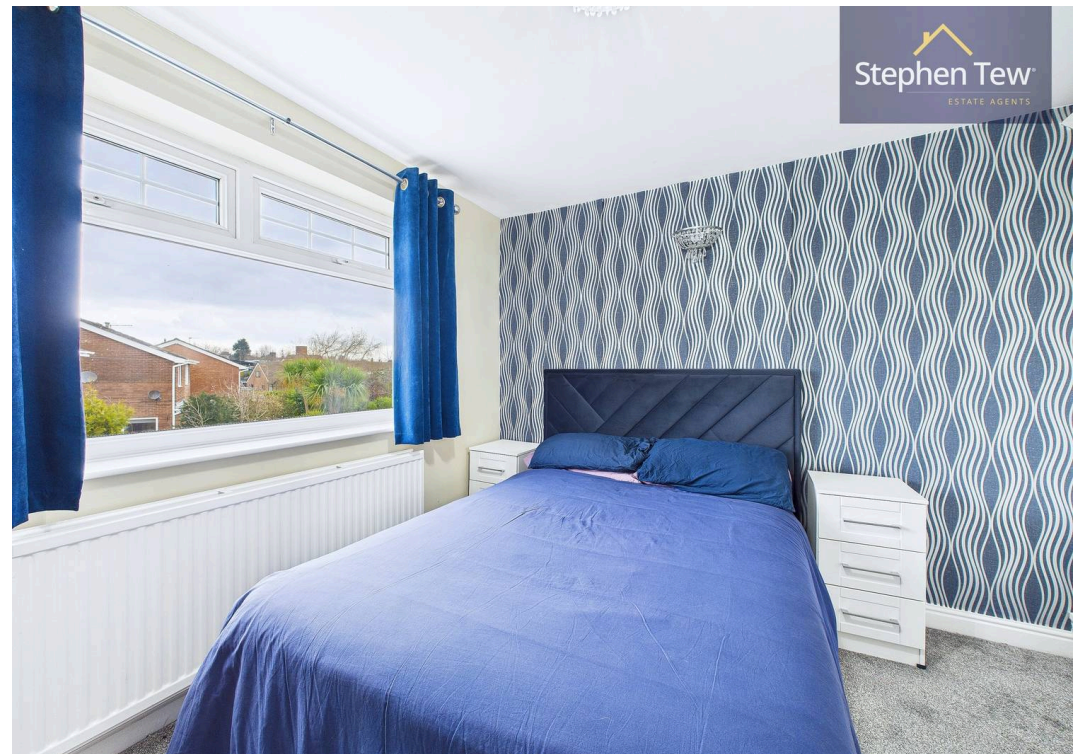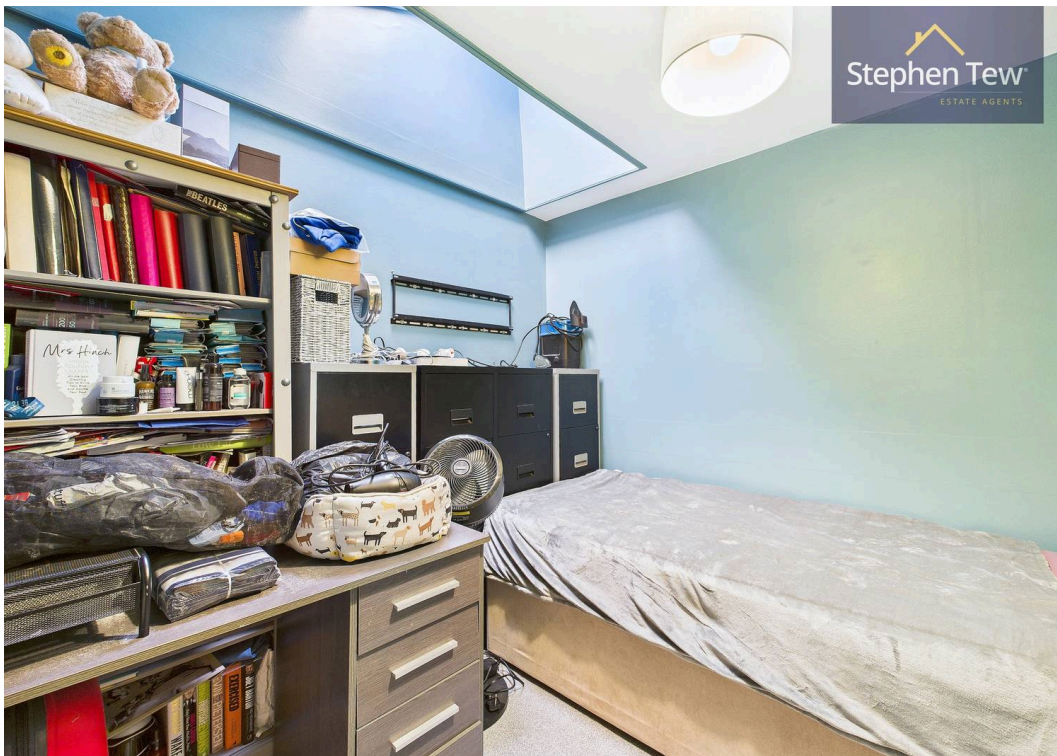

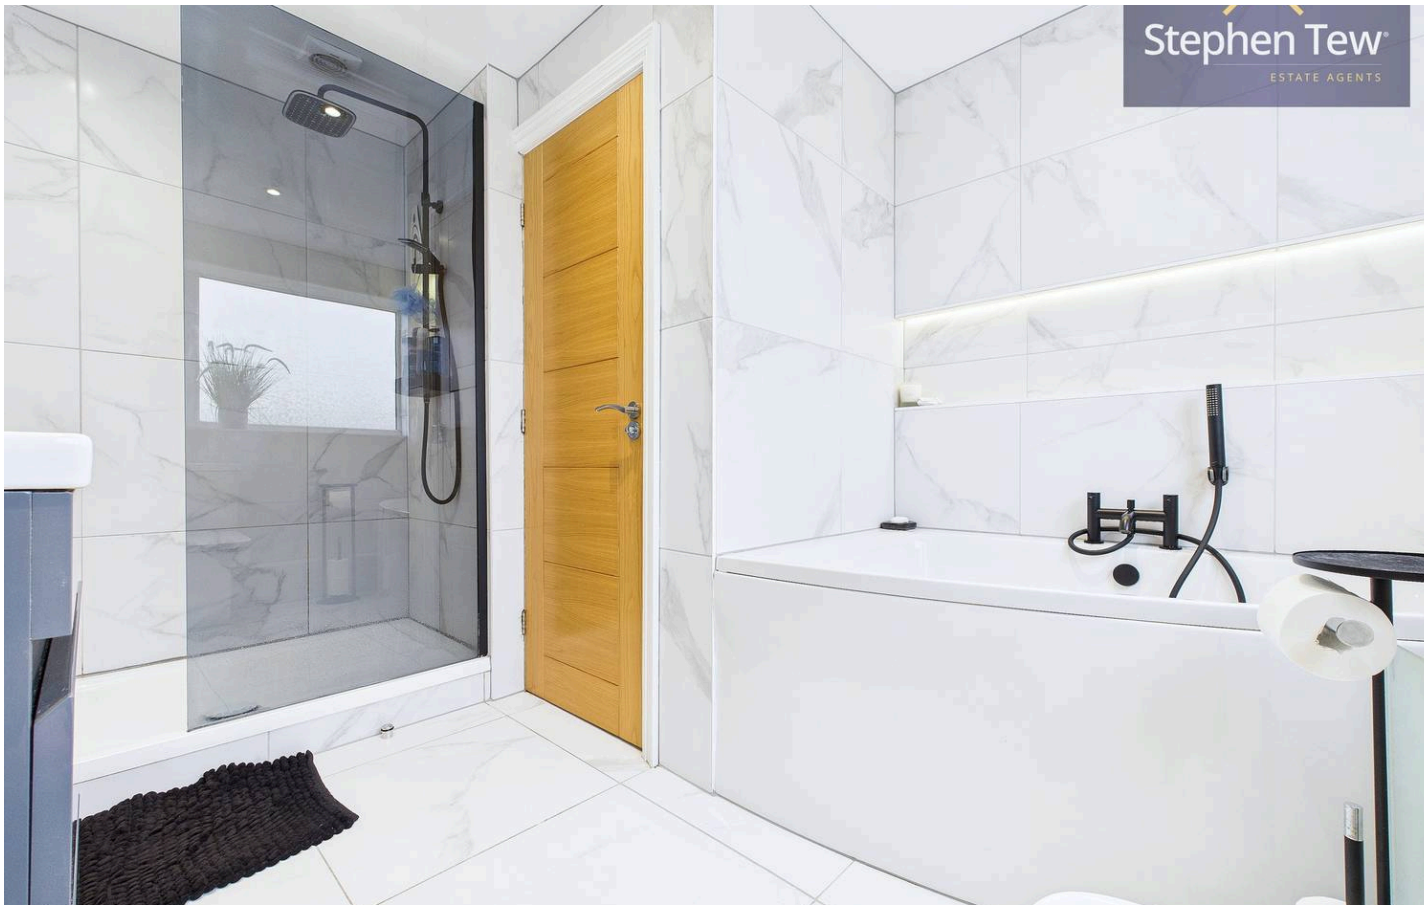


GARDEN


GARAGE

Single Garage

OFF STREET

3 Parking Spaces

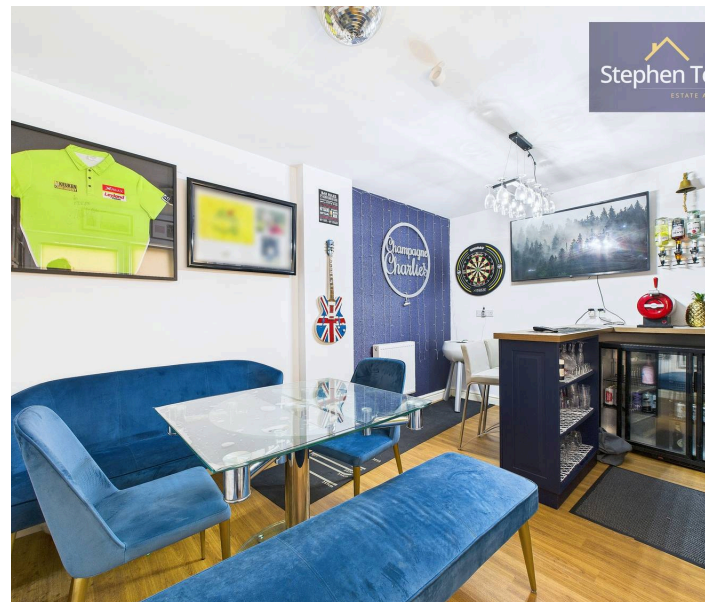

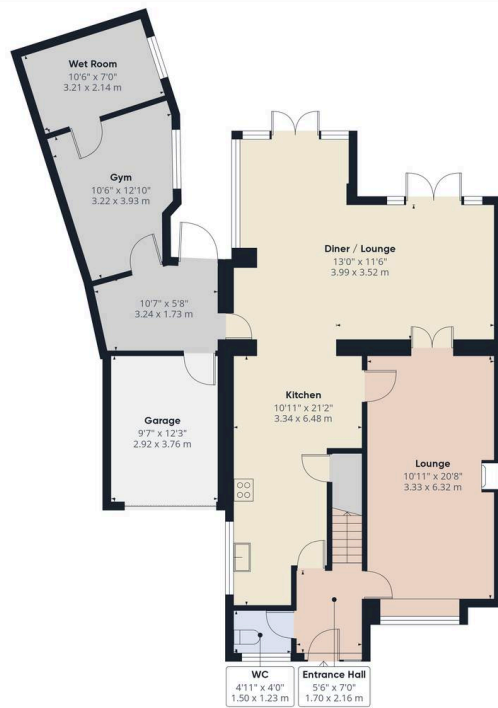

Floor 1 Building 1




Approximate total area⁽¹⁾
1206 ft²
112.1 m²

(1) Excluding balconies and terraces

Calculations reference the RICS IPMS 3C standard. Measurements are approximate and not to scale. This floor plan is intended for illustration only.

GIRAFFE360

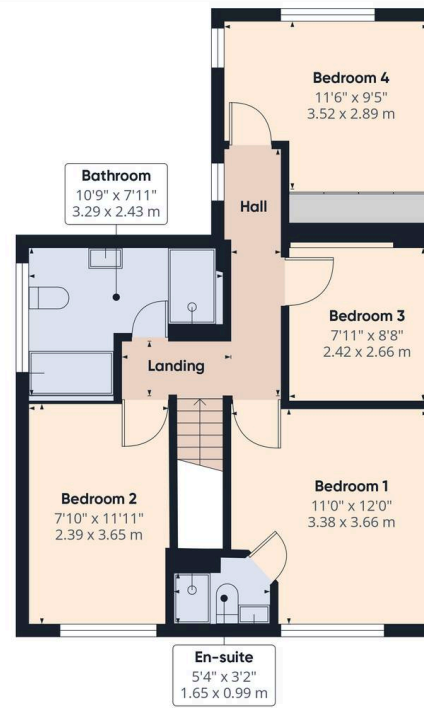

Floor 2 Building 1



Approximate total area⁽¹⁾
555 ft²
51.6 m²

(1) Excluding balconies and terraces

Calculations reference the RICS IPMS 3C standard. Measurements are approximate and not to scale. This floor plan is intended for illustration only.

GIRAFFE360



Stephen Tew Estate Agents

Stephen Tew Estate Agents, 132 Highfield Road - FY4 2HH

01253 401111

info@stephentew.co.uk

www.stephentew.co.uk

