
HEARNES
WHERE SERVICE COUNTS

Highfield Road, Ringwood, BH24 1RQ







An Exclusive Collection of Three Bespoke Homes Built by Lambert & Sons Developments

2b is available to view, comprising three generous double bedrooms served by two stylish, crisp white bath/shower rooms. The ground floor features a beautifully crafted, fully-fitted German kitchen, open plan dining area and separate sitting room. It further benefits from a landcsaped, enclosed garden with paved patio, an EV charge point & parking.

The properties are nestled in a peaceful and private setting. Individually designed and offering a rare opportunity to own something very special within walking distance to the Town Centre. Each residence has been thoughtfully crafted to combine architectural elegance with modern functionality—ideal for contemporary family living.

These stunning homes feature spacious, light-filled layouts with open-plan living areas, bespoke kitchens fitted with premium NEFF appliances, luxurious bathrooms, and generously sized bedrooms. High-end finishes and attention to detail are evident throughout.

Lambert & Sons Developments are renowned for their commitment to quality, blending timeless design with lasting craftsmanship. Whether you're upsizing, downsizing, or simply seeking a home that stands apart, this exclusive development delivers a lifestyle of comfort, style, and distinction.

Viewings by appointment only.


Note: Measurements were taken from architect's plans and may not exactly represent the finished room sizes.

Ground Floor

Approx. 57.1 sq. metres (614.1 sq. feet)

First Floor

Approx. 58.6 sq. metres (630.3 sq. feet)

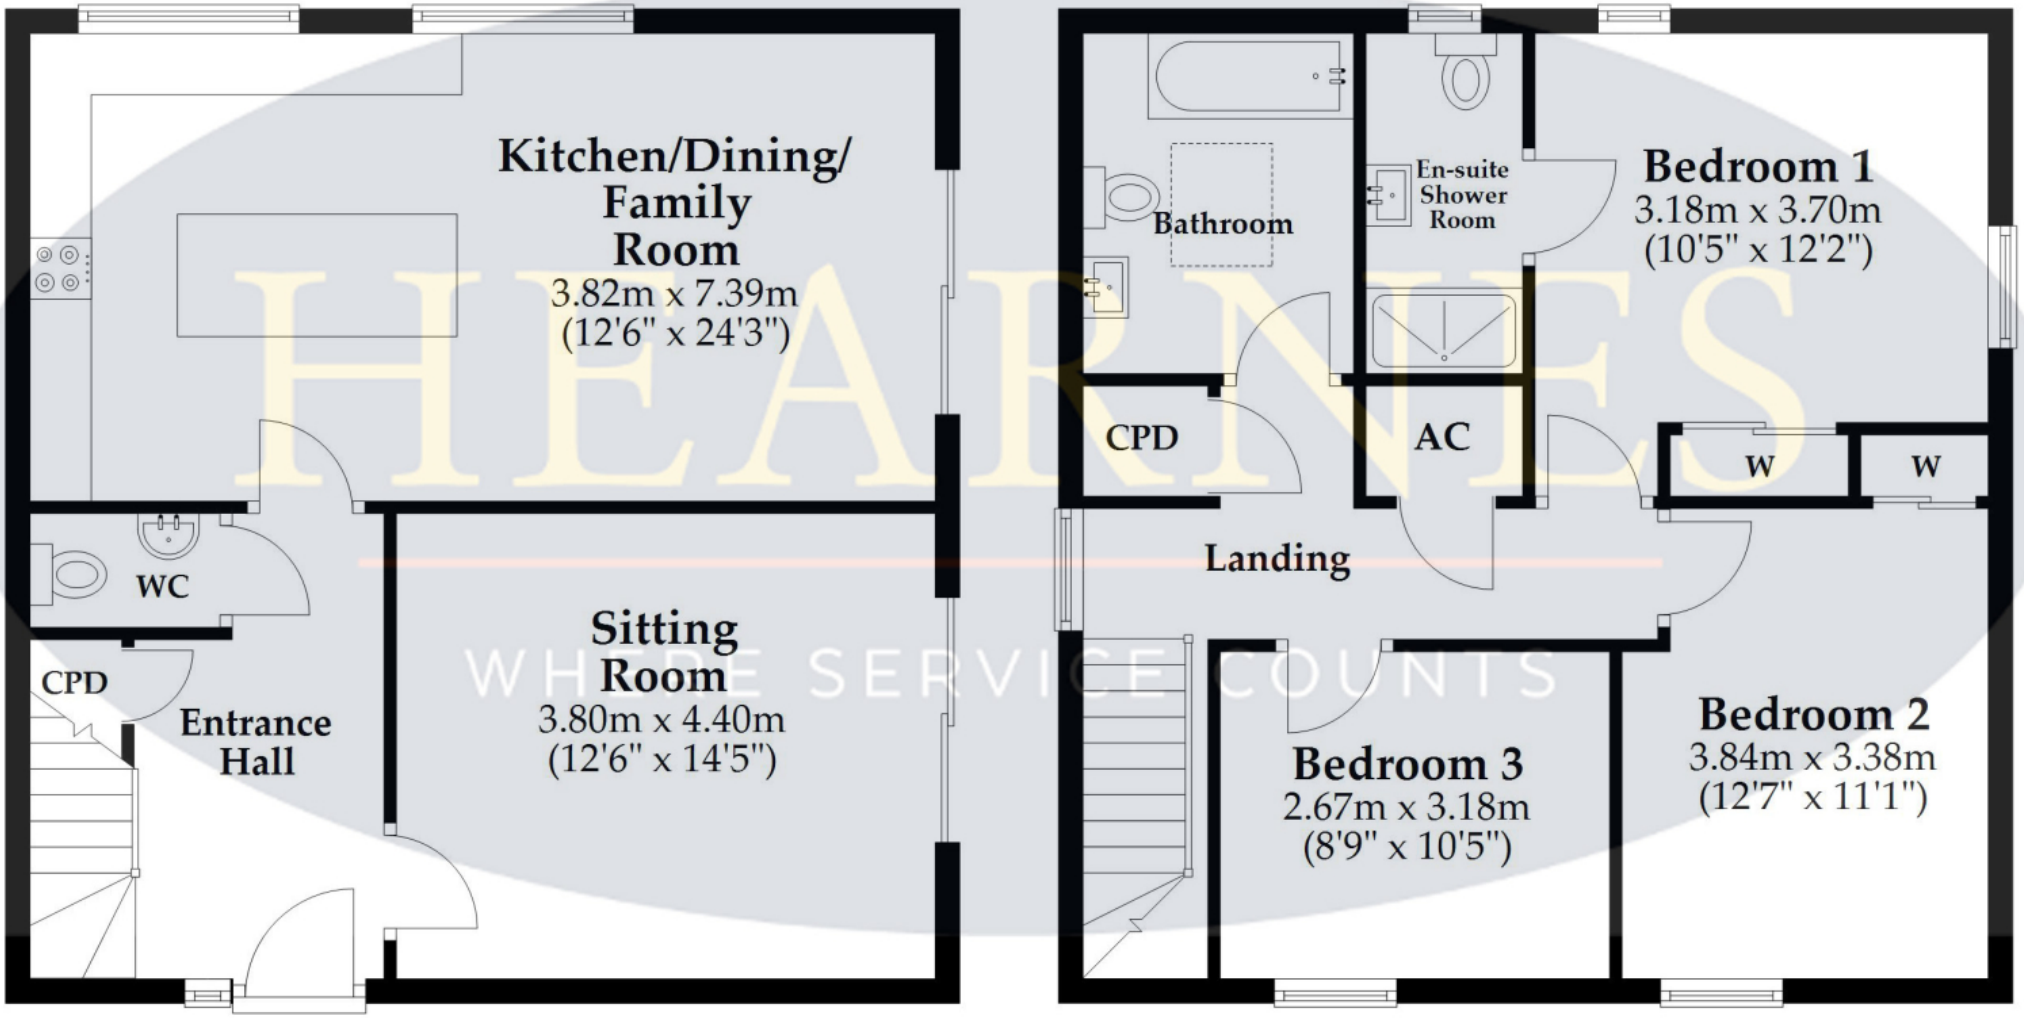

HEARNES
WHERE SERVICE COUNTS

Total area: approx. 115.6 sq. metres (1244.4 sq. feet)

This plan is not to scale and is for general guidance only. LJT Surveying Ltd Ringwood

LJT Surveying





HEARNES

WHERE SERVICE COUNTS

www.hearnes.com

52-54 High Street,Ringwood,Hampshire

Tel : Email : anthony@hearnes.com

OFFICES ALSO AT: BOURNEMOUTH, FERNDOWN, POOLE & WIMBORNE