

FINBOROUGH ROAD LONDON SW10

£895 PER WEEK AVAILABLE NOW

Hamptons

THE HOME EXPERTS

THE PARTICULARS

Finborough Road London SW10

£895 Per Week
Furnished

- 2 Bedrooms
- 2 Bathrooms
- 1 Reception

Features

- Stunning garden flat, recently redecorated, - Lovely reception, - Two double bedrooms, - Built-in storage, - Open Plan kitchen, - Study Area, - Great location, - Furnished, - Close proximity to Underground and Overground services

Council Tax

Council Tax Band E

Hamptons
134 Fulham Road
Chelsea, London, SW10 9PY
020 7370 0774
chelsealettings@hamptons.co.uk
www.hamptons.co.uk

The Property

SHORT LET: This exceptionally well presented apartment boast a lovely reception with with semi open plan modern kitchen, two double bedrooms with built-in storage and two superb bathrooms . The apartment further benefits from a generous rear patio garden. perfectly designed for outdoor dining and entertaining. Conveniently located close to great transport links, shops and eateries in Chelsea and Earls Court.







Finboro gh Road, London, SW10

Approximate Area = 800 sq ft / 74.3 sq m
Store = 11 sq ft / 1 sq m
Total = 811 sq ft / 75.3 sq m
For identification only - Not to scale

CH 8'5/2.6 = Ceiling Height

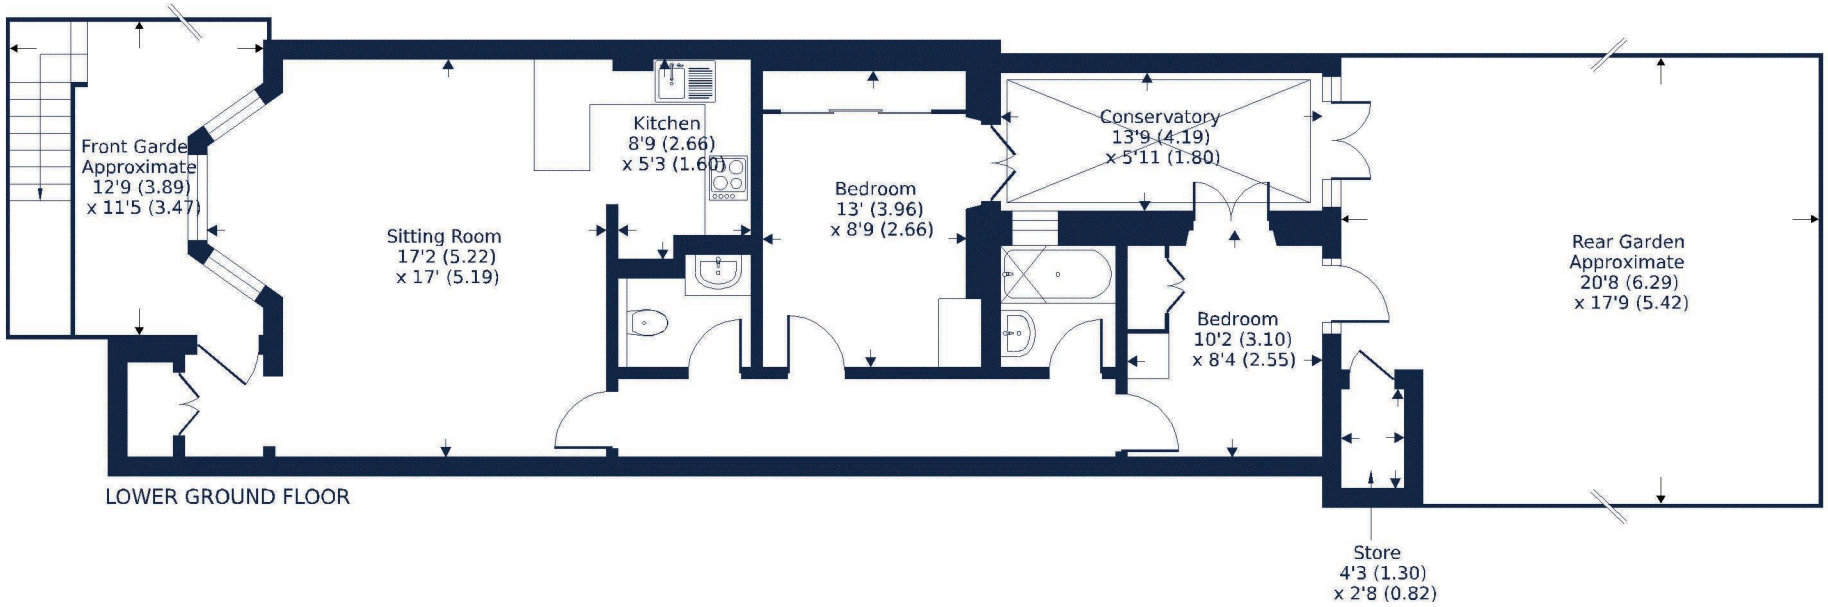

Floor plan prod ced in accordance with RICS Property Meas rement 2nd Edition,
Incorporating International Property Meas rement Standards (IPMS2 Residential). ©nichcom 2025.
Prod ced for Hamptons. REF: 1371817

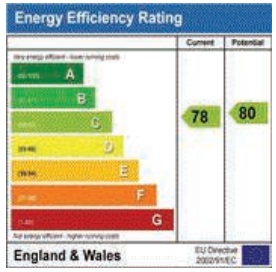

For Clarification
We wish to inform prospective tenants that we have prepared these particulars as a general guide and they have been confirmed as accurate by the landlord. We have not verified permissions, nor carried out a survey, tested the services, appliances and specific fittings. Room sizes are approximate and measurement figures rounded: they are taken between internal wall surfaces and therefore include cupboards/shelves, etc. Accordingly, they should not be relied upon for carpets and furnishings. It should also be noted that all fixtures and fittings, carpeted, curtains/blinds, kitchen equipment and garden statuary, whether fitted or not, are deemed removable by the landlord unless specifically itemised with these particulars. Please enquire in office or on our website for details on holding deposit and tenancy deposit figures.











