


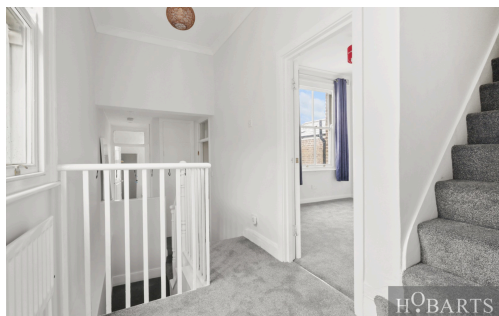

Lovely three-bedroom split-level flat arranged over the first and upper floors of a converted property in Alexandra Park. The flat benefits from a section of private garden, accessed via a lockable side gate. Alexandra Palace National Rail Station is just moments away with journeys to the City and West End taking around 20-25 minutes. Wood Green Underground Station and Shopping City are also within easy walking distance, along with the open green spaces of Alexandra Park. The flat has been recently refurbished including a brand-new kitchen and hob, new carpets and flooring, fresh decoration throughout and new garden fencing. Clean and well-presented it would make an ideal home for a single occupant, couple or family.

****AVAILABLE IMMEDIATELY****

Please note: Due to licensing restrictions, the property is only suitable for a single occupant, couple or family.

Buckingham Road, Alexandra Park, London, N22 7SR

£2,200 pcm


HOBARTS ESTATE AGENTS - LONDON (North)
8 CRESCENT ROAD
Alexandra Park
LONDON N22 7RS

rent@hobartsproperty.co.uk
www.hobartsproperty.co.uk
0208 348 3333



- Three-Double Bedrooms
- Fitted Kitchen/Diner
- Own Section of Rear Garden
- (20/25 Mins City/West End)
- PART FURNISHED

- Bright Spacious Reception Room
- Bathroom/Shower/WC
- Close To Great Transport Links
- Split-Level Apartment
- AVAILABLE NOW !

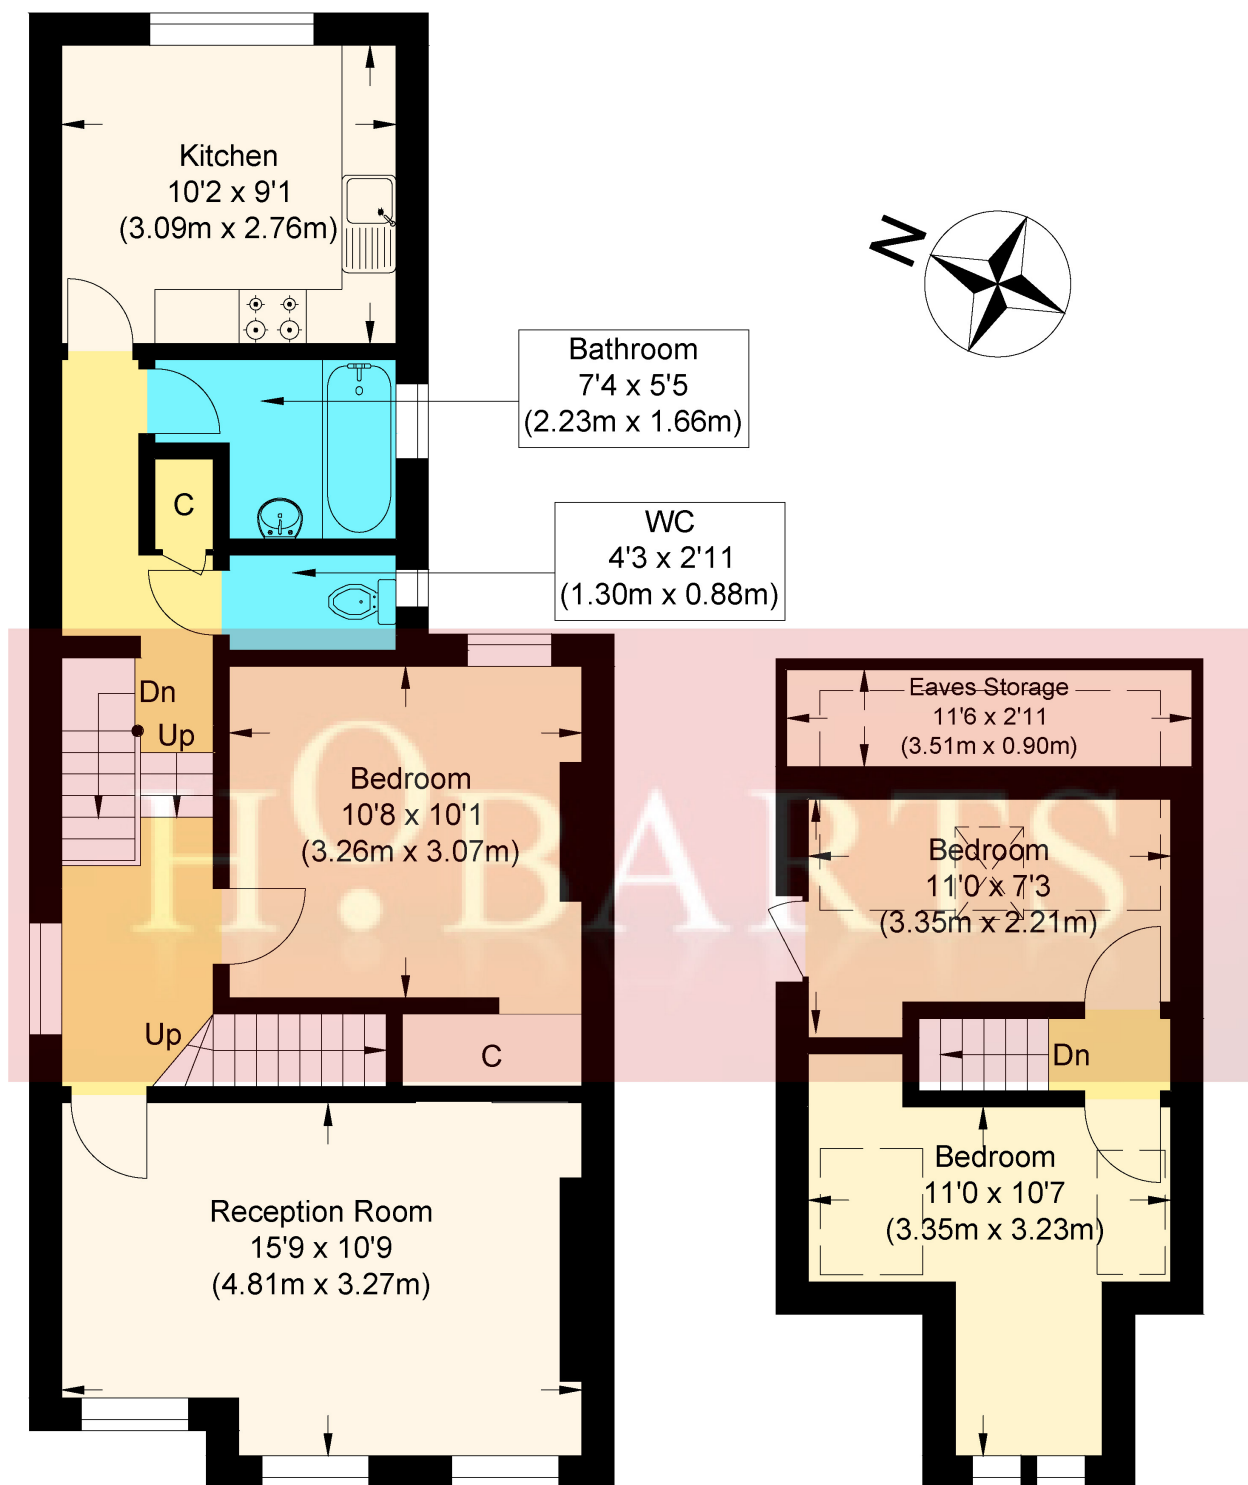




First Floor

Second Floor

Buckingham Road, N2Z

Approximate Gross Internal Area : 74.1 sq m / 797.6 sq ft

Illustration for identification purposes only, measurements are approximate, not to scale.

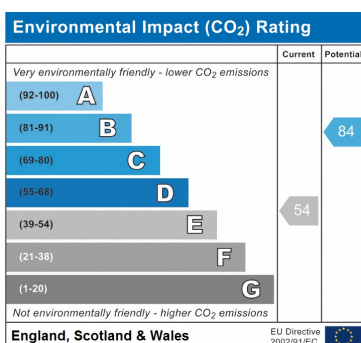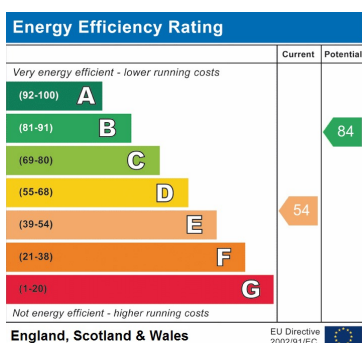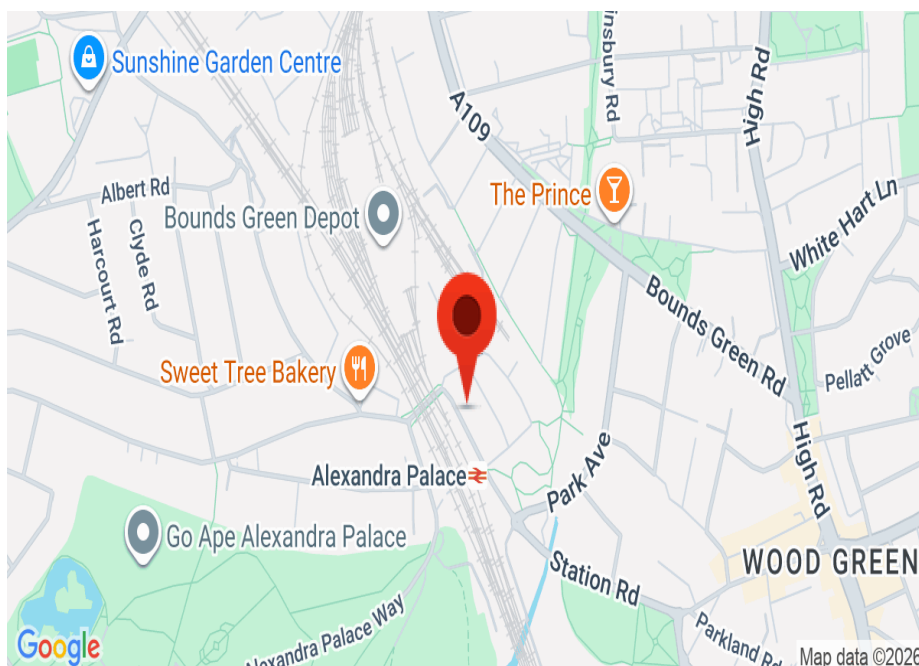

Viewings:

Strictly by appointment via
HOBARTS ESTATE AGENTS
0208 348 3333

Contact:

8 CRESCENT ROAD, Alexandra
Park, LONDON N22 7RS

rent@hobartsproperty.co.uk
www.hobartsproperty.co.uk

rightmove

PrimeLocation.com

homes24.co.uk

Zoopla.co.uk

propertyfinder.com



These property details, including measurements, floor plans and items depicted in photographs etc. are intended only as a brief guide to prospective purchasers and are not intended to be relied upon for any purpose whatsoever. Any interested party should satisfy themselves by inspection or otherwise as to the correctness of each statement contained in these details.