

4 Jamieson Place, Kendal

Kendal

£200,000

ARNOLD GREENWOOD

4 Jamieson Place

Kendal

Presenting this attractive three bedroom end of terrace house, ideally positioned in the sought-after Low Fellside area, within easy reach of the town centre's High Street shops and amenities. This thoughtfully designed home seamlessly blends period features with contemporary touches, offering a welcoming and versatile living environment. Upon entering, you are greeted by an inviting open plan living area that benefits from ample natural light, creating a bright and airy atmosphere throughout the day. The spacious lounge and dining zones provide plenty of room for relaxing and entertaining, while tasteful built-in storage solutions ensure a clutter-free environment. The modern kitchen is fitted with stylish units and work surfaces. Upstairs, a spacious layout and landing accesses three well-proportioned bedrooms offering ideal accommodation for families or those seeking extra space for guests or a home office. The property also features a recently updated shower room.

ARNOLD GREENWOOD











ARNOLD GREENWOOD


ARNOLD
GREENWOOD









ARNOLD GREENWOOD


ARNOLD
GREENWOOD

DRIVEWAY

2 Parking Spaces

Parking to the right front side of the property, for two car's on the driveway.








ARNOLD GREENWOOD

Jamieson Place, Kendal, LA9


Approximate Area = 949 sq ft / 88.1 sq m
Outbuilding = 27 sq ft / 2.5 sq m
Total = 976 sq ft / 90.6 sq m
For identification only - Not to scale

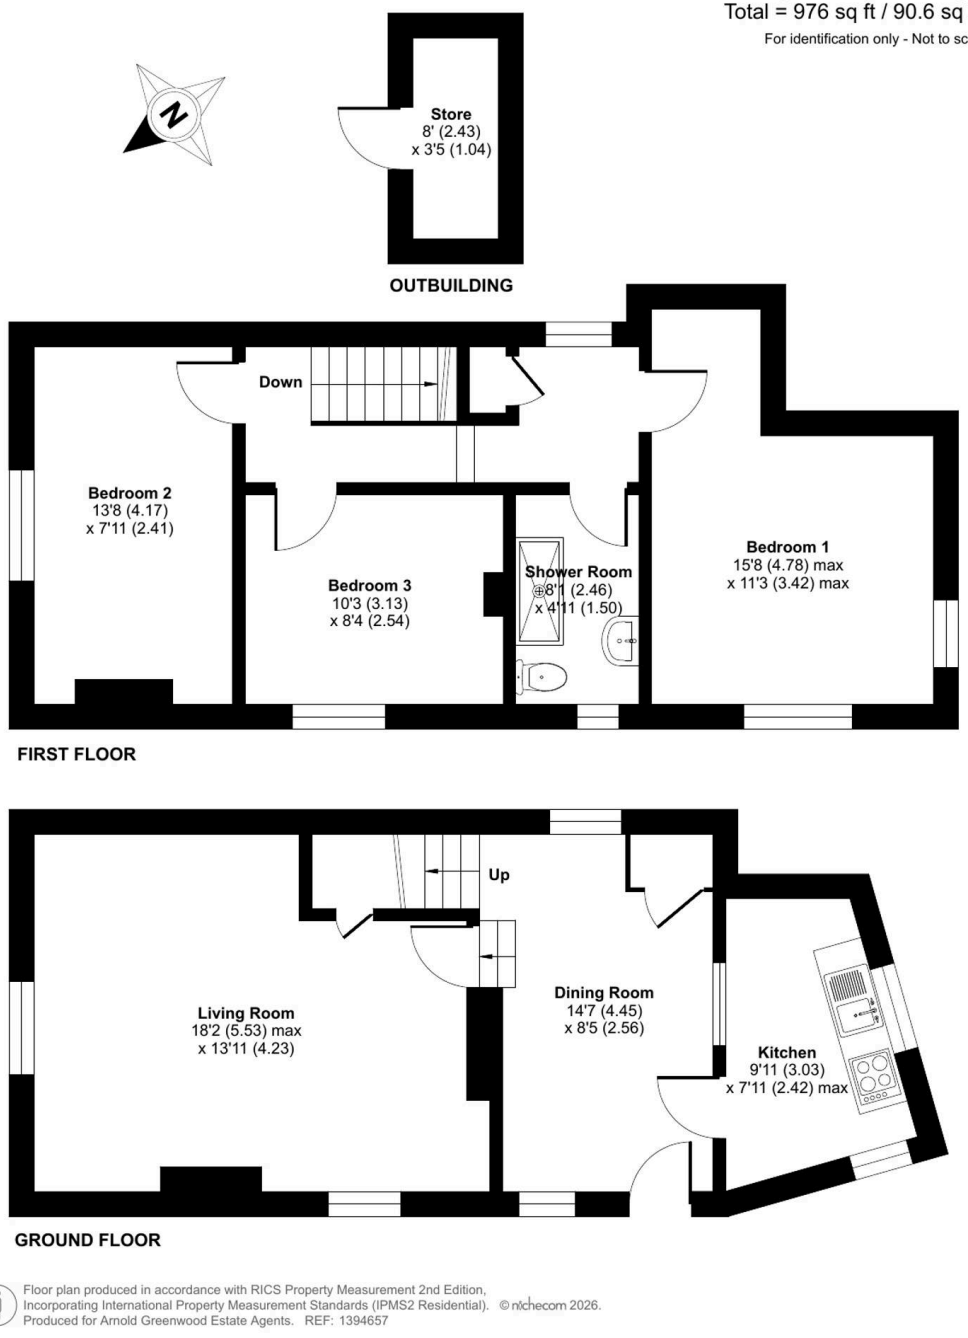

Floor plan produced in accordance with RICS Property Measurement 2nd Edition, Incorporating International Property Measurement Standards (IPMS2 Residential). © nichecom 2026. Produced for Arnold Greenwood Estate Agents. REF: 1394657

ARNOLD GREENWOOD

ARNOLD GREENWOOD

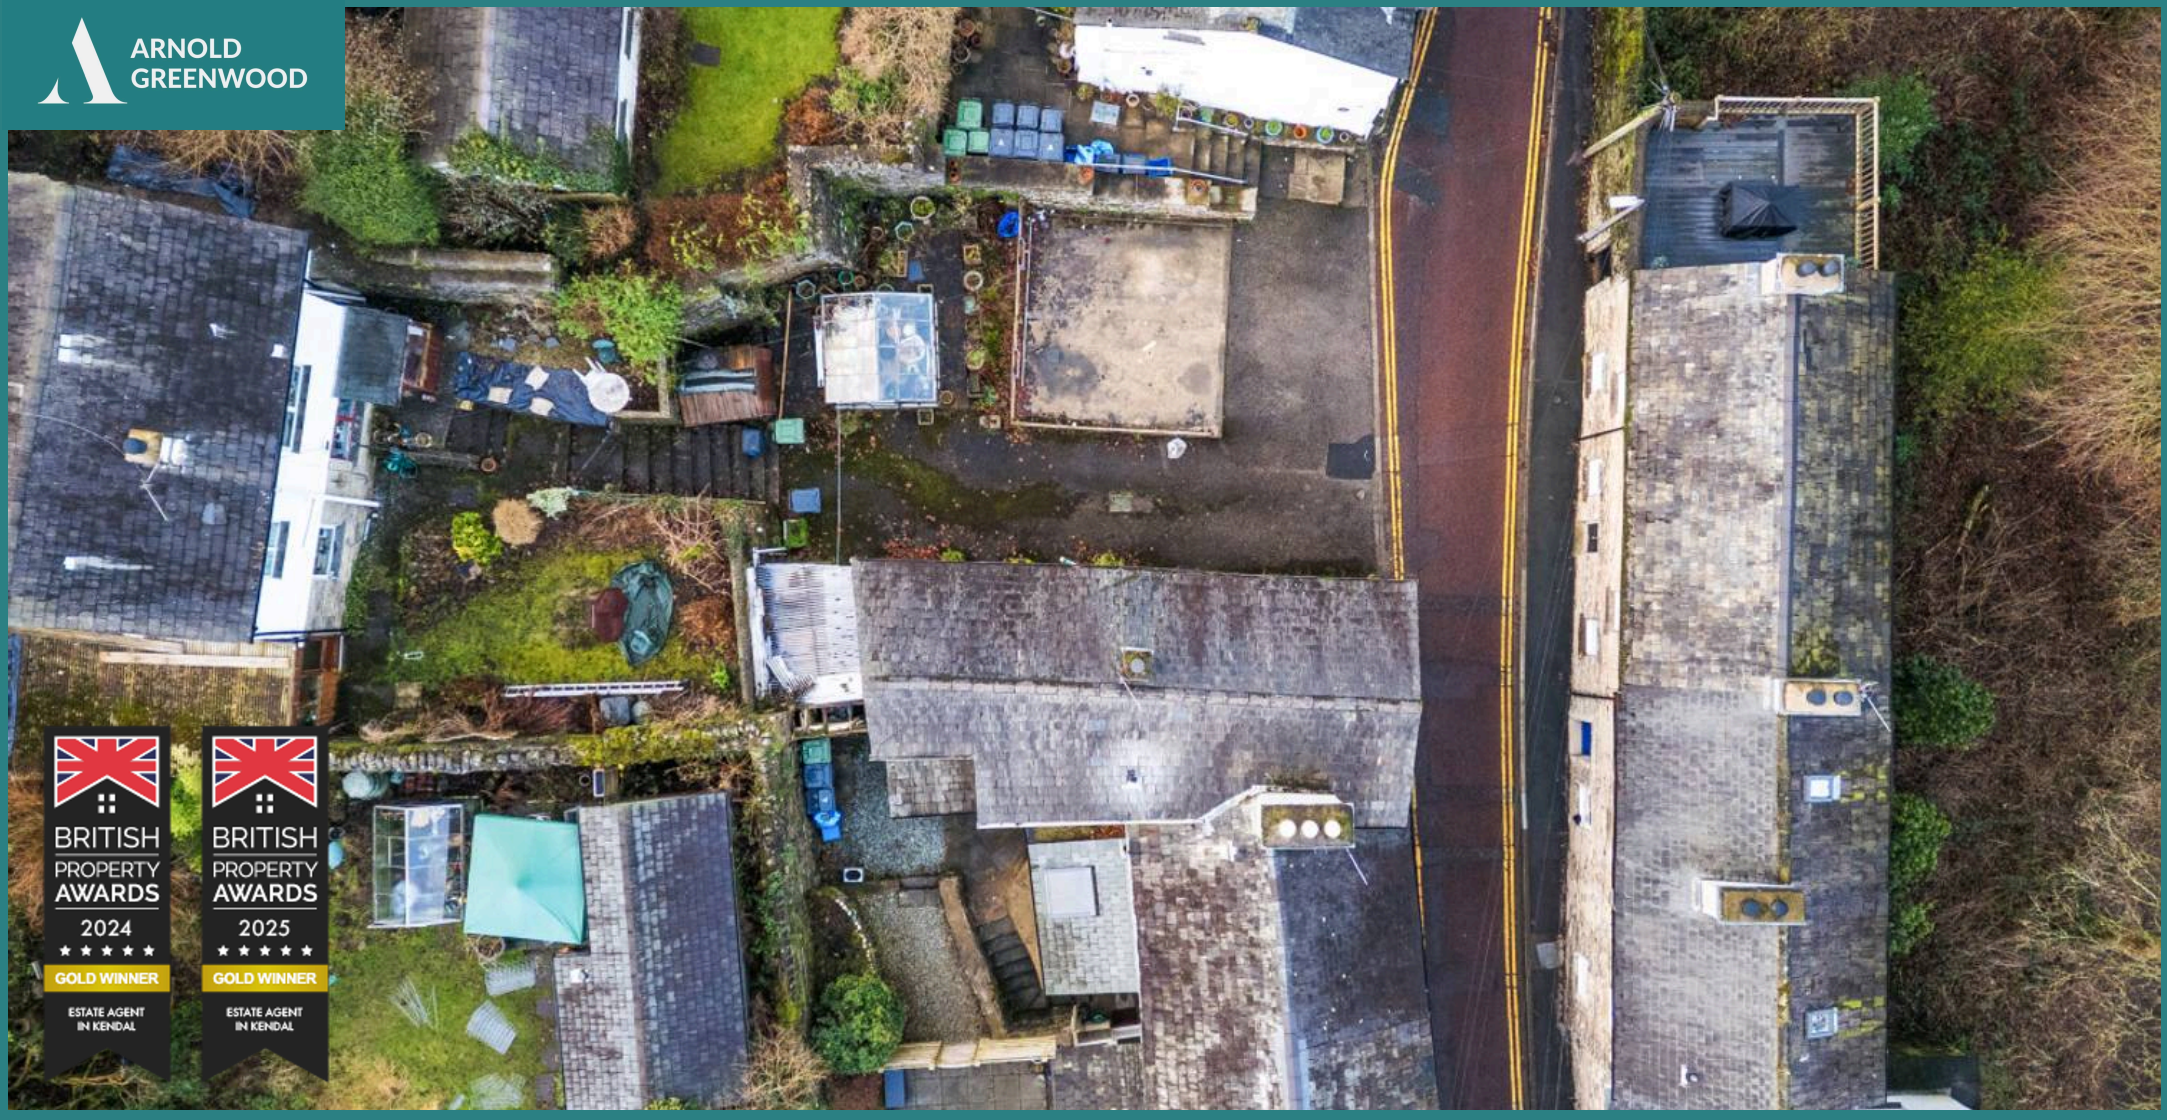

Arnold Greenwood Estate Agents

Arnold Greenwood Solicitors, 8-10 Highgate - LA9 4SX

01539733383

kendal@arnoldgreenwood.co.uk

www.arnoldgreenwoodestateagency.co.uk/

Whilst care has been taken to prepare the sales particulars, they are for guidance purposes only and no guarantee can be given as to the working condition of the various services and appliances. Measurements have been taken as accurately as possible but slight discrepancies may occur. Interested applicants are advised to make their own enquiries and investigation before finalising their offer purchase. Should you wish to proceed with an offer on this property, we are obligated by HMRC to conduct mandatory Anti-Money Laundering Checks. We outsource these checks to our compliance partners at Coadjute. Please note there is a non-refundable fee for this service of £36 + VAT.