14 Whittingtons Way, Hastings, Sussex TN34 2AS

Offers In Excess Of £360,000 Freehold

Nestled in the charming area of Whittingtons Way, Hastings, this delightful three-bedroom detached bungalow offers a perfect blend of comfort and modern living. Ideal for families, the property boasts two spacious reception rooms, providing ample space for relaxation and entertaining. As you step inside, you will be greeted by a newly modernised and beautifully designed kitchen, perfect for culinary enthusiasts and family gatherings. The living room features lovely views of the rear garden, creating a serene atmosphere to unwind after a long day. The newly added porch at the front enhances the property's appeal, offering a welcoming entrance. With off-street parking available for two vehicles, convenience is at your fingertips. This bungalow is not only practical but also exudes a warm and inviting charm, making it an excellent choice for those seeking a family home in a peaceful setting. Don't miss the opportunity to make this lovely bungalow your own, where comfort and style come together in a desirable location.

RUSH
WITT &
WILSON

RUSH
WITT &
WILSON

RUSH
WITT &
WILSON

RUSH
WITT &
WILSON

RUSH
WITT &
WILSON

RUSH
WITT &
WILSON

RUSH
WITT &
WILSON

RUSH
WITT &
WILSON

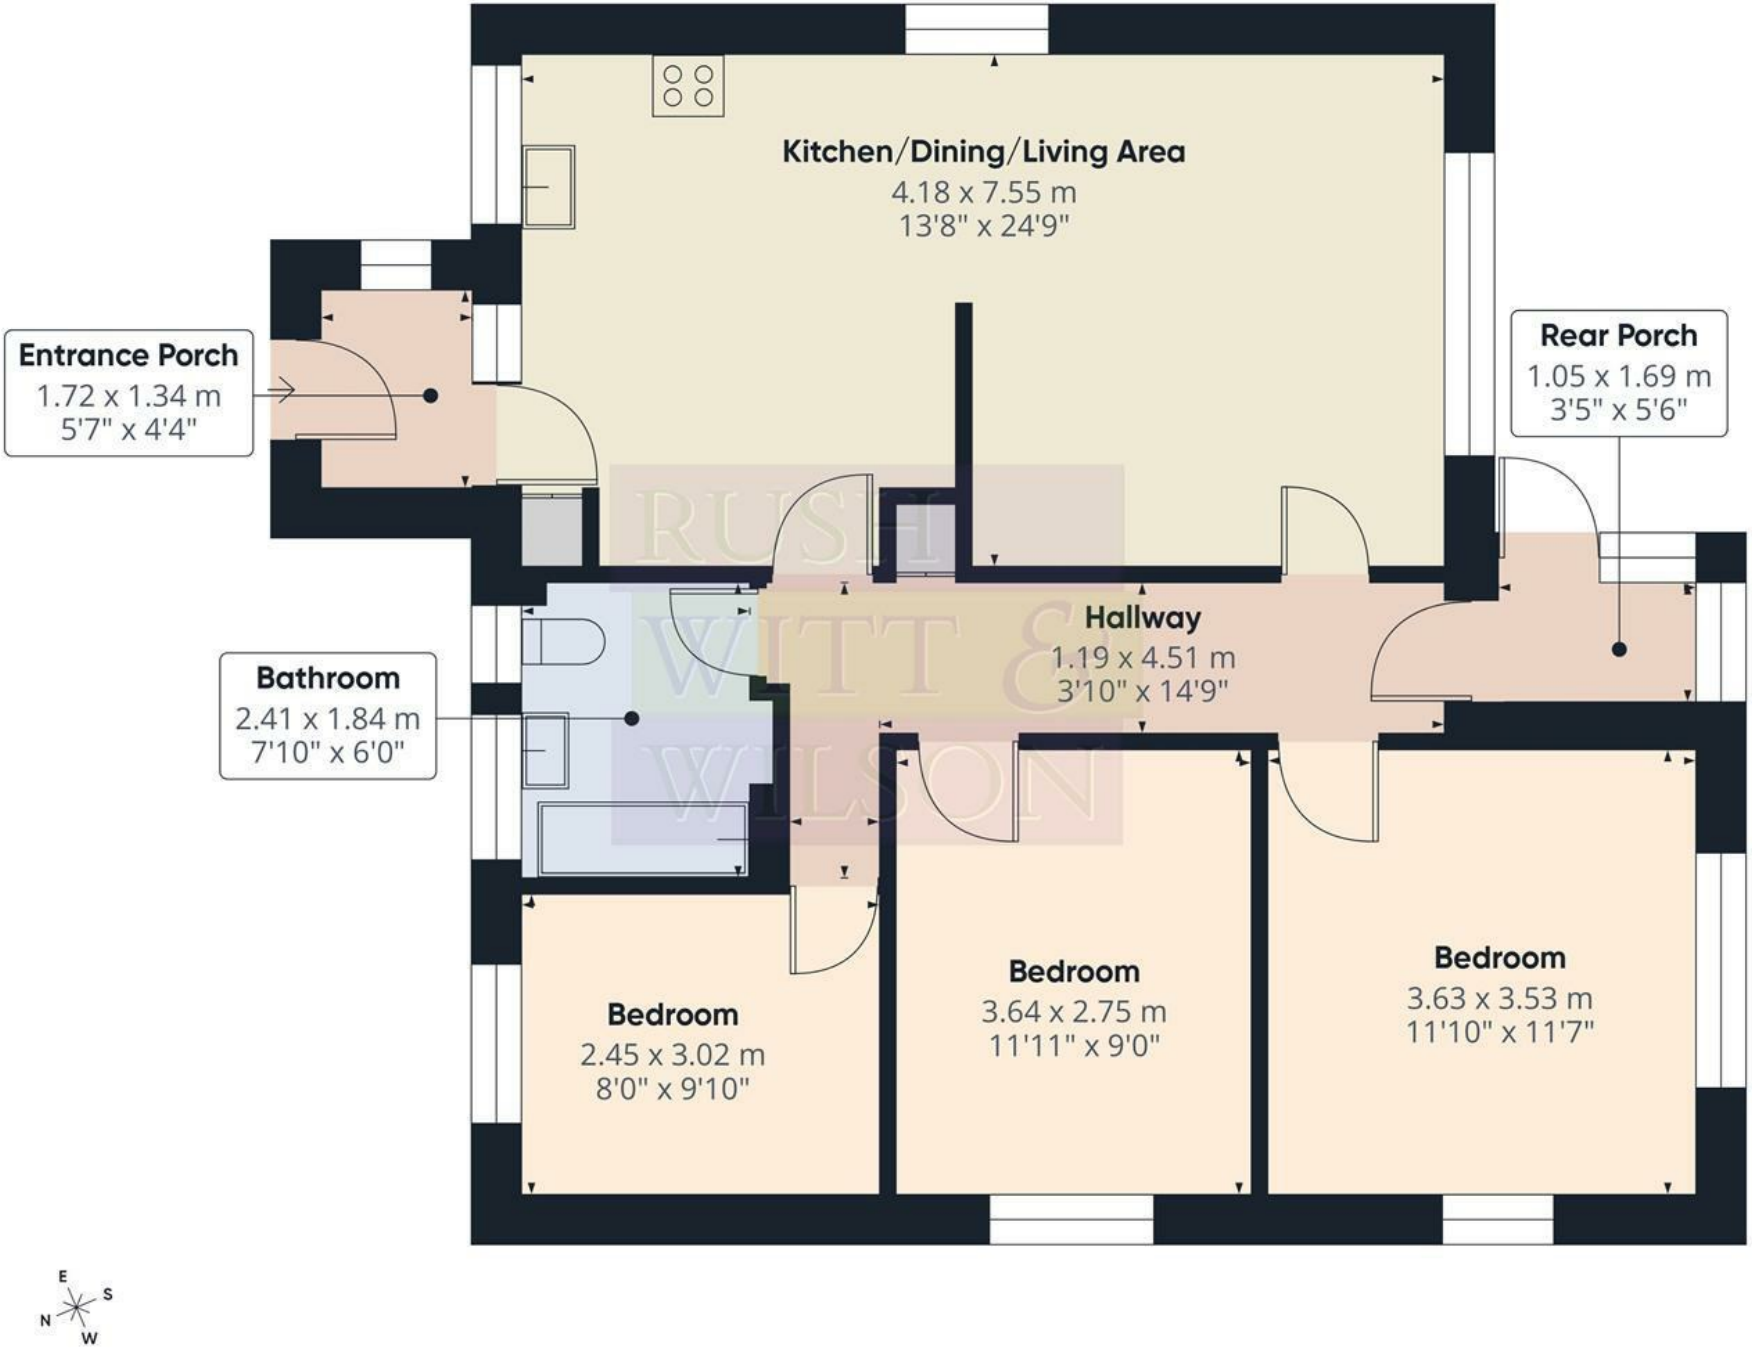

RUSH WITT & WILSON

Approximate total area(1)

78.7 m²

848 ft²

(1) Excluding balconies and terraces

Calculations reference the RICS IPMS 3C standard. Measurements are approximate and not to scale. This floor plan is intended for illustration only.

GIRAFFE360

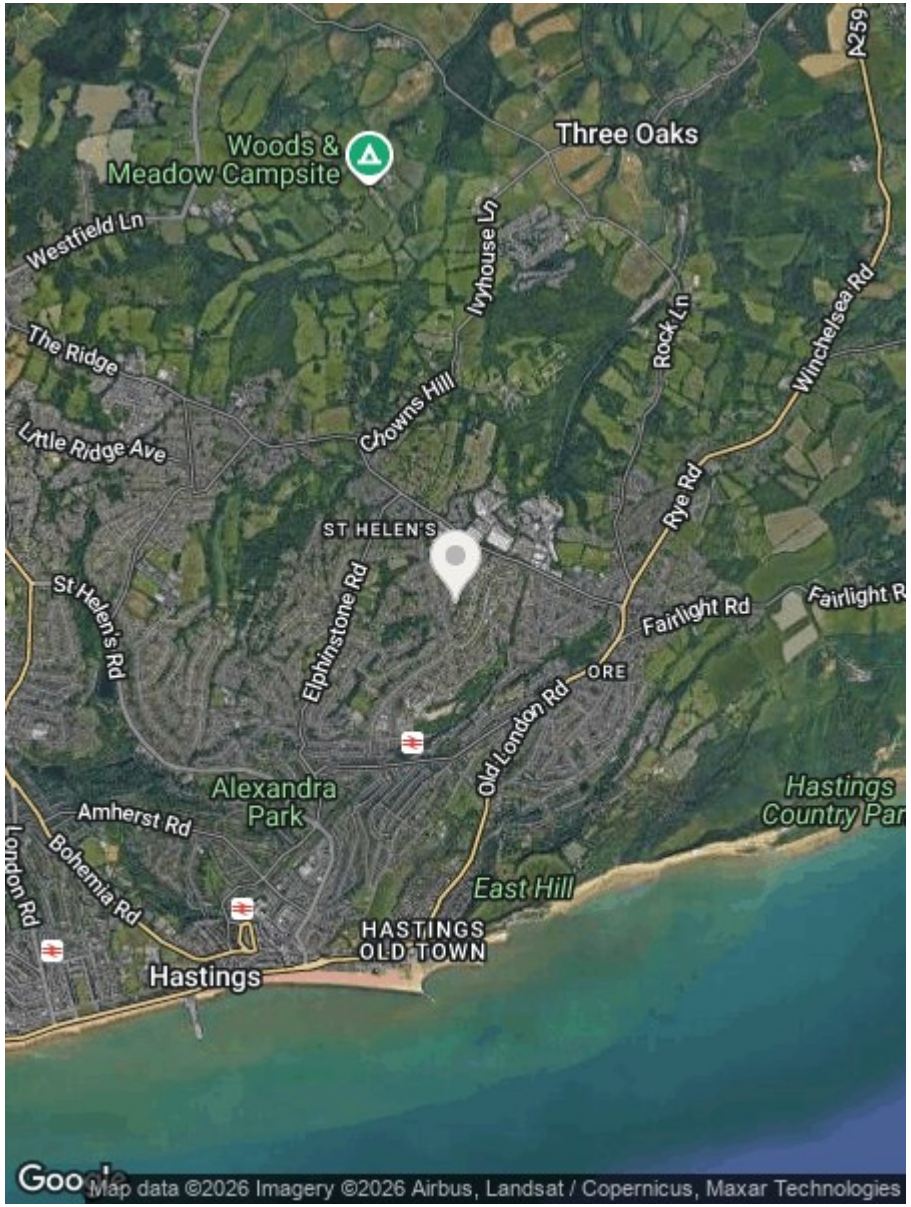

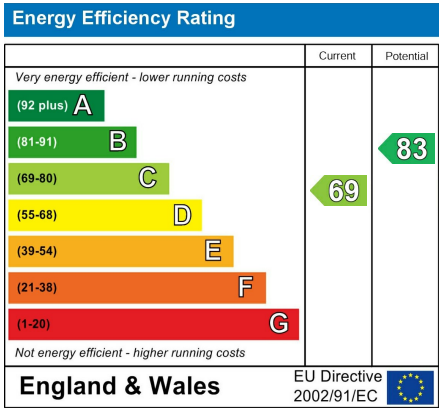

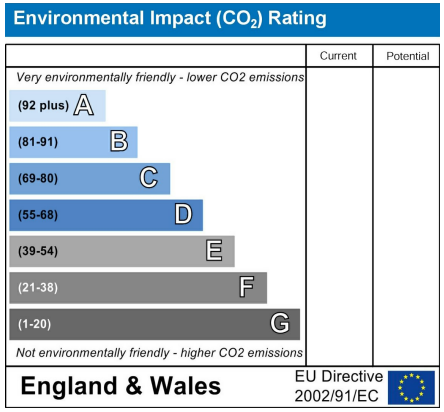

Council Tax Band - D

Fixtures and fittings: A list of the fitted carpets, curtains, light fittings and other items fixed to the property which are included in the sale (or may be available by separate negotiation) will be provided by the Seller's Solicitors.

Important Notice:

1. Particulars: These particulars are not an offer or contract, nor part of one. You should not rely on statements by Rush, Witt & Wilson in the particulars or by word of mouth or in writing ("information") as being factually accurate about the property, its condition or its value. Neither Rush, Witt & Wilson nor any joint agent has any authority to make any representations about the property, and accordingly any information given is entirely without responsibility on the part of the agents, seller(s) or lessor(s).

2. Photos, Videos etc: The photographs, property videos and virtual viewings etc. show only certain parts of the property as they appeared at the time they were taken. Areas, measurements and distances given are approximate only.

3. Regulations etc: Any reference to alterations to, or use of, any part of the property does not mean that any necessary planning, building regulations or other consent has been obtained. A buyer or lessee must find out by inspection or in other ways that these matters have been properly dealt with and that all information is correct.

4. VAT: The VAT position relating to the property may change without notice.

5. To find out how we process Personal Data, please refer to our Group Privacy Statement and other notices at https://rushwittwilson.co.uk/privacy-policy

RUSH WITT & WILSON

Residential Estate Agents
Lettings & Property Management

The Property Ombudsman
Relocation agent network

Rother House Havelock Road
Hastings
East Sussex
TN34 1BP
Tel: 01424 442443
hastings@rushwittwilson.co.uk
www.rushwittwilson.co.uk