





Glebe Street, London, W4
Guide Price £1,400,000

WHITMAN & CO.

SALES · LETTINGS · COMMERCIAL



A beautifully presented Victorian house, benefitting from a thoughtfully designed modern open plan interior, situated in the heart of Chiswick in the very popular 'Glebe Estate' - just moments from Chiswick High Road. This exceptionally stylish property comprises a bright 23'4 x 12' double reception room, modern fitted kitchen with floor-to-ceiling windows, opening onto the beautifully landscaped garden. The first floor comprises two spacious double bedrooms with fitted wardrobes and bright family bathroom with a freestanding bath and separate shower. Occupying the top floor is an impressive full-width principal bedroom with a contemporary en-suite shower room. Ideally situated moments from Chiswick High Road, Turnham Green Terrace, and Devonshire Road with its cafes, bars, boutiques, shops, and restaurants (including the Michelin-starred La Trompette). Local transport links include Turnham Green tube station, numerous local bus routes and vehicular access via A4/M4 to central London, Heathrow and the West.

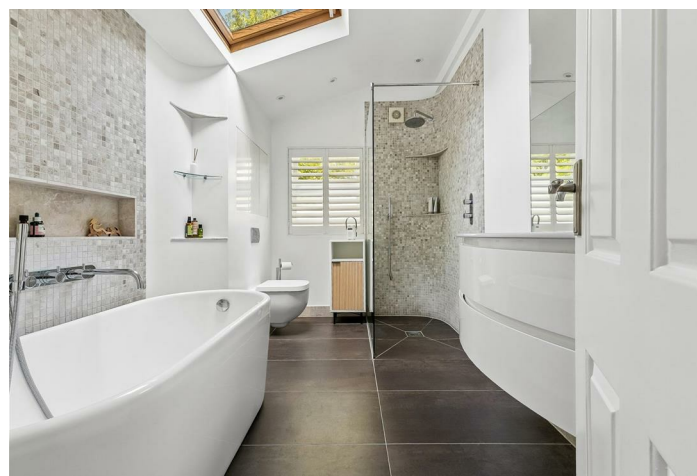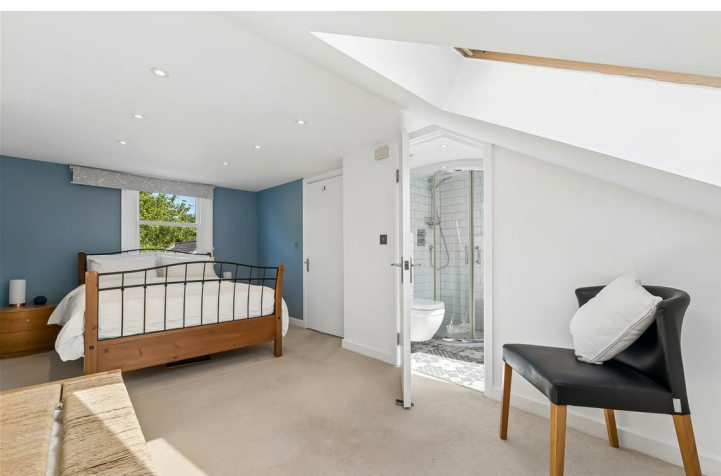

Glebe Street, W4

Approximate gross internal area


129.38 sq m / 1393 sq ft

(Including Eaves Storage)


Eaves Storage : 3.16 sq m / 34 sq ft

Key :


CH - Ceiling Height

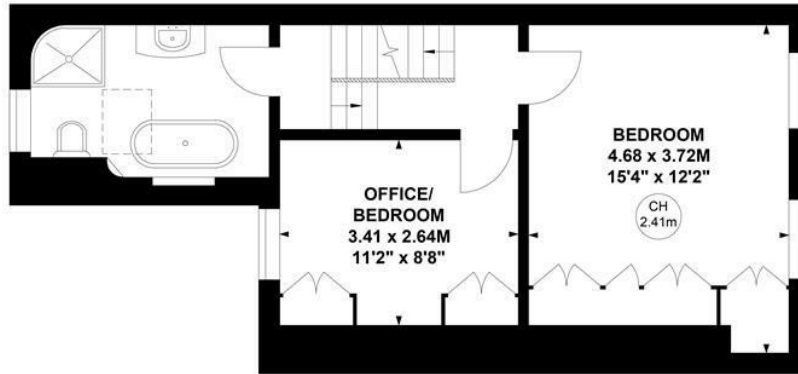

First Floor

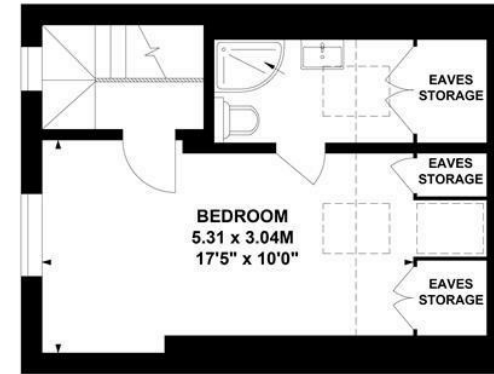

Second Floor

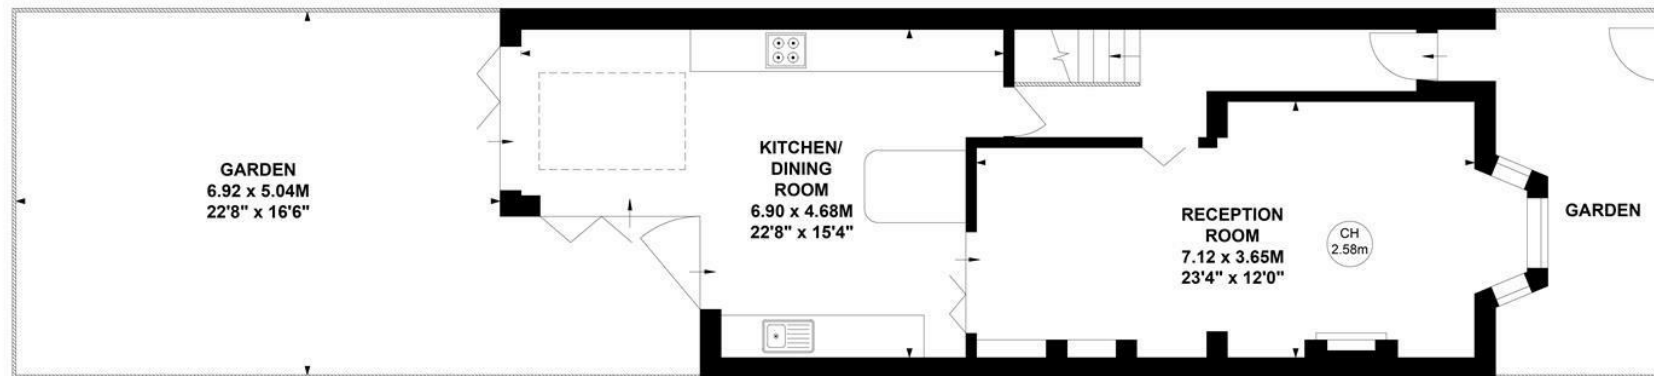

Ground Floor

Not to scale, for guidance only and must not be relied upon as a statement of fact.

All measurements and areas are approximate only

- Highly sought-after Glebe Estate!
- Top floor bedroom with en-suite
- Family bathroom

- Beautifully landscaped garden
- Two further bedrooms
- 23'4 reception room

Tenure - Freehold
Local Authority - Hounslow
Council Tax - Band F

